
ISO A1 - 594mmx841mm

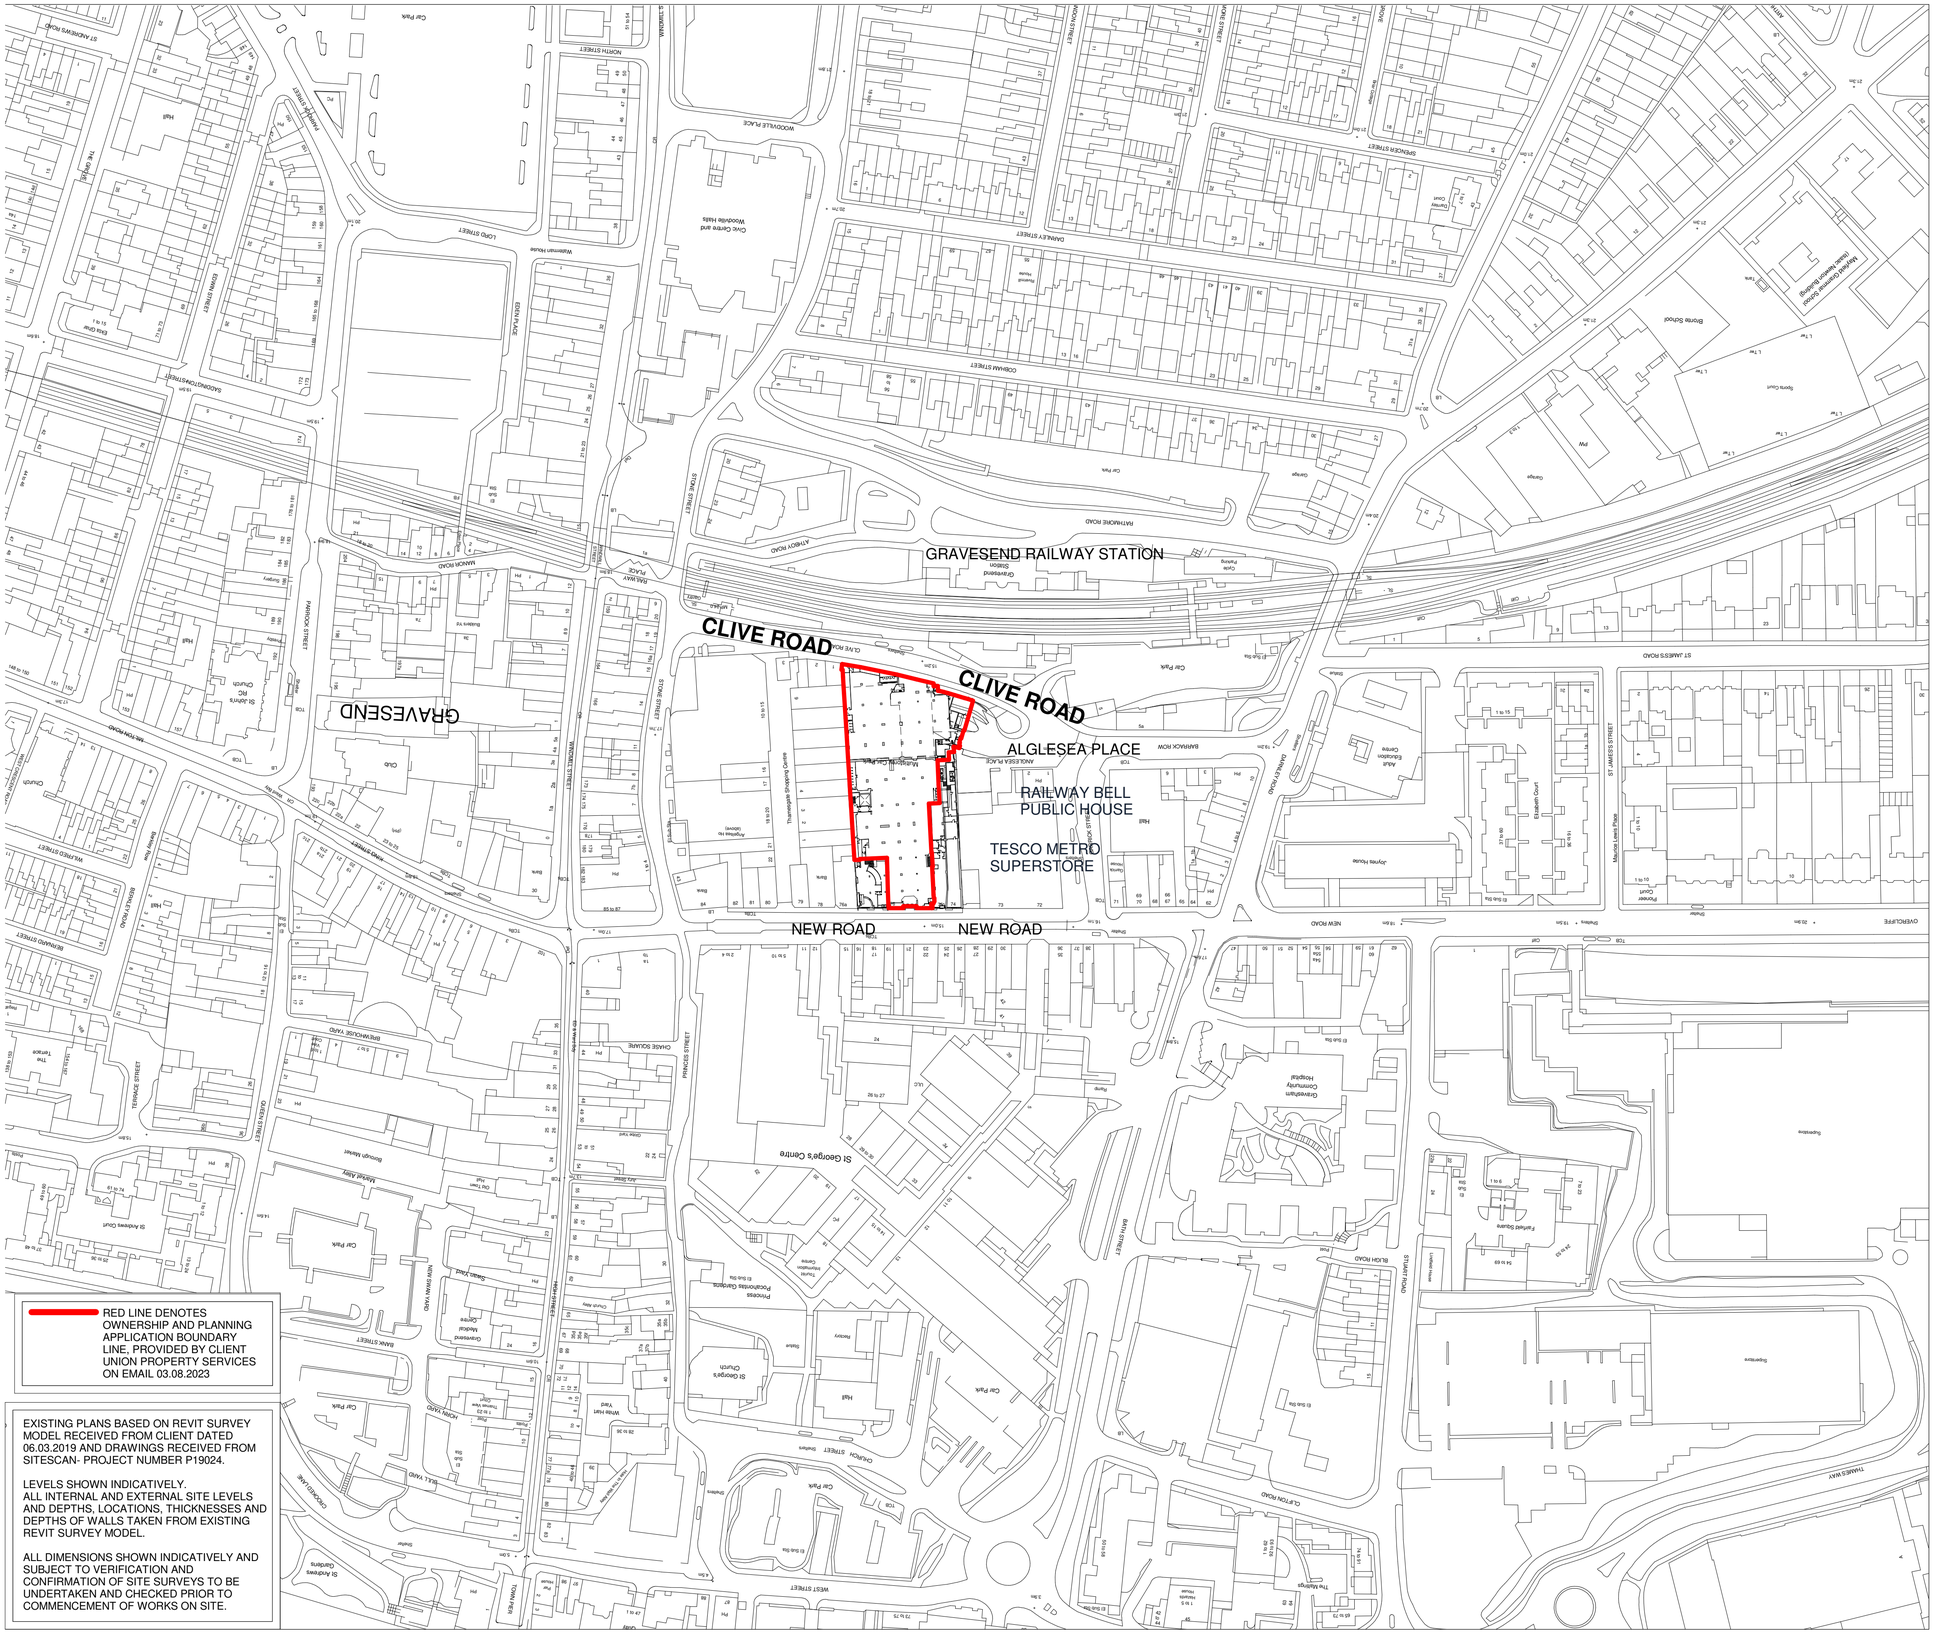


| DATE | REVISION | REV | DR | CH |
|---|---|---|---|---|
| 09.08.23 | First issue for client comments prior to Planning submission | A | JJ | SB |
| 20.09.23 | Drawing changed to Existing Site Location Plan | B | JJ | CB |


This drawing has been prepared solely for the use of MPS5 Ltd and there are no representations of any kind made by NORR Consultants Limited to any party with whom NORR Consultants Limited has not entered into a contract.

This drawing must not be used, reproduced or revised without written permission.

This drawing shall not be used for construction purposes until "FOR CONSTRUCTION" status appears in the Sheet Status.

Constructors must only work to figured dimensions which are to be checked on site. Do not scale from hard copy drawings.

Keyplan

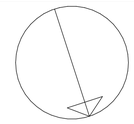

NORR
NORR Consultants Limited.
An Ingenium International Company

Percy House, 8th Floor Percy Street,
Newcastle NE1 4PW
England, UK
norr.com

| | |
|---|---|
| Drawn<br>JJ | Date<br>03.08.2023 |
| Checked<br>SB | Date<br>03.08.2023 |
| Scale<br>As indicated @ A1 | |
| Client<br>MPS5 Ltd | |
| Project<br>74-76 New Road, Gravesend, Kent<br>-CAT A Landlord Works | |
| Drawing Title<br>Existing Site Location Plan | |
| Sheet Status<br>S3 - FOR REVIEW | |
| Project No.<br>IANC230022 | |
| Drawing No.<br>(90)501 | Rev.<br>B |