


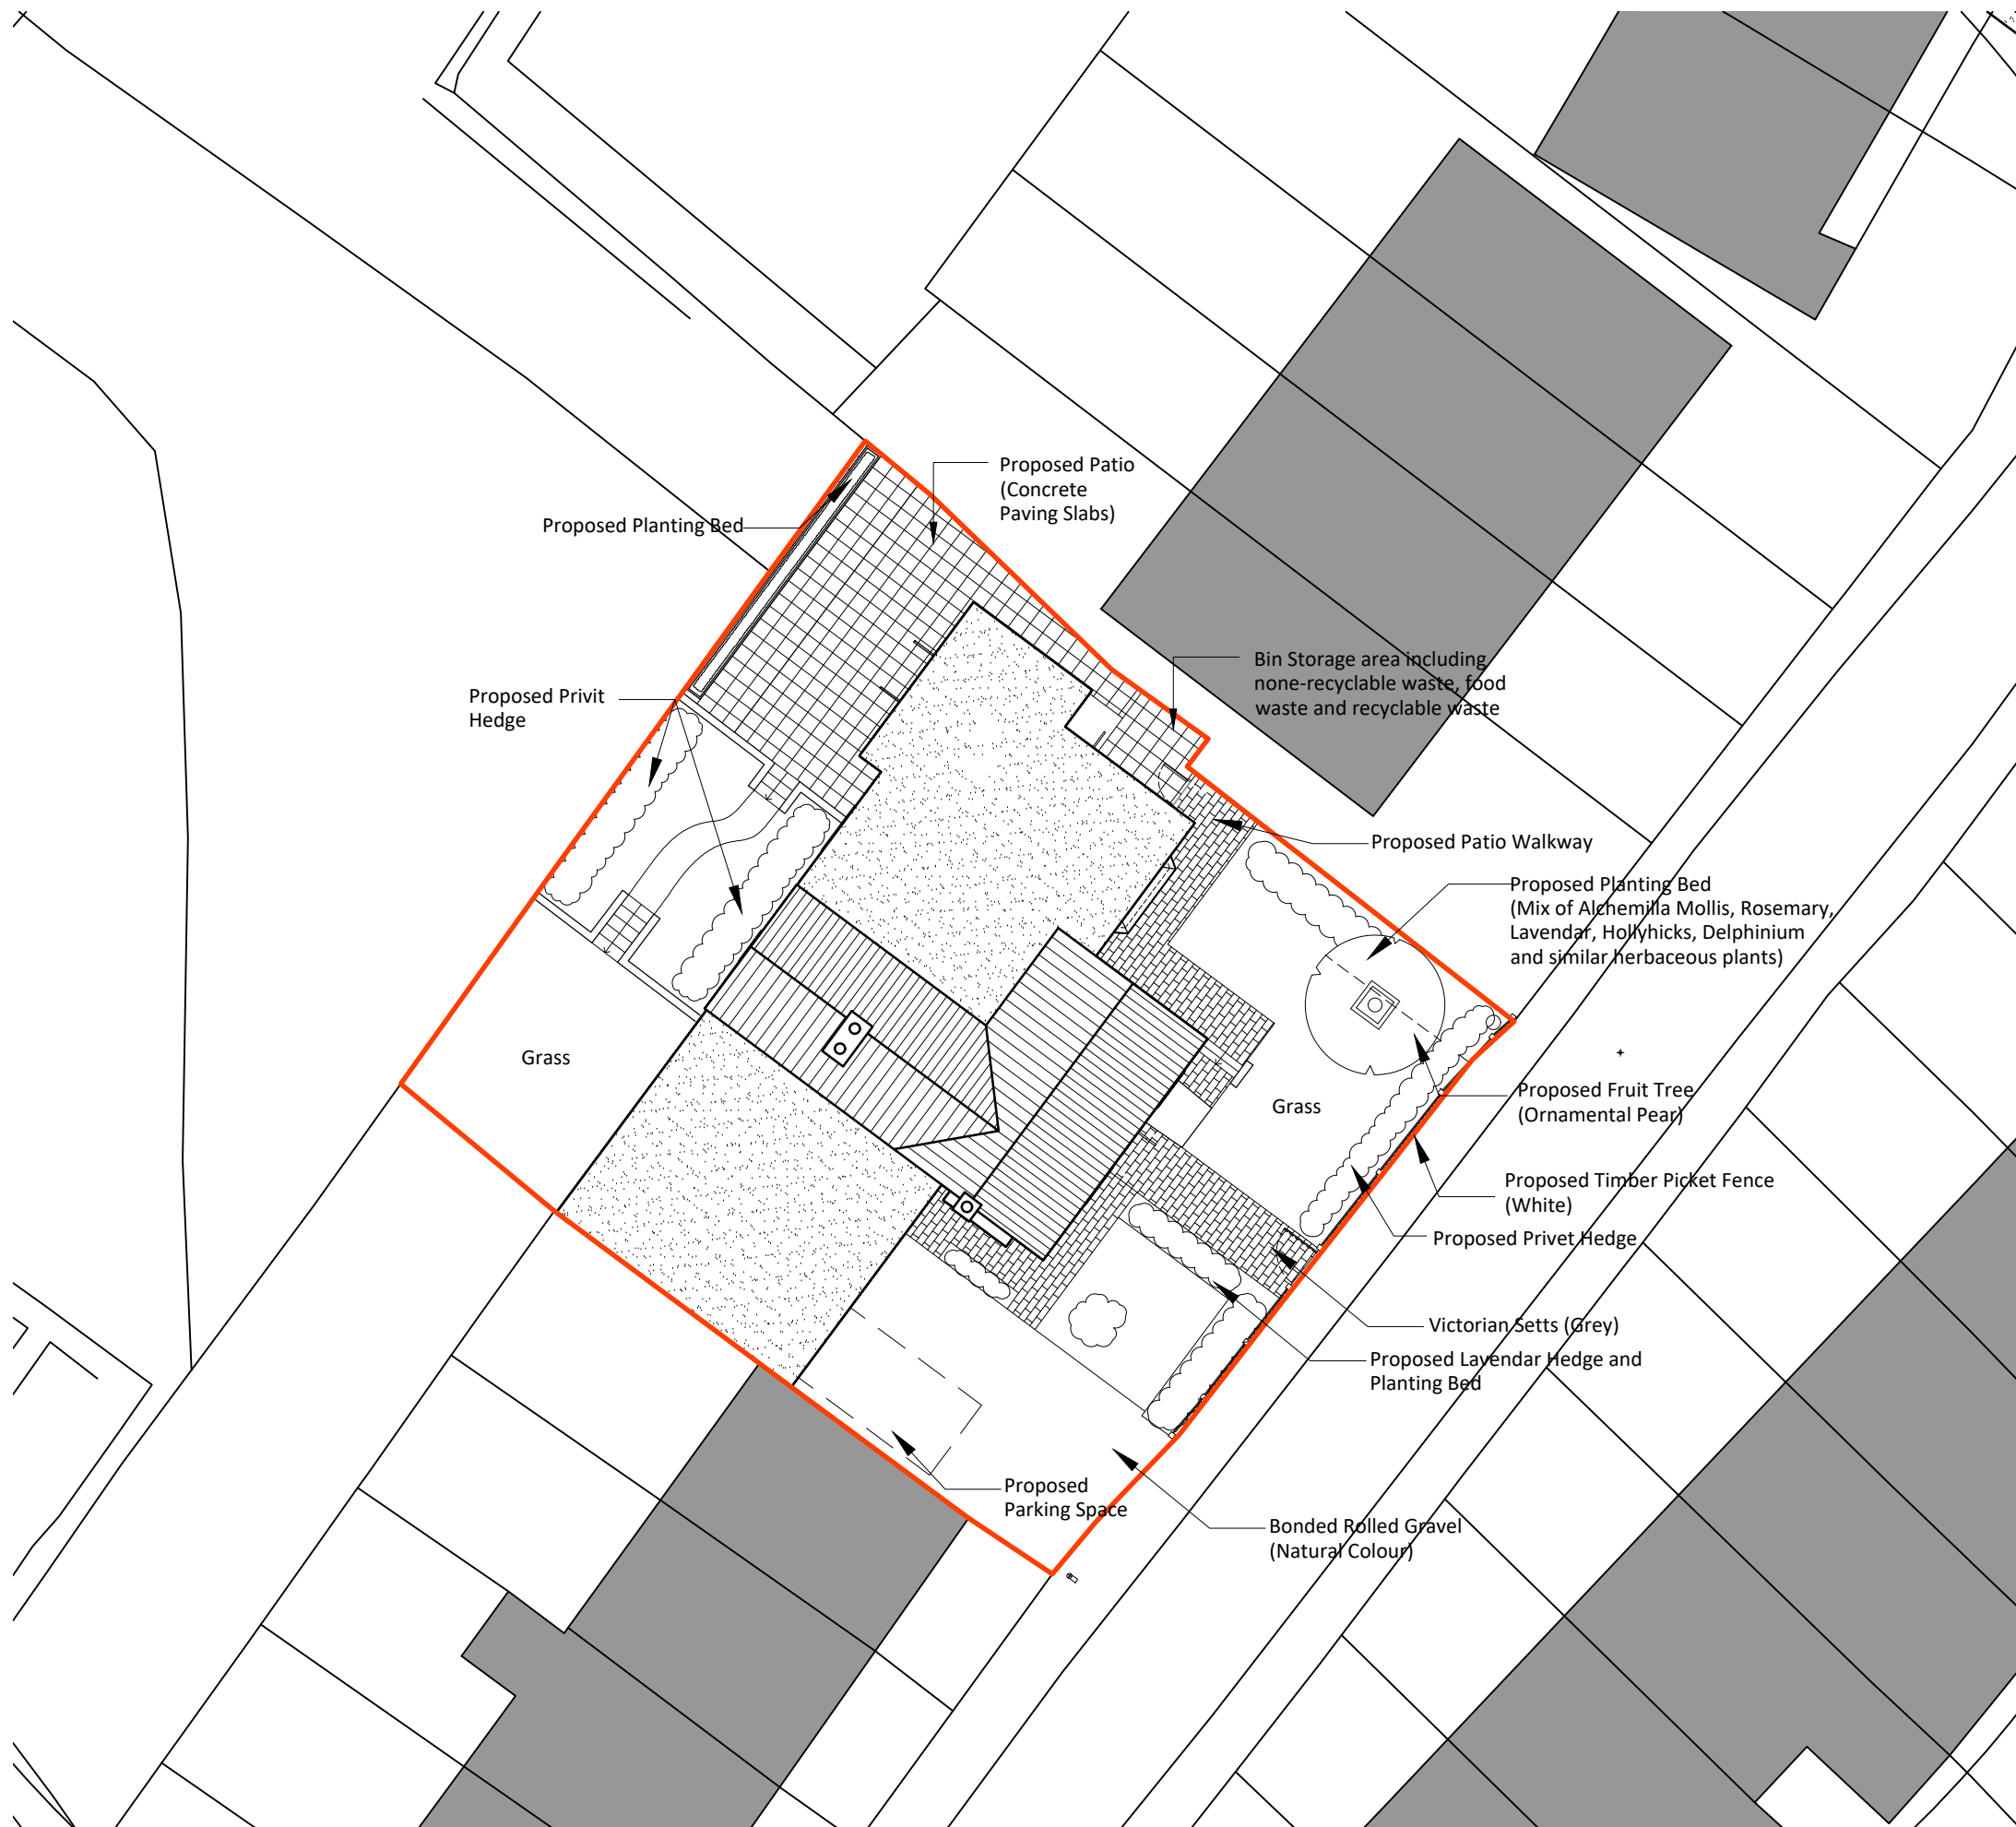

Proposed Block Plan
1:200



2 The Parade, Ash Road, Hartley
Longfield, Kent DA3 8BG

Tel: 01474 703705
www.grahamsimpkinplanning.co.uk
Email: webmail@grahamsimpkinplanning.co.uk

Project Title Millers Cottage PH, 31 Shrubbery Road, Gravesend, Kent, DA12 1JW		Job No 3956
Drawing Title Proposed Block Plan	Drawing No 06	Revision -
Date 19.10.2023	Drawn by DA	Checked by PN

