


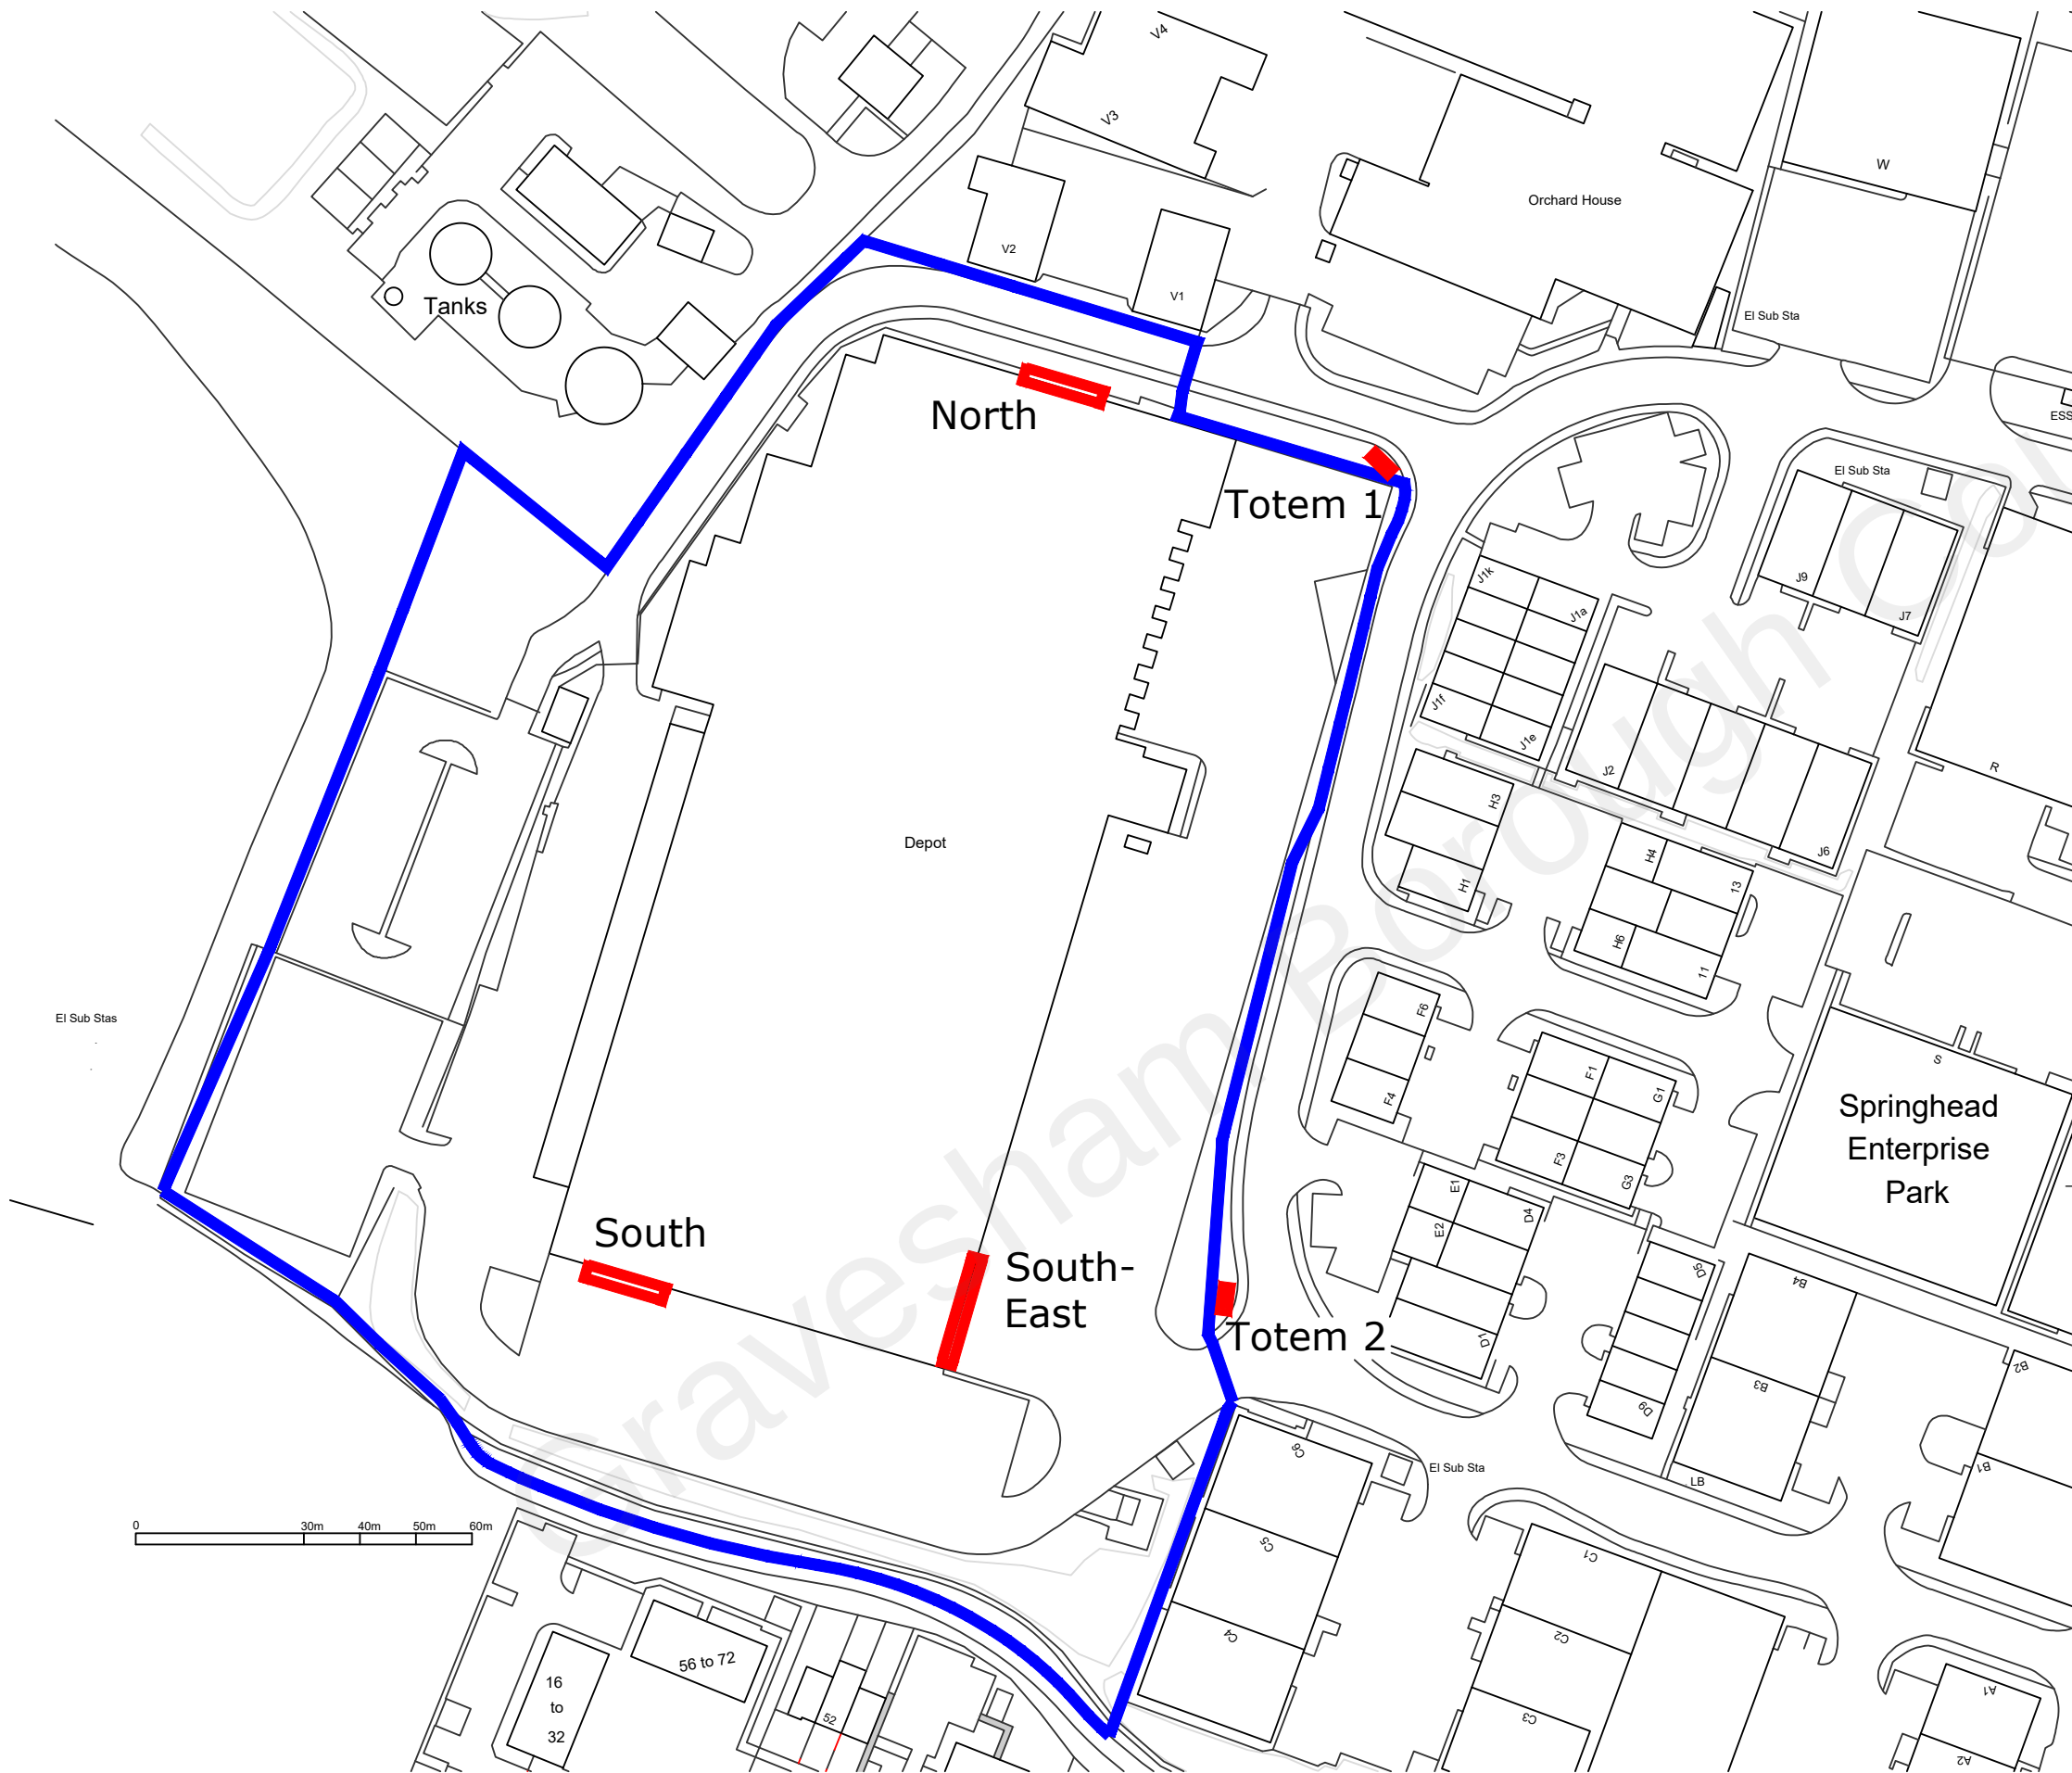

Ordnance Survey, (c) Crown Copyright 2021. All rights reserved. Licence number 100022432

A

20-04-22

Scale bar added

REV	DATE	DESCRIPTION
CLIENT: PrepWorld Court Lodge Farm Dale Road Southfleet DA13 9NX		
PROJECT TITLE: Northfleet		
DRAWING TITLE: External signs location plan		
celsius Consulting		
Celsius Consulting Carrwood Park Selby Road Leeds LS15 4LG		info@celsius-consulting.com 0113 8730180
DRAWN BY PW	DATE 01-04-22	SCALE 1:1250
CHECKED BY	DATE	
DRAWING No. 10007/signs/002		A3 A

THIS DRAWING OR INFORMATION CONTAINED MUST NOT BE REPRODUCED WITHOUT WRITTEN PERMISSION.
© Copyright Celsius Consulting 2022.