

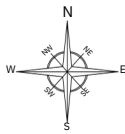
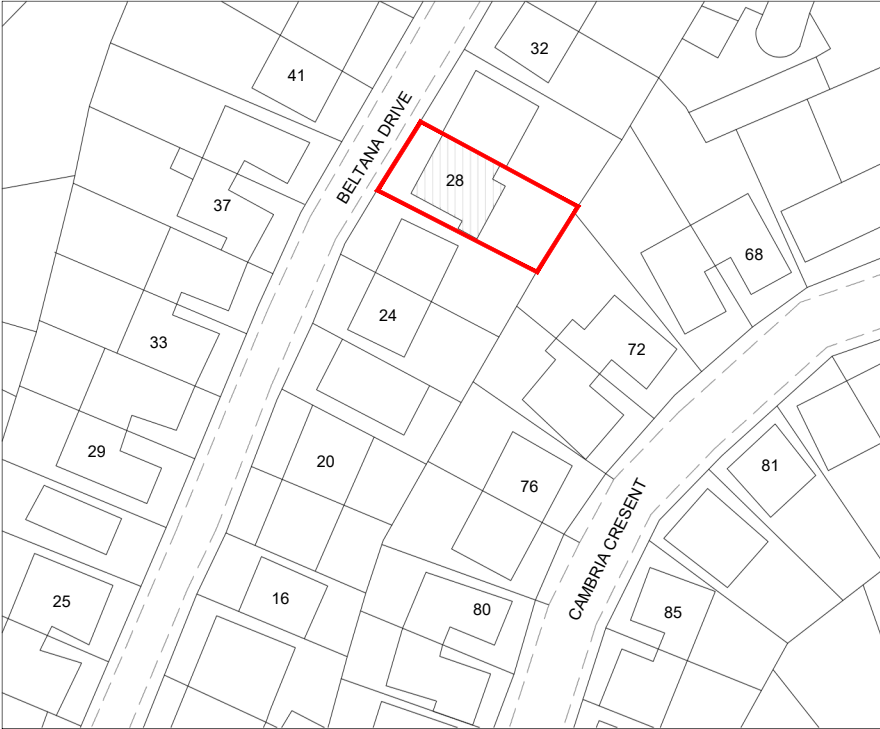


BUILDING BOUNDARY
Scale: 1/500

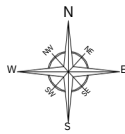

SITE BOUNDARY
Scale: 1/1250

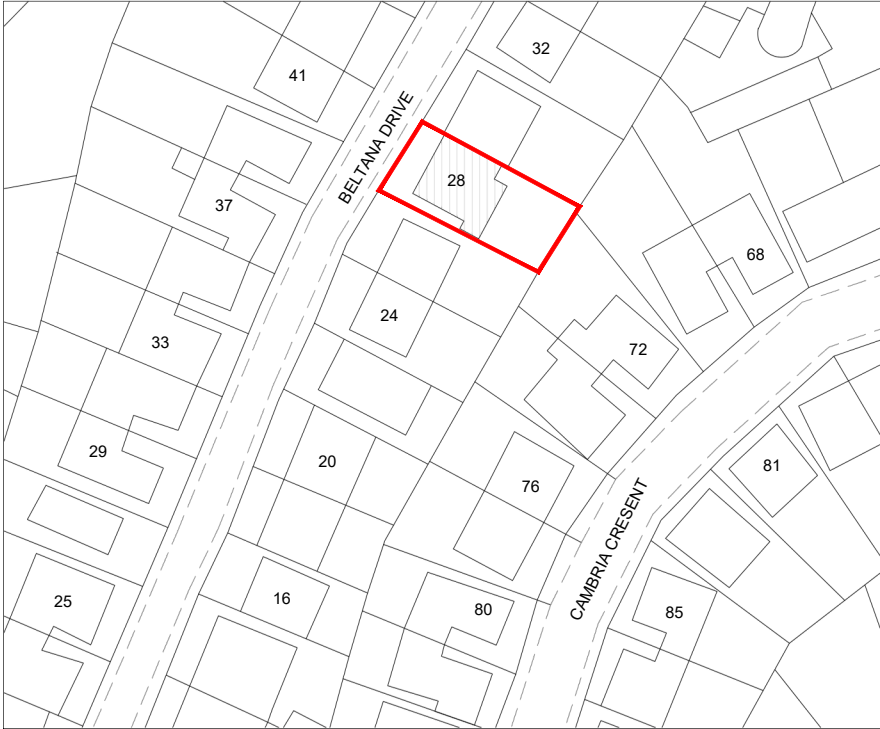

LOCATION PLAN
Scale: 1/1250


GENERAL NOTES:

KEY:

 BUILDING
- (28 BELTANA DRIVE)

 SITE BOUNDARY LINE

 BUILDING BOUNDARY
LINE

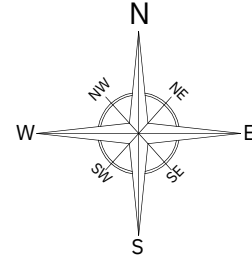

B	Issue For Approval	12/20
A	Issue For Approval	11/20
No	Revision / Issue	Date

Site :
28 Beltana Drive,
Gravesend,
Kent,
DA12 4BS

Project Title :
Extension to current drop kerb

Client :
Mr. Jagjit Singh Dhaliwal
28 Beltana Drive,
Gravesend,
Kent,
DA12 4BS

Do not scale from this drawing. The information may be suitable for discussion purposes and for obtaining Planning Approval Only. This drawing is NOT for construction purposes and should not be relied upon for any other works. This drawing is copyright and may not be copied or altered in any way except by way of written permission from the designers.

Project Ref No :	Sheet No :
Date :	
Scale : VARIES @ A-3	Drawn By : ABP

SCALE: 1:500



SCALE: 1:1250

