


PLAN OF DRIVEWAY, PATHS AND ROOF WITH FOUL DRAINAGE STRATEGY


Notes:

NOTES:

- Do not scale from this drawing.
- All dimensions to be verified on site and is in mm.
- Builder to verify all dimensions, heights and levels prior to commencement of work.
- All documents shall be checked to ensure that they are compatible by the contractor before construction commences. In the event of apparent ambiguity or contradiction the engineer and/ or architect shall be notified immediately.
- The contractor in preparing his estimate shall visit the site and acquaint himself with the problems involved.
- The contractor shall issue all statutory notices to the local Authority during progress and completion of works.

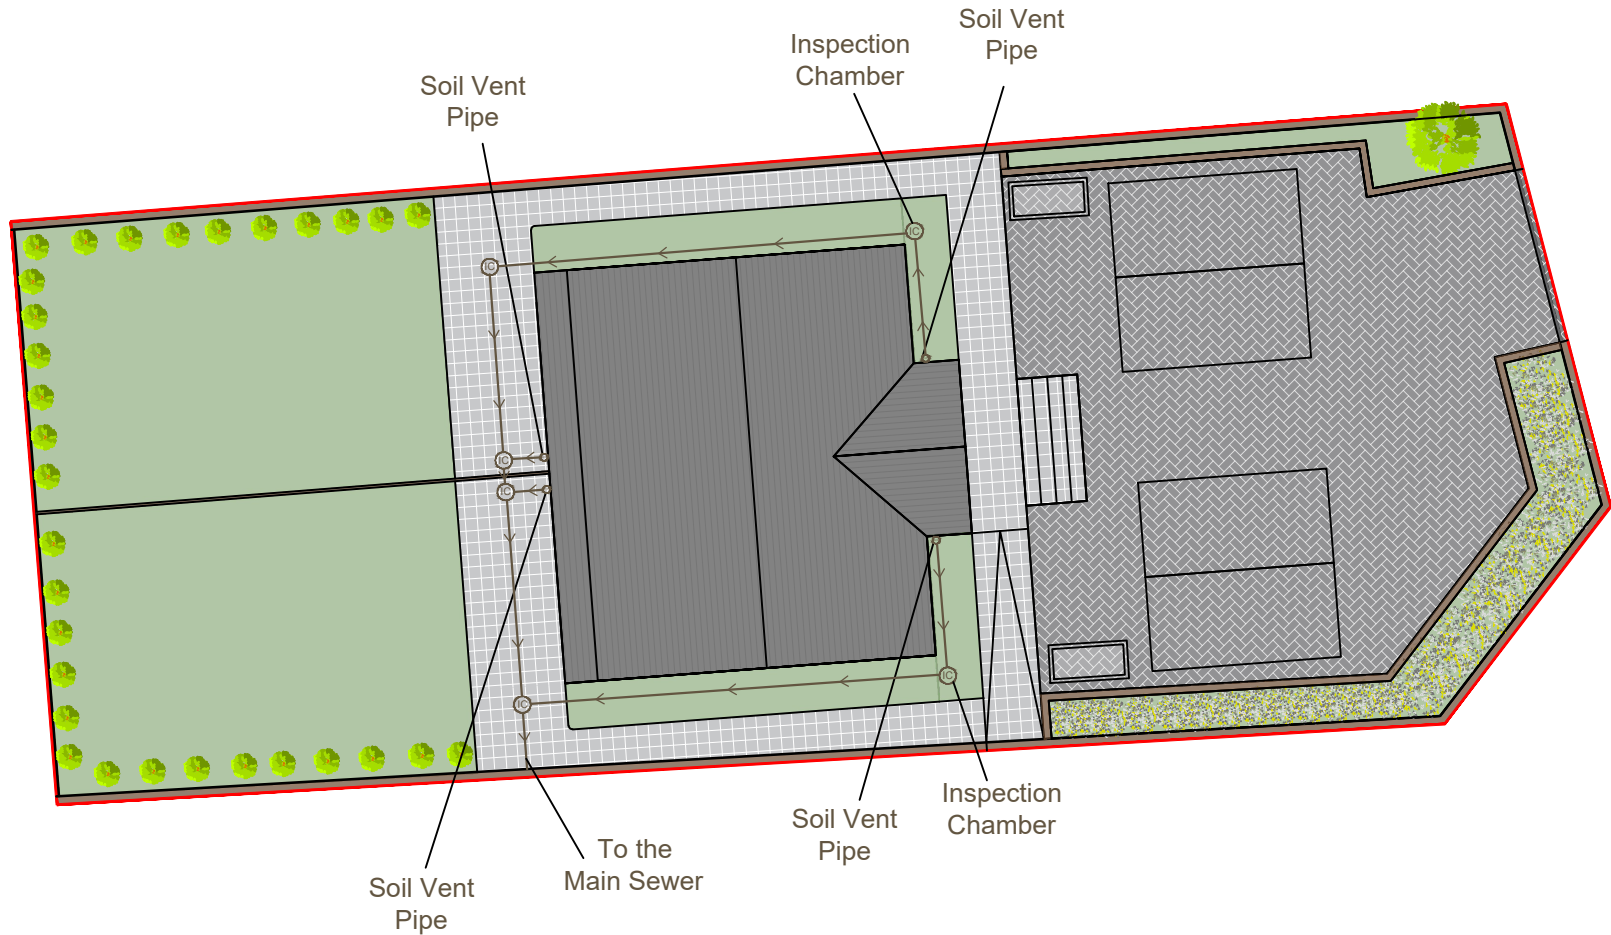

SVP (foul waste) point 1,2,3 and 4 is lead to the back of the property on a decline and is then lead into the existing main/public sewer.

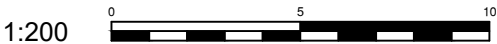

REV:	DESCRIPTION:	BY:	DATE:
STATUS:	PLANNING		
..\\..\\Projects\\Barron Edwards Logo.png			
39 Wrotham Rd, Gravesend, Kent DA11 0PN 01474 247 787 info@barronedwards.co.uk www.barronedwards.co.uk			
SITE: 36 Whitehill Lane DA12 5LY Gravesend, Kent			
TITLE: C5 - Foul Drainage Strategy			
SCALE AT A3: 1:200		DATE: 25.09.2023	
PROJECT NO: WS-A		DRAWN: AW	
DRAWING NO: WS-A-007		REVISION: B	