


COPYRIGHT RESERVED
~~DO NOT SCALE FROM THIS DRAWING.~~
ALL DIMENSIONS TO BE CHECKED BY CONTRACTOR ON SITE.
SUPERVISOR TO BE NOTIFIED OF ALL DISCREPANCIES PRIOR
TO WORKS COMMENCING.

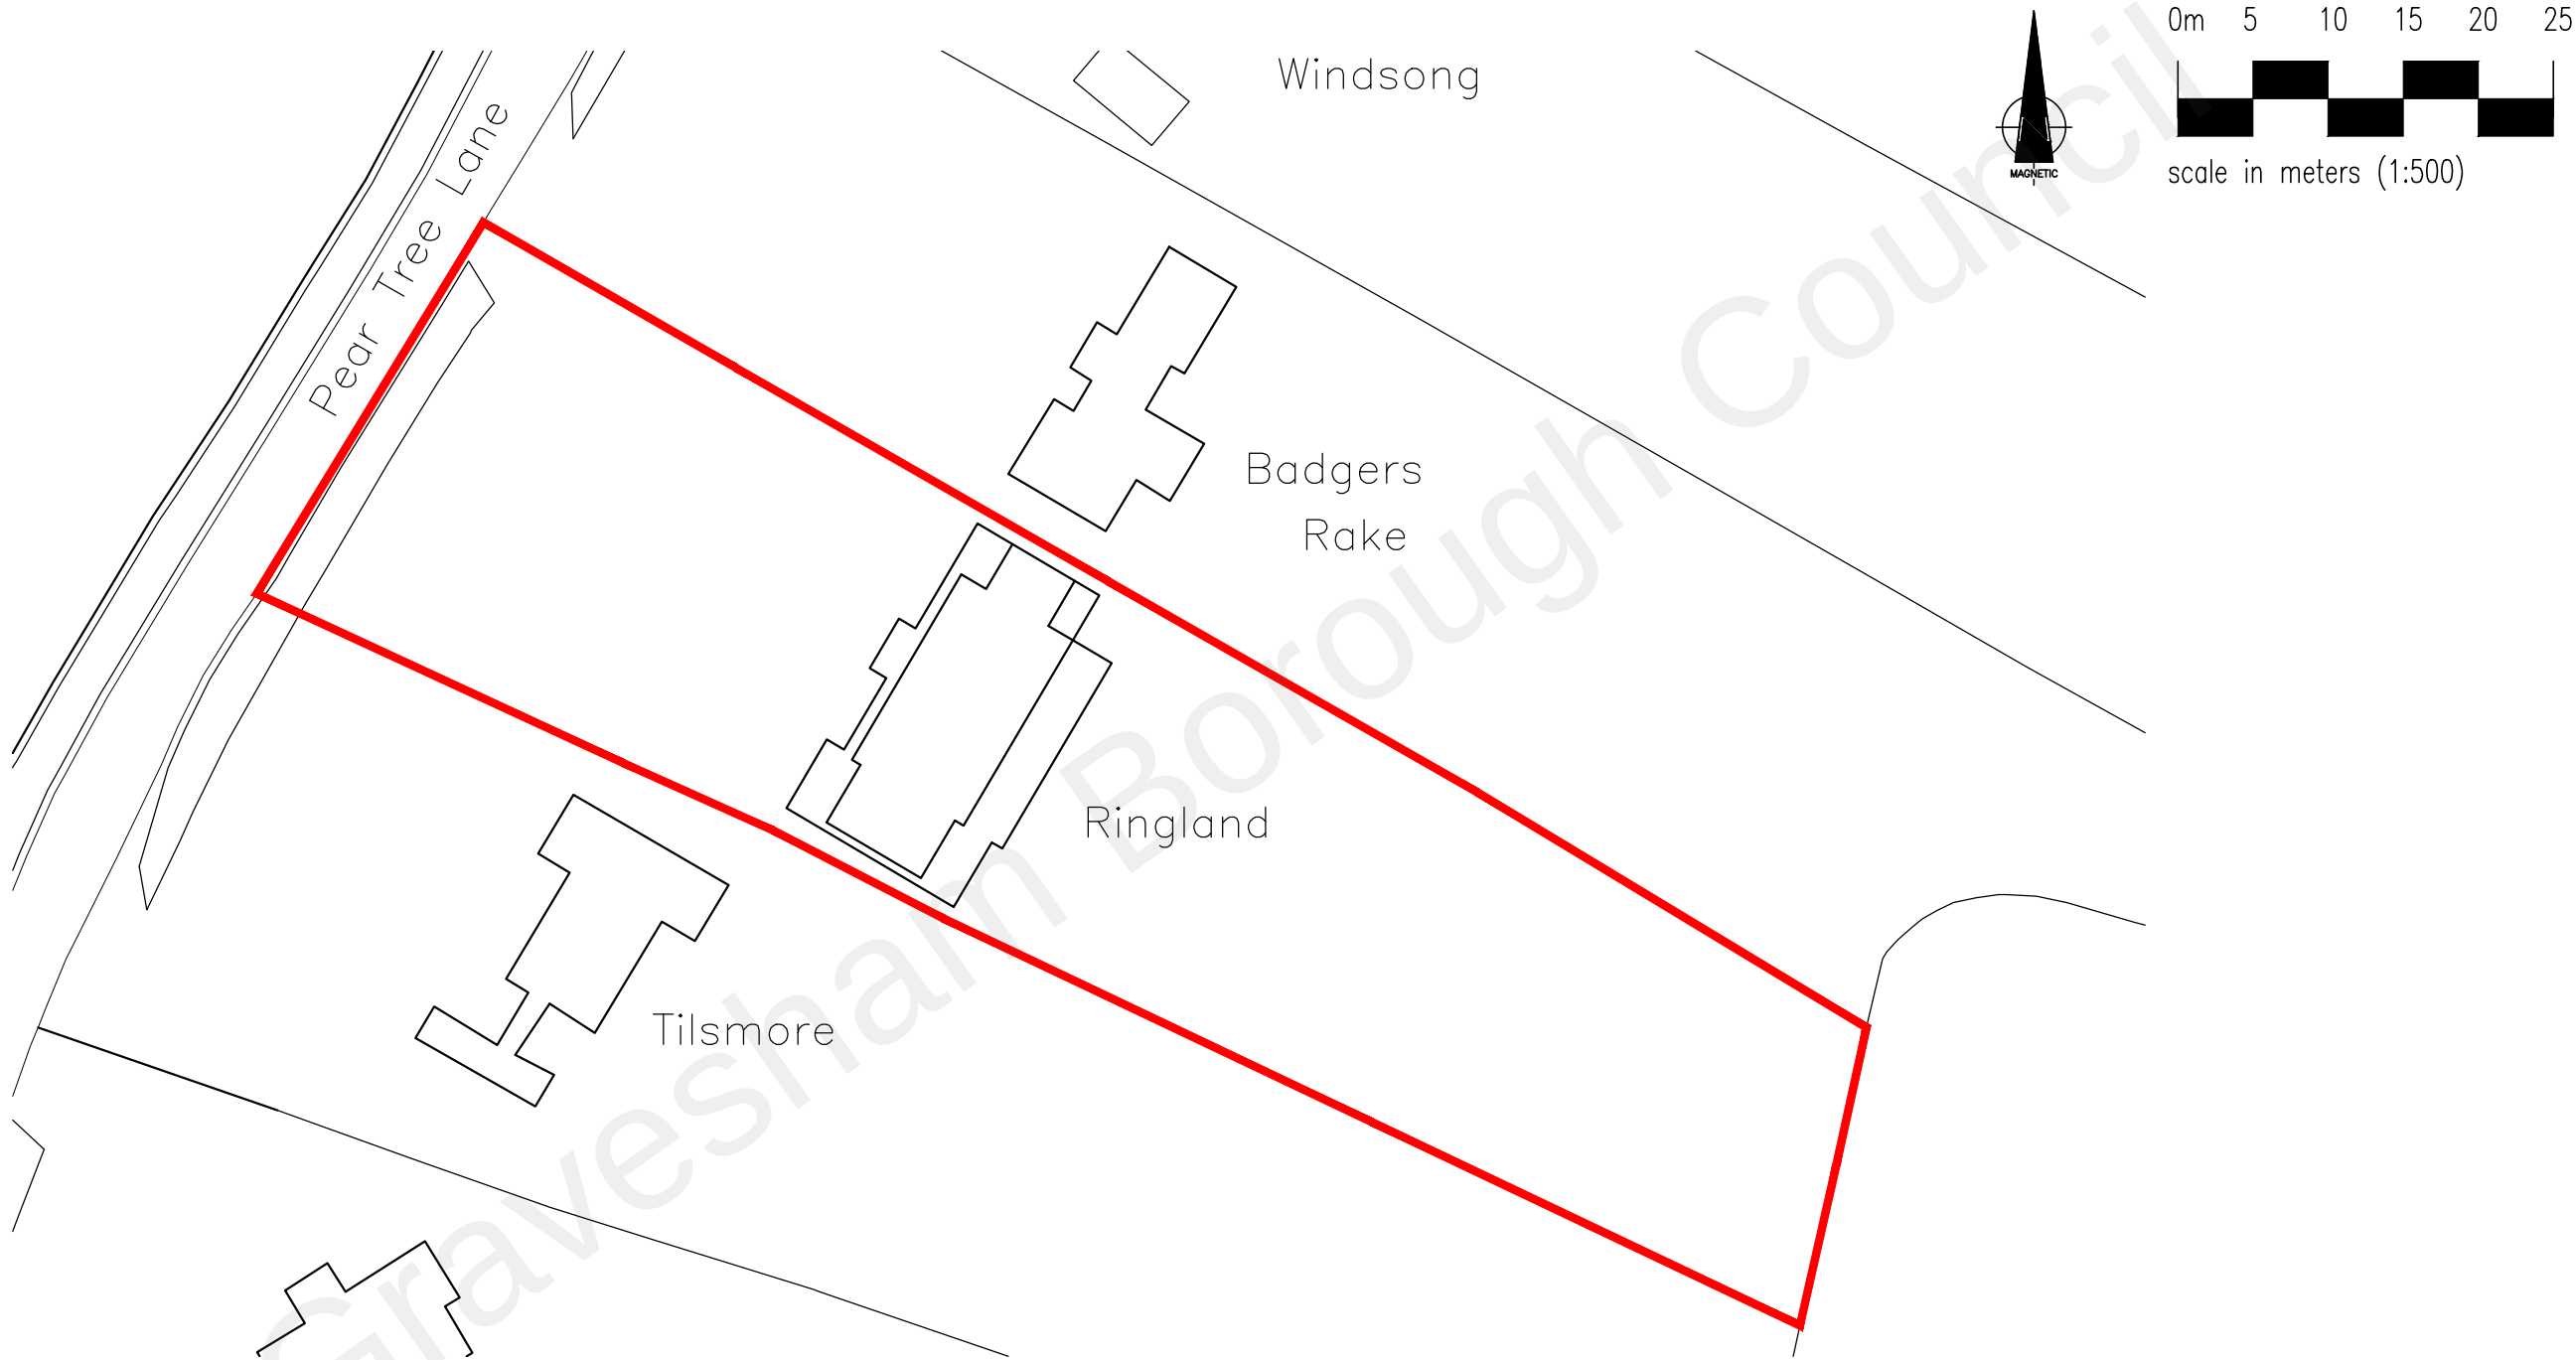

- J S DESIGNS - Suite 3, West Hill House, West Hill Dartford, Kent DA1 2EU Tel: 01322 286506 Fax: 01322 286504 e mail: js.designs@btconnect.com website: jsdesignsltd.co.uk	Client : Mr & Mrs Rana	Property Address : Ringland Pear Tree Lane	Drawing Title : Extsing Block Plan SHED	Scale :	Date :	By :
				1:500	SEPT22	JPS
				Drawing Number : 15031-ob1		Amendment :