


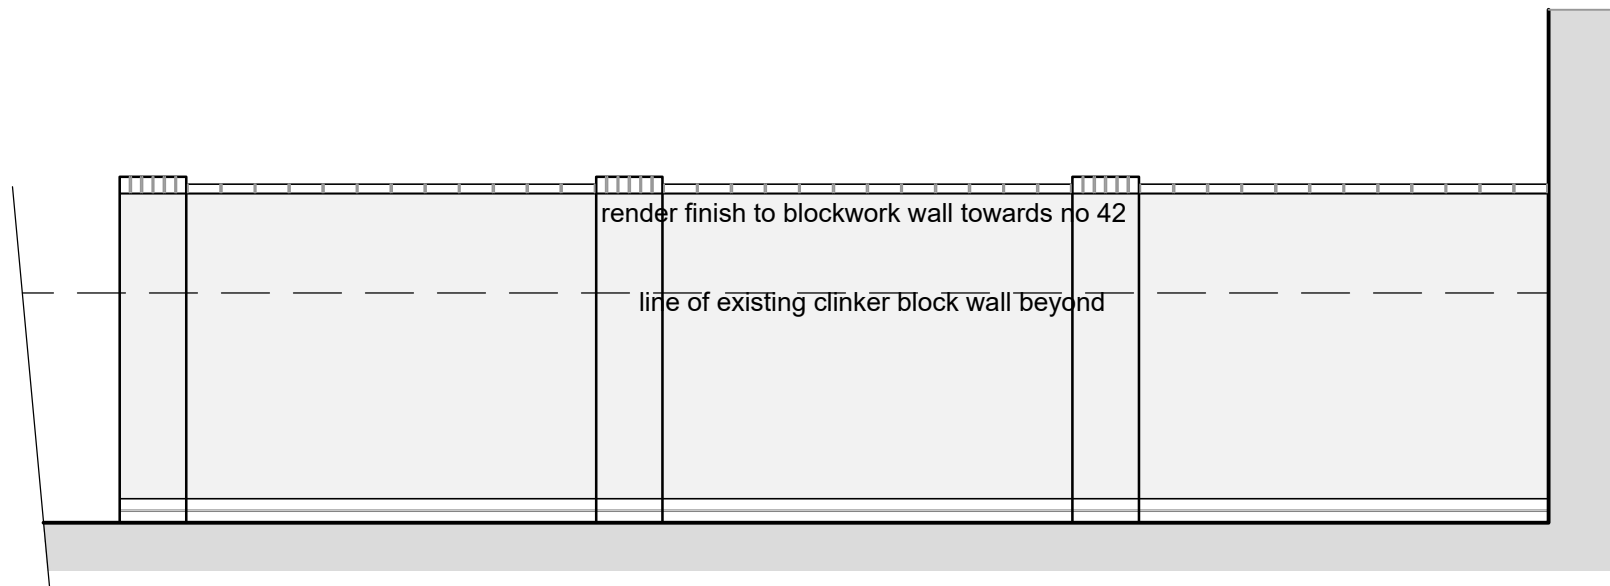


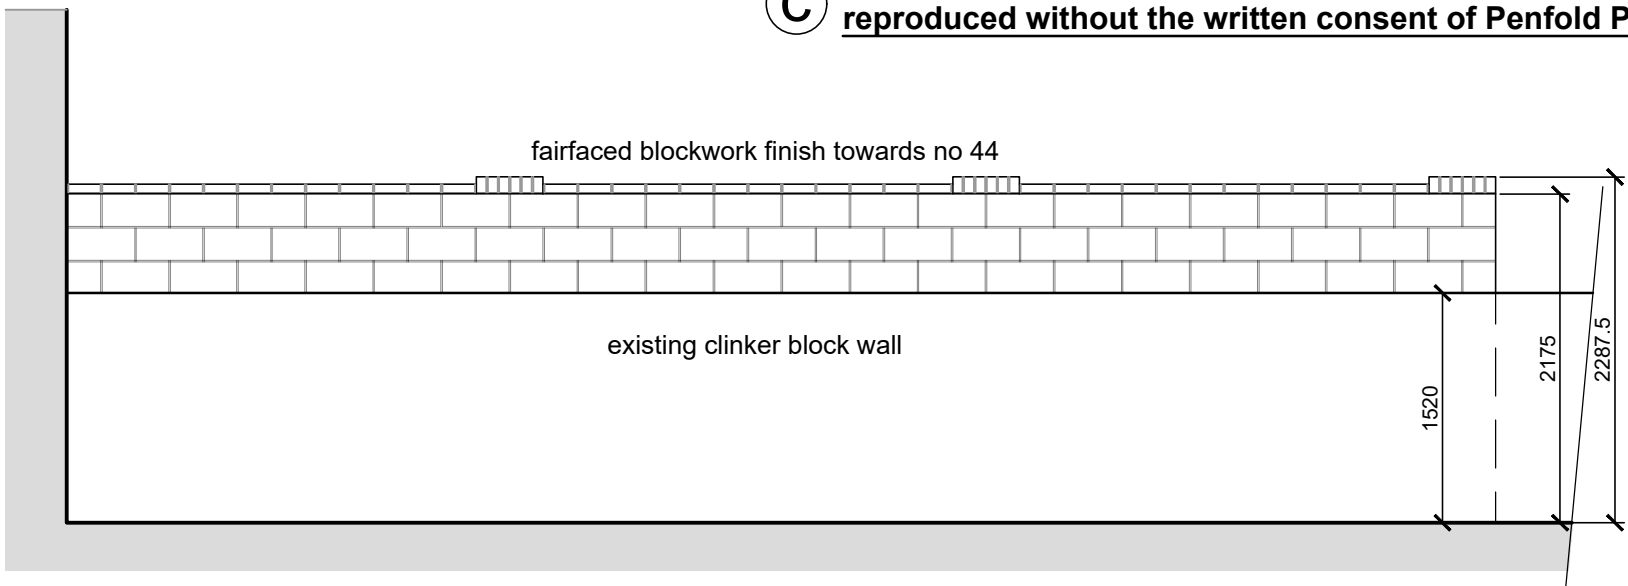


ELEVATION FROM A
(1:50)

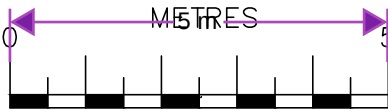

ELEVATION FROM B
(1:50)

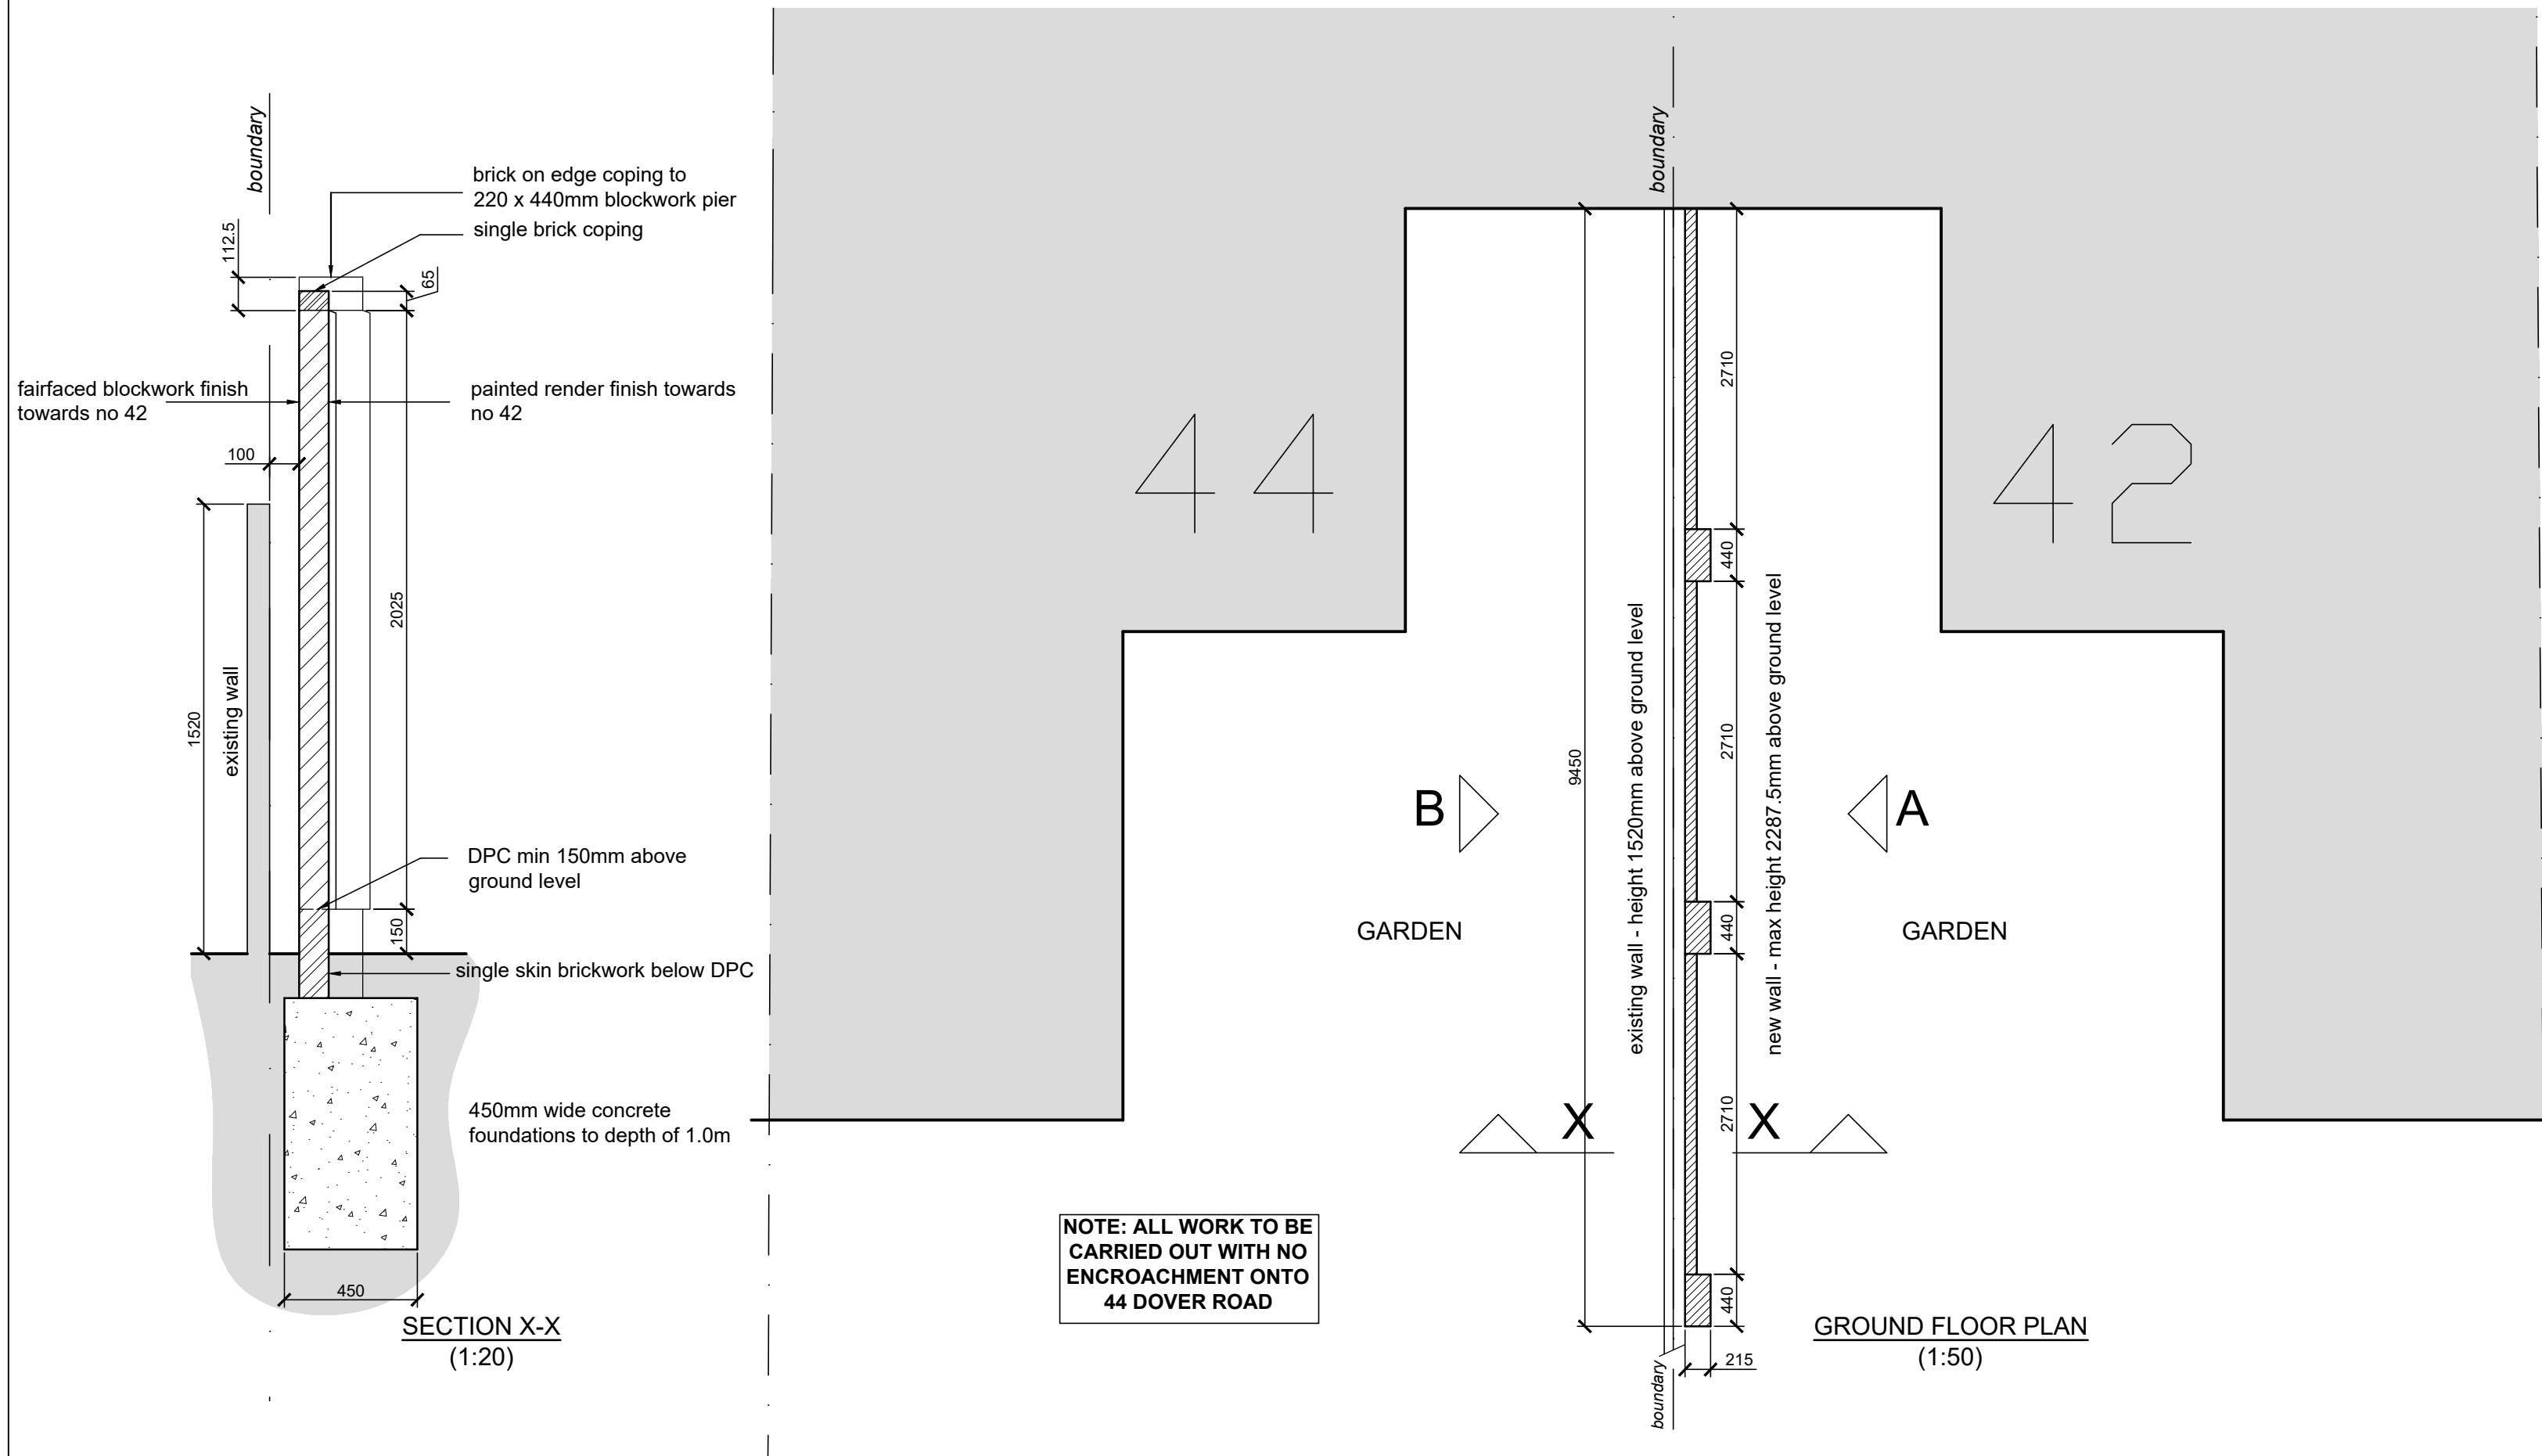

SCALE
SCALE BAR @ 1:100

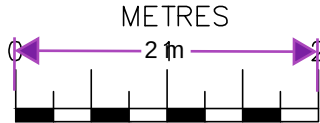

SCALE
SCALE BAR @ 1:50

Date	No	Revision
Penfold Project Services		
Epmarket, Wrotham Road, Meopham, Kent, DA13 0JH Telephone: 01474 816690 e-mail: apenfold448@btinternet.com		
Job Title:	42 DOVER OAD NORTHFLEET KENT DA11 9QD	
Dwg Title:	PLAN & ELEVATIONS AS PROPOSED	
Scale:	1:50 & 1:20 @ A2	
Dwg No.:	02	
Date:	May 2025	