




1. FRONT (NORTH) ELEVATION



2. REAR (SOUTH) ELEVATION

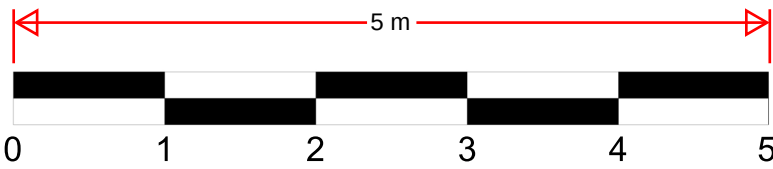

BCW

DATE: APR / 2025

PROJECT:
PROPOSED EXTN.
PITFIELD LODGE,
MEOPHAM GREEN,
MEOPHAM

DRAWING:
PRPSD. FRONT AND REAR
ELEVATIONS

DRAWING NO.
1003 / PL / 07

SCALE: 1:50

PRINT SIZE:

A2