




1. SIDE1 (EAST) ELEVATION



2. SIDE2 (WEST) ELEVATION

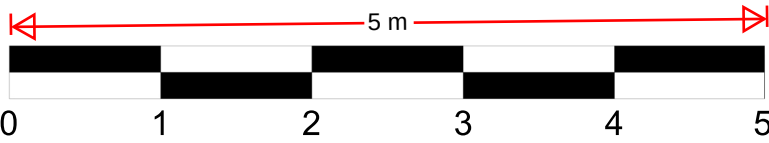

BCW

DATE: APR / 2025

PROJECT:
PROPOSED EXTN.
PITFIELD LODGE,
MEOPHAM GREEN,
MEOPHAM

DRAWING:
PRPSD. SIDE ELEVATIONS

DRAWING NO.
1003 / PL / 08

SCALE: 1:50

PRINT SIZE:

A2