


1:100 0 1 2 3 4 5 6 7 8

1:50 0 1 2 3 4

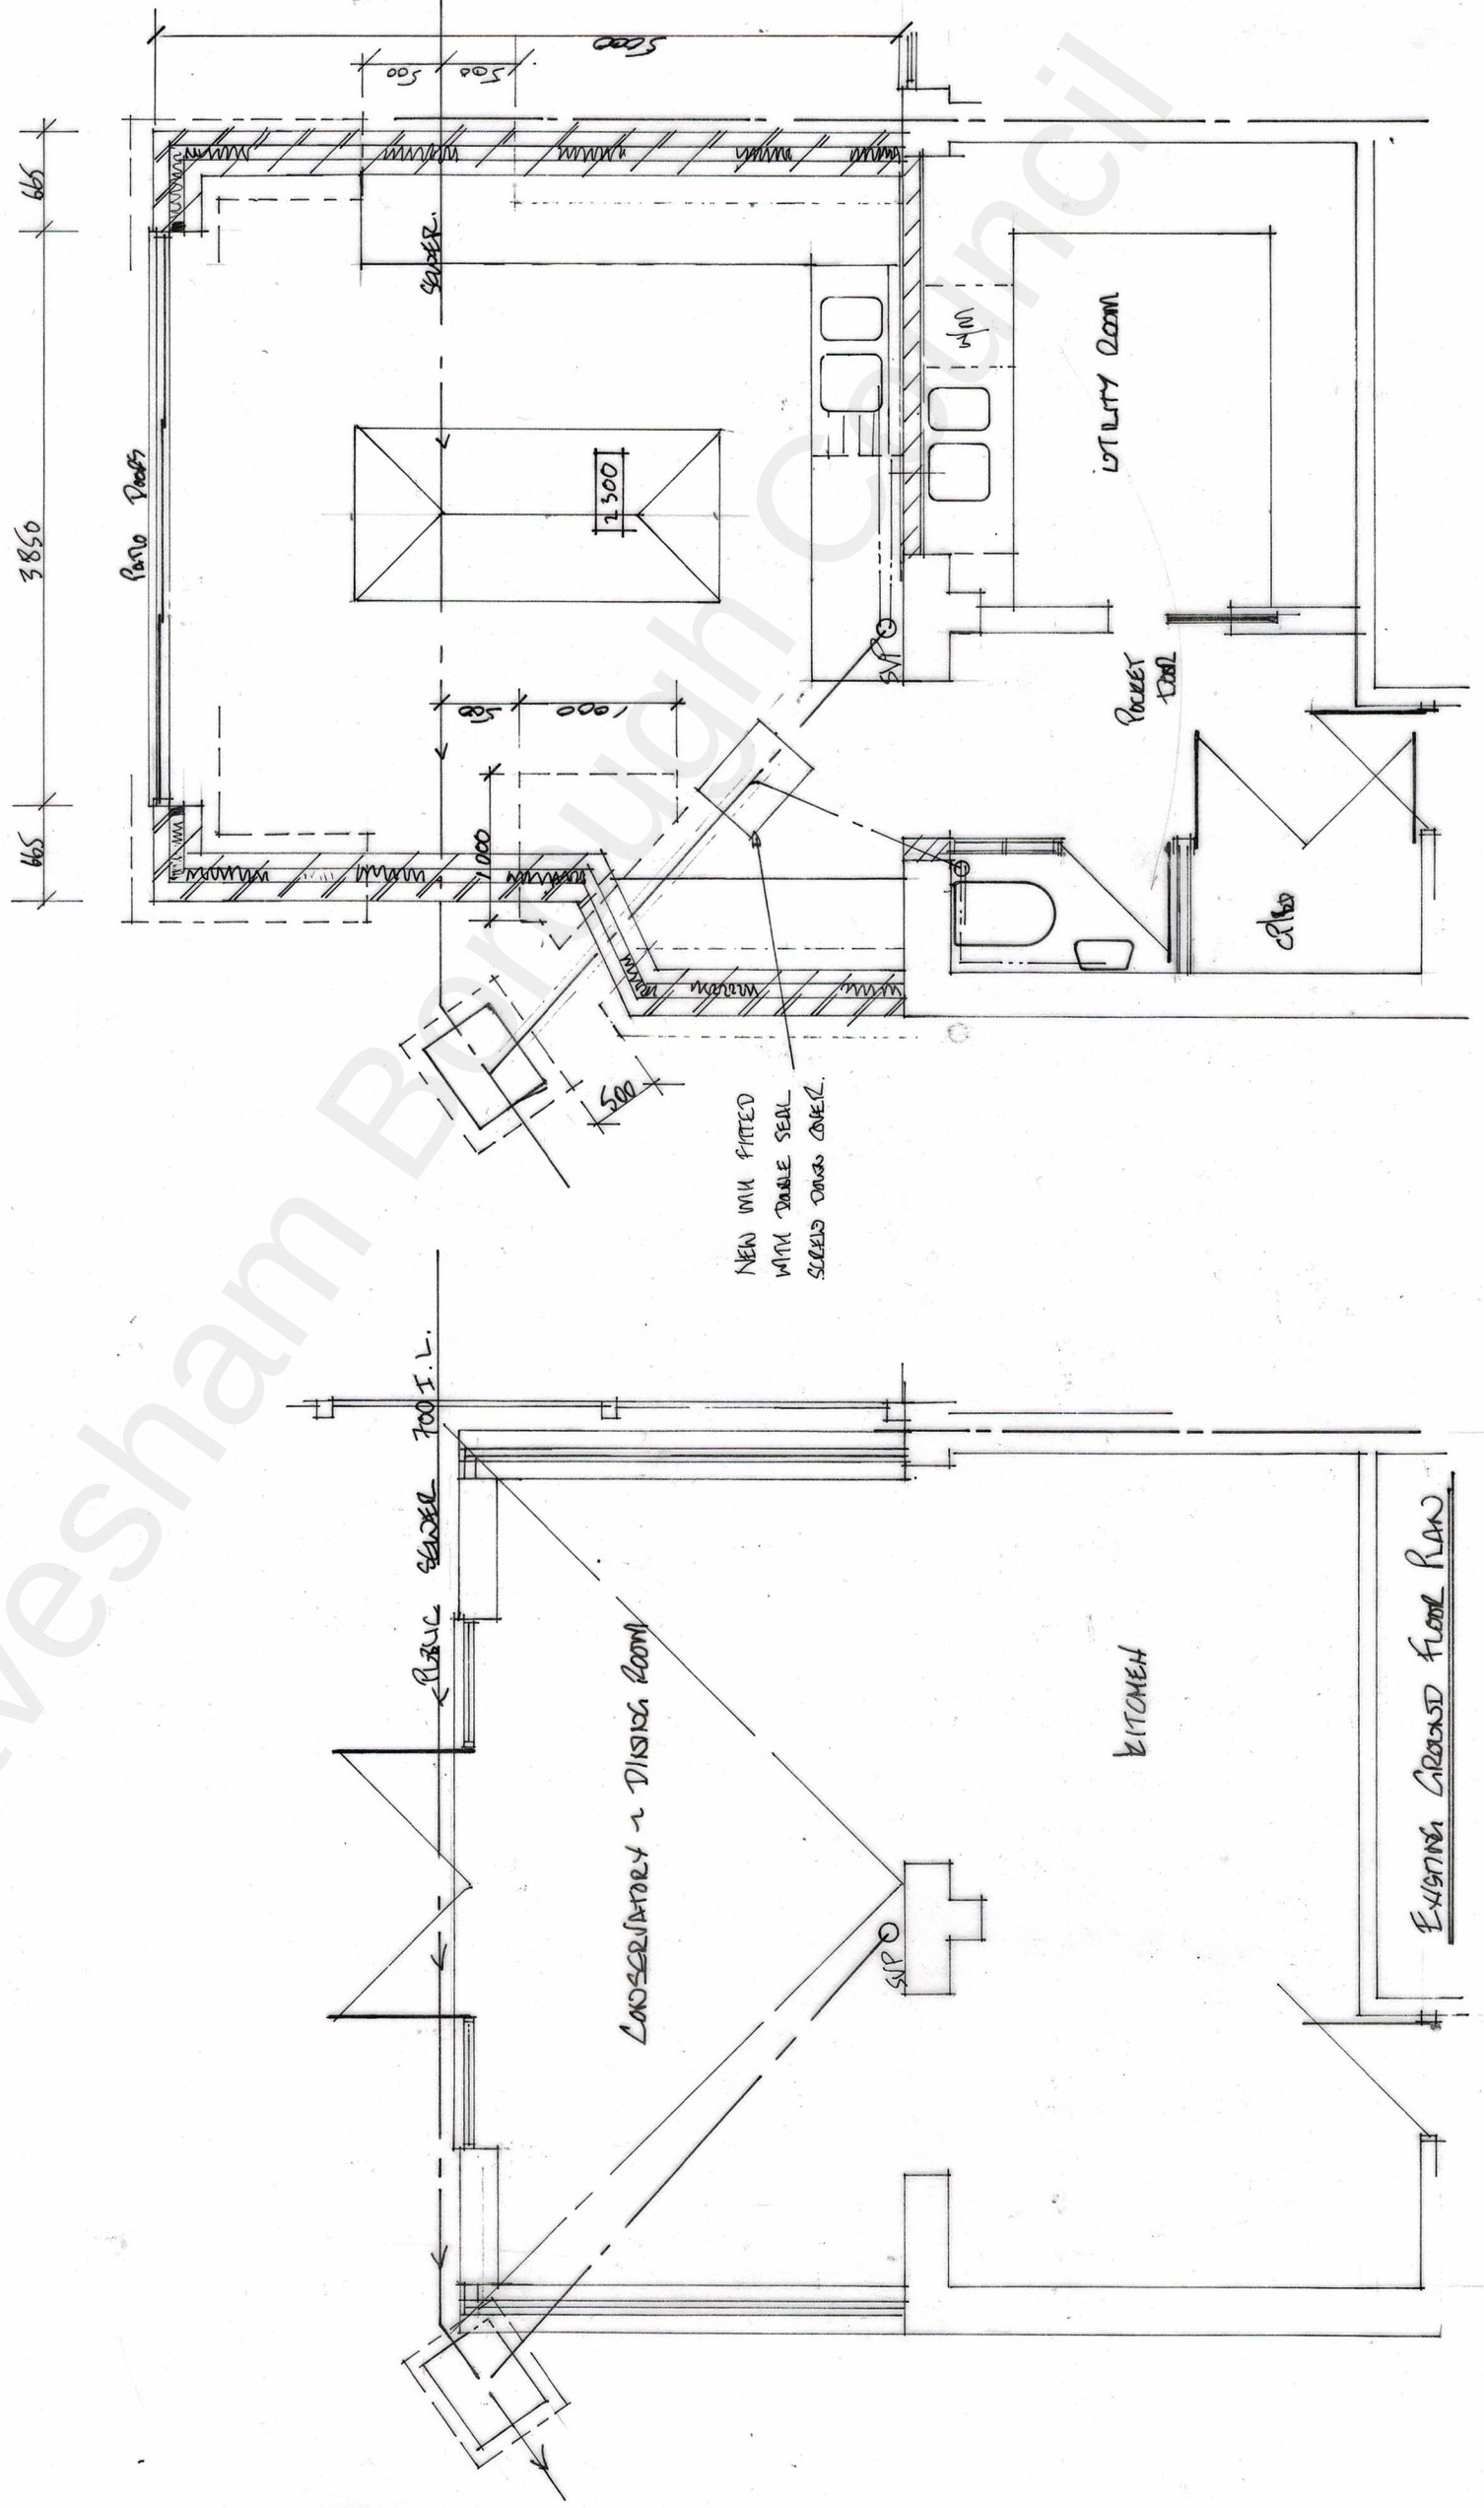

SINGLE STOREY REAR
EXTENSION AND REAR
ANNEXE.

MR D. NEWBERRY
72 CLIPPER CRESCENT
GRAVESEND
KENT DA12 4NN

1/50 1/100 13/9/21

DATE 21/09/01 01