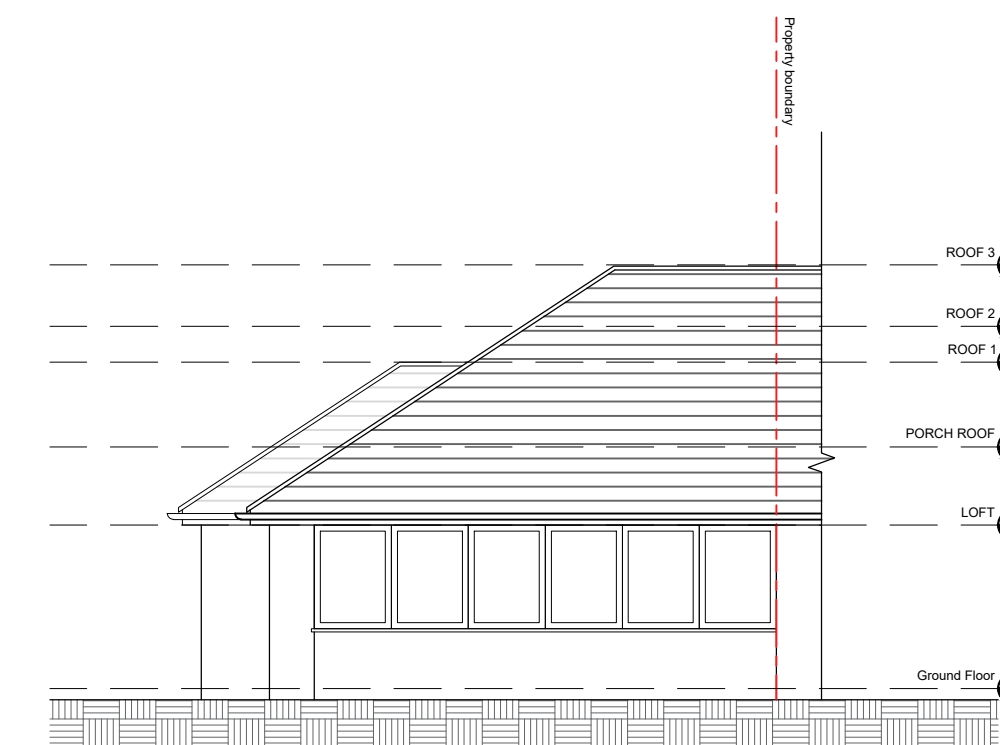
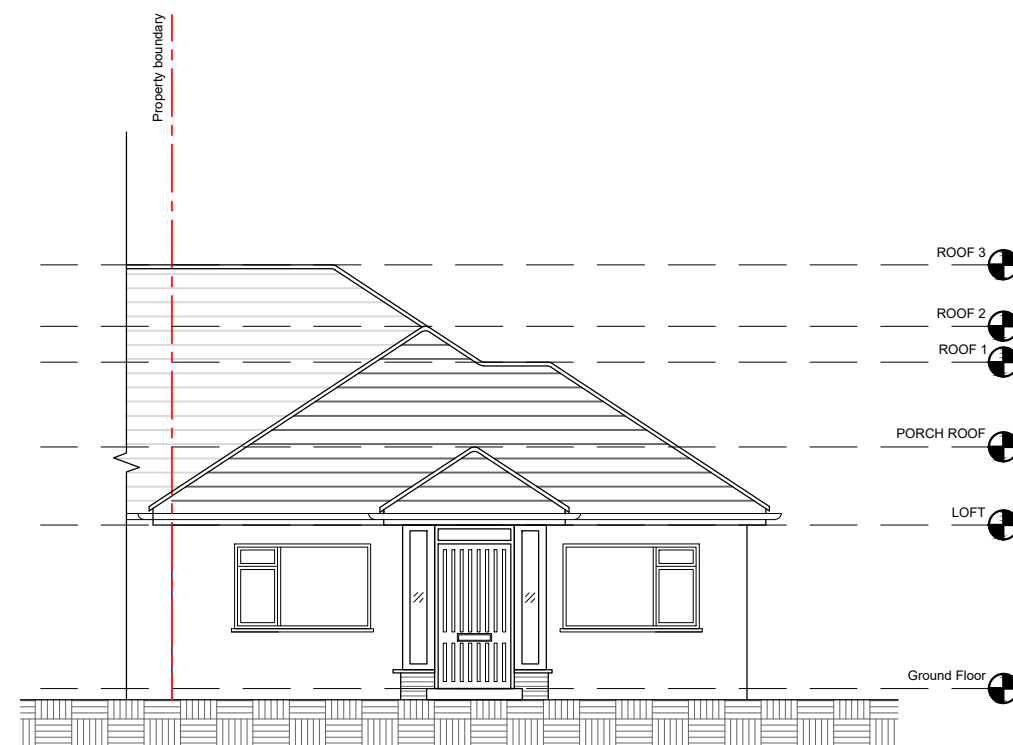
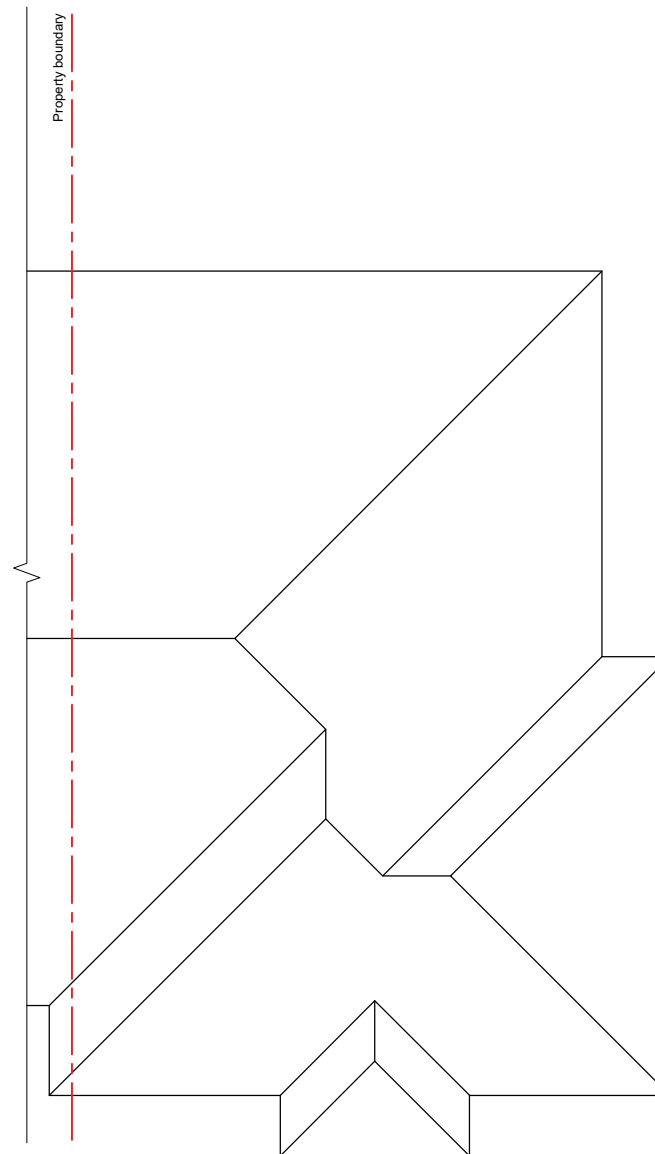
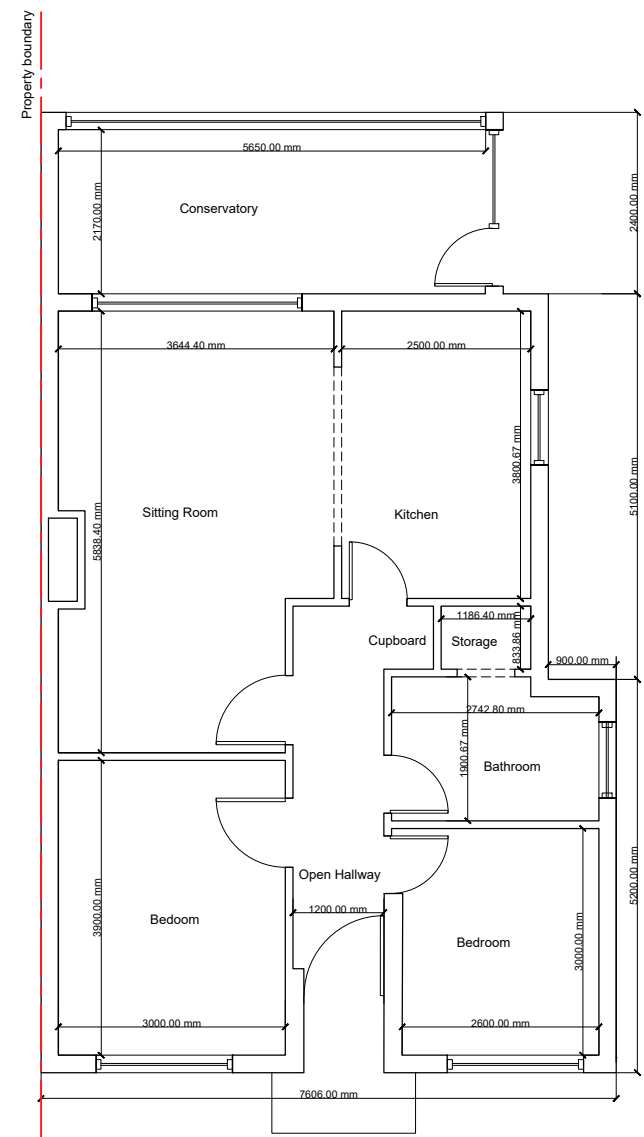
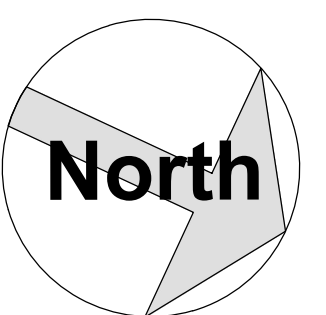
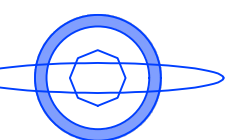


ENAIID Limited
1 Cedar Drive,
Sutton at Hone,
Dartford,
Kent DA4 9EW

[illegible]

23 Marconi Road, Northfleet,
Gravesend, DA11 8LJ

Existing Plans and Elevations

Proposed Hip to Gable Loft
conversion

Drawn by : MG	Scale : 1 : 100	@ A1	Date: 05/09/2024
Drawing number : NW.100.01.23MR			Rev : -
Do not scale from this drawing. Dimensions to be checked on site.			