

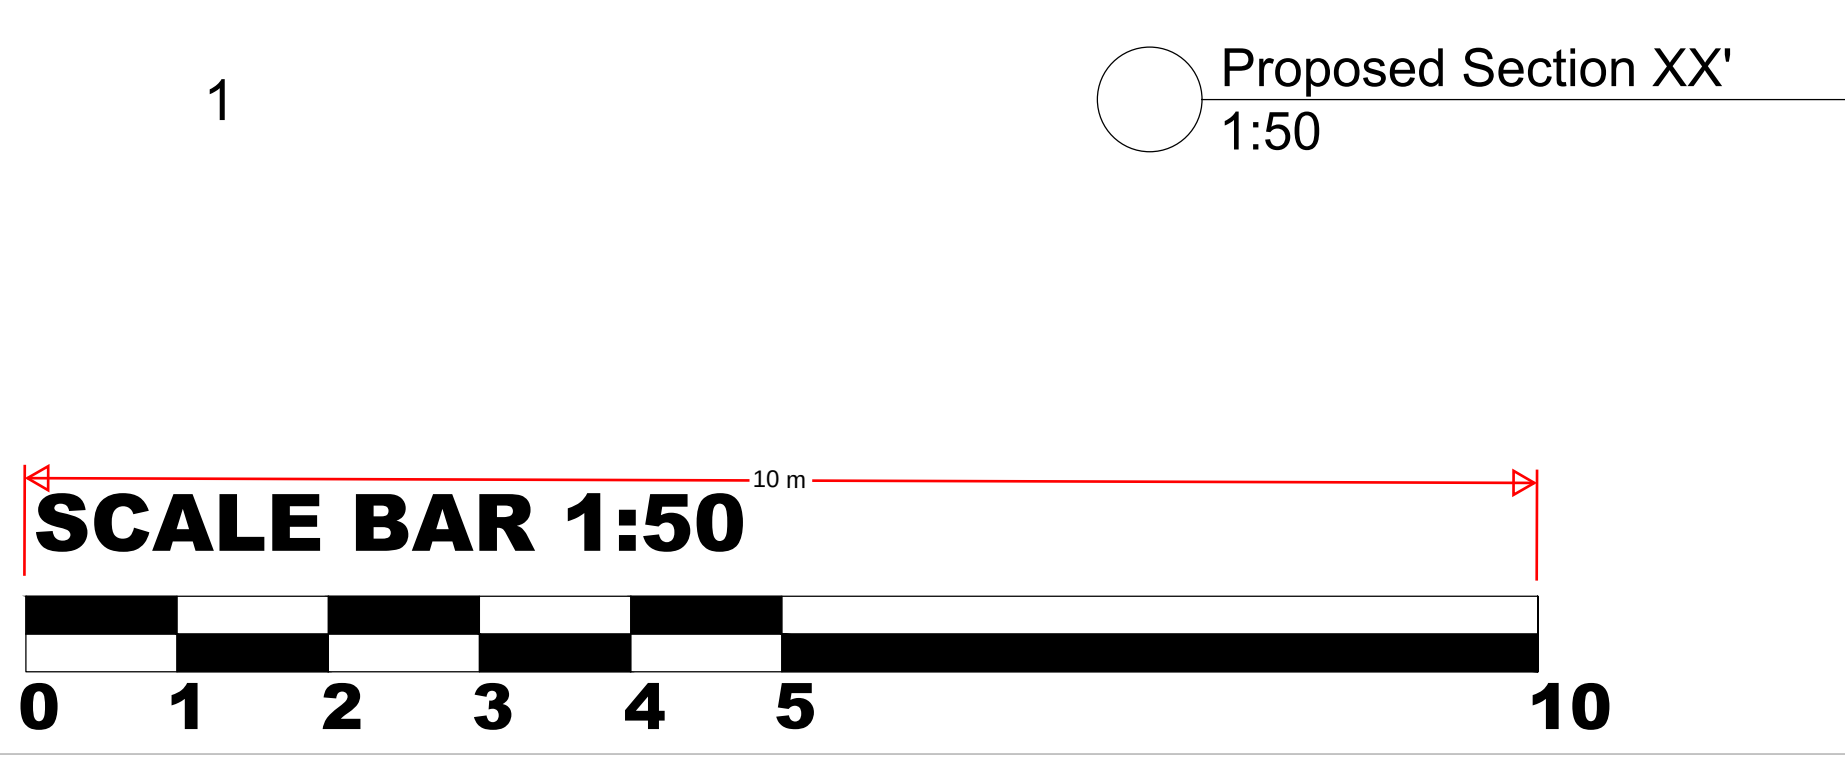
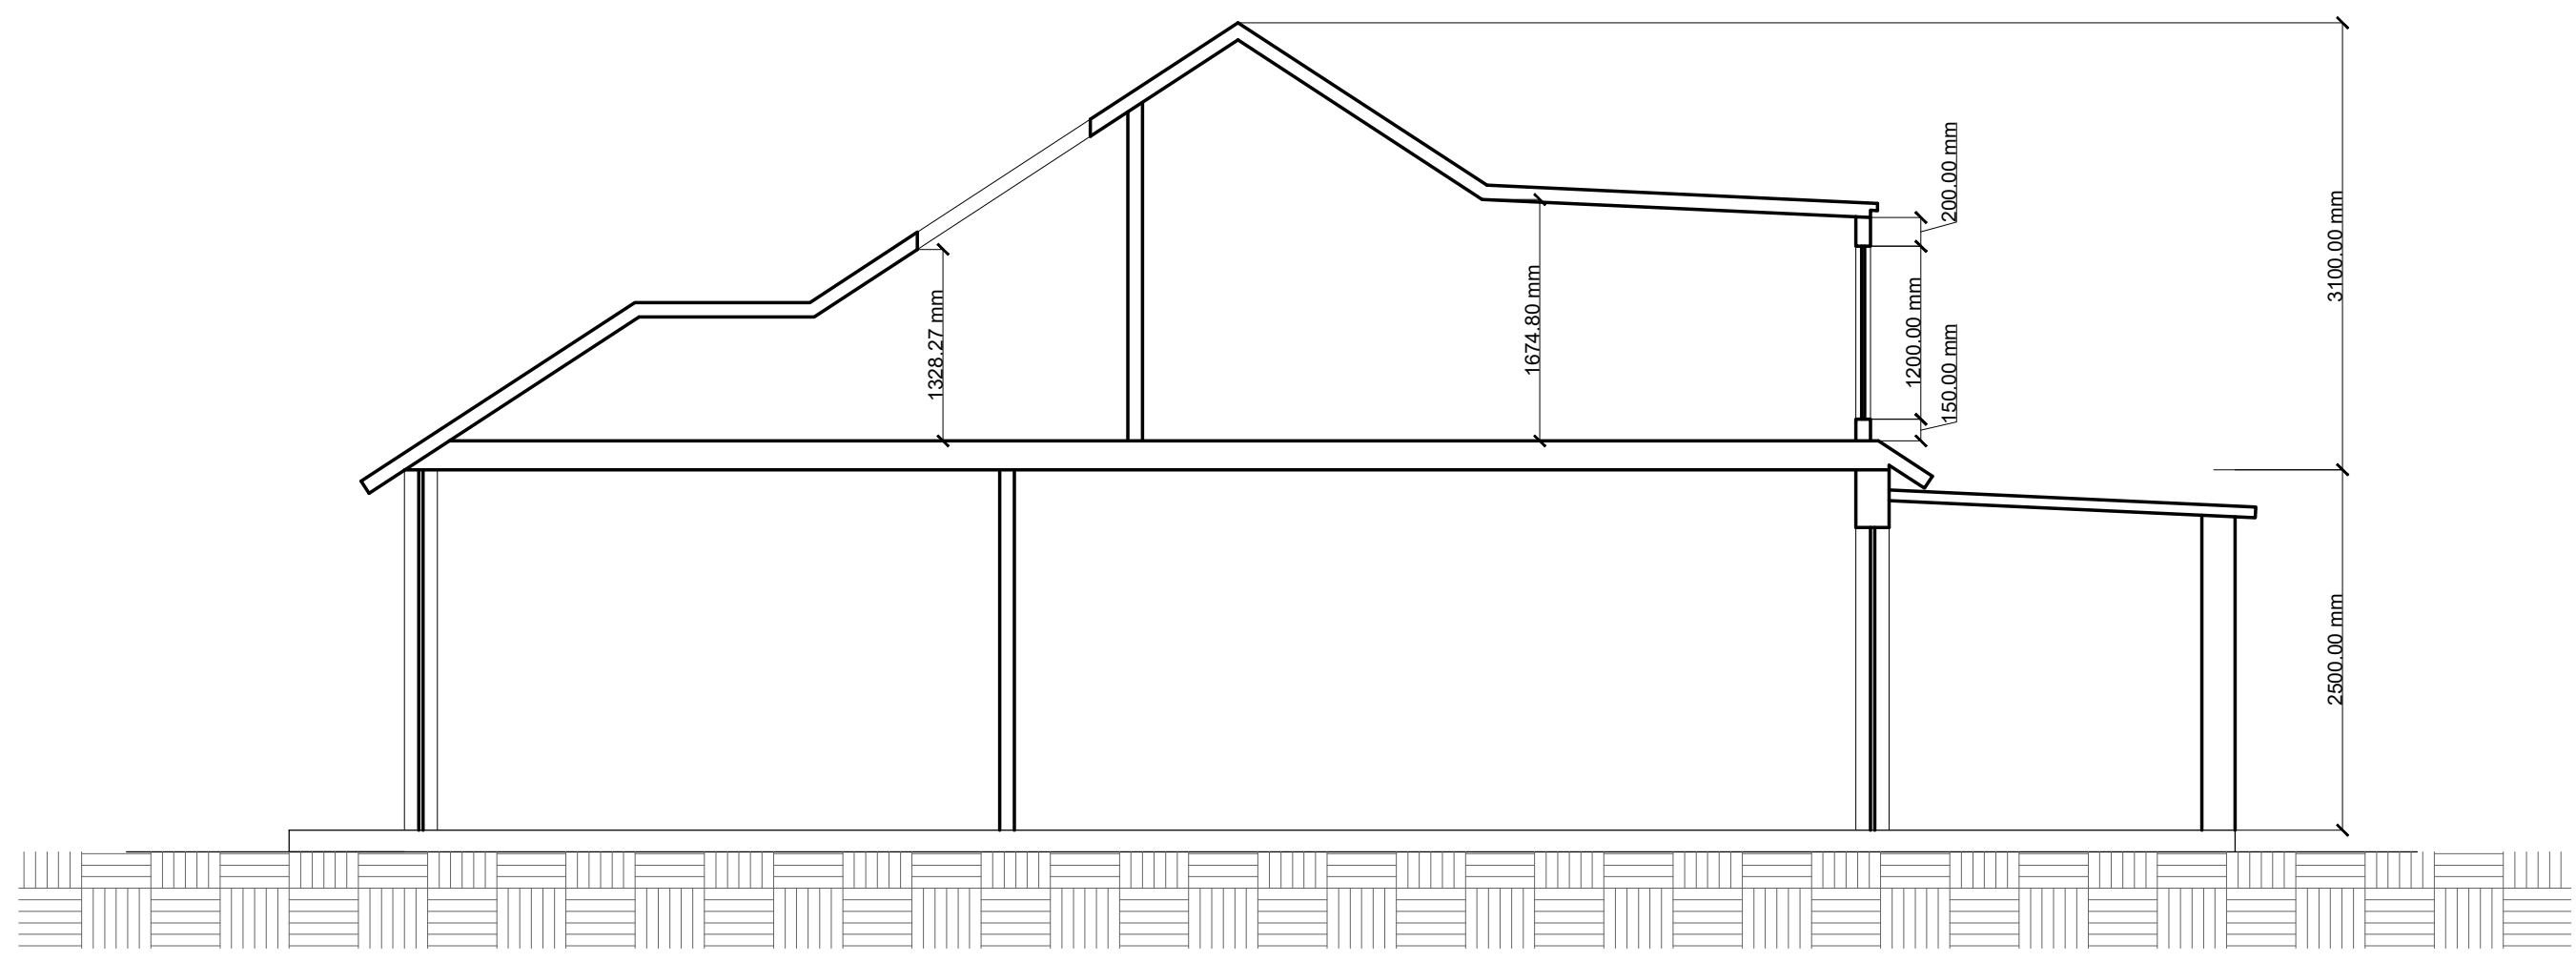


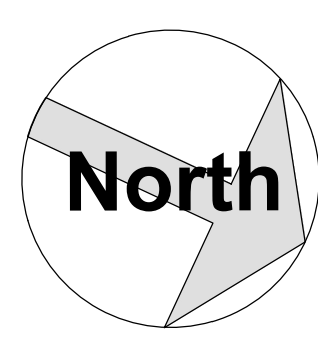

ENAIID Limited
1 Cedar Drive,
Sutton at Hone,
Dartford,
Kent DA4 9EW

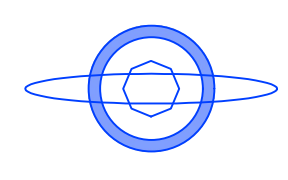

Amendments :			
Rev	Int.	Date	Description
Project :			
23 Marconi Road, Northfleet, Gravesend, DA11 8LJ			
Title :			
Proposed Section			
Proposed Hip to Gable Loft conversion			
Drawn by :		Scale :	@ A1 Date:
MG		1:50	05/09/2024
Drawing number :			Rev :
NW.100.04.23MR			-
Do not scale from this drawing. Dimensions to be checked on site.			