



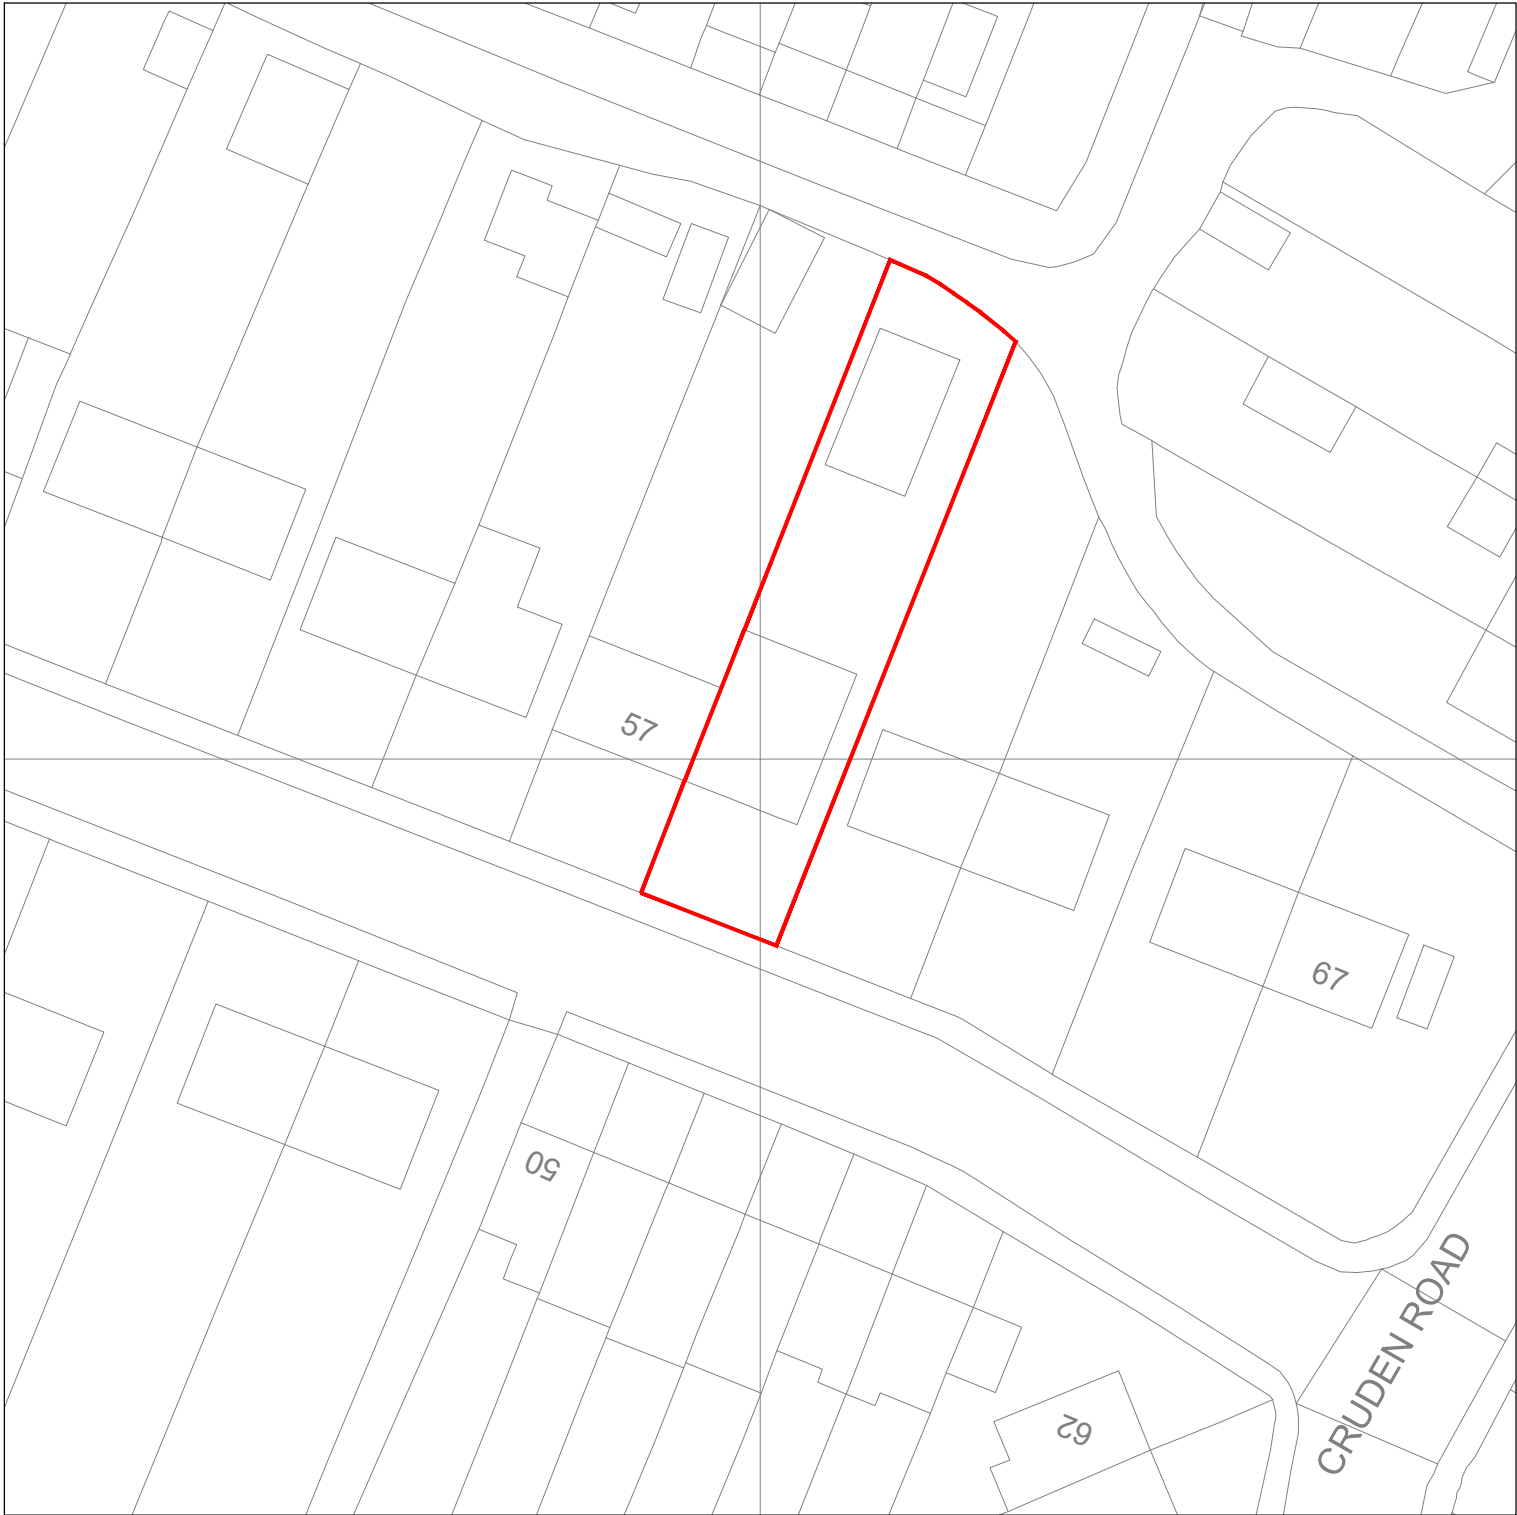


BLOCK PLAN
1:500

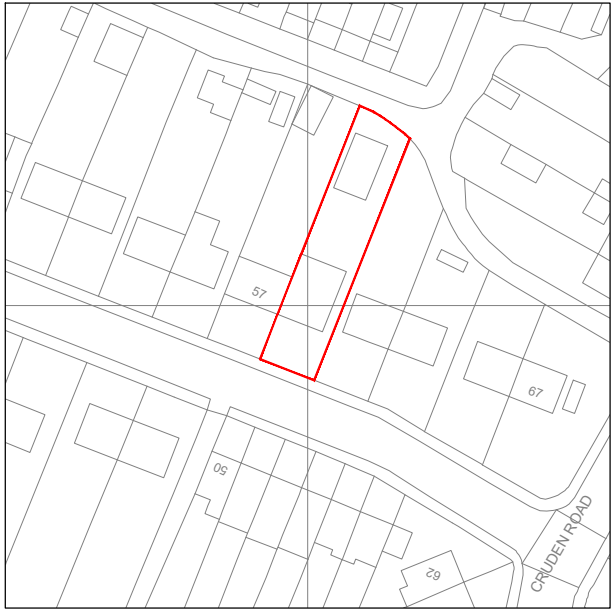

LOCATION PLAN
1:1250



Planning Application &
Building Regulation Drawings
www.myplanningdrawings.com
info@myplanningdrawings.com
0330 001 0750

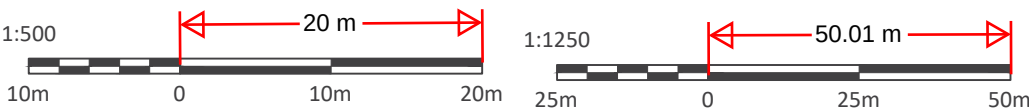

Project Title
59 BOURNE ROAD
GRAVESEND
KENT
DA12 4EA

Drawing Title
SITE LOCATION & BLOCK PLAN

Rev	Date	Details			Chkd
Drawing Status					
PLANNING DRAWING					
Date	SCALE	Drawn	Checked	Approved	
02.10.2024	VARIES @ A3	MPD	TF	LW	
Drawing Number					Rev
MPD-A-000					-