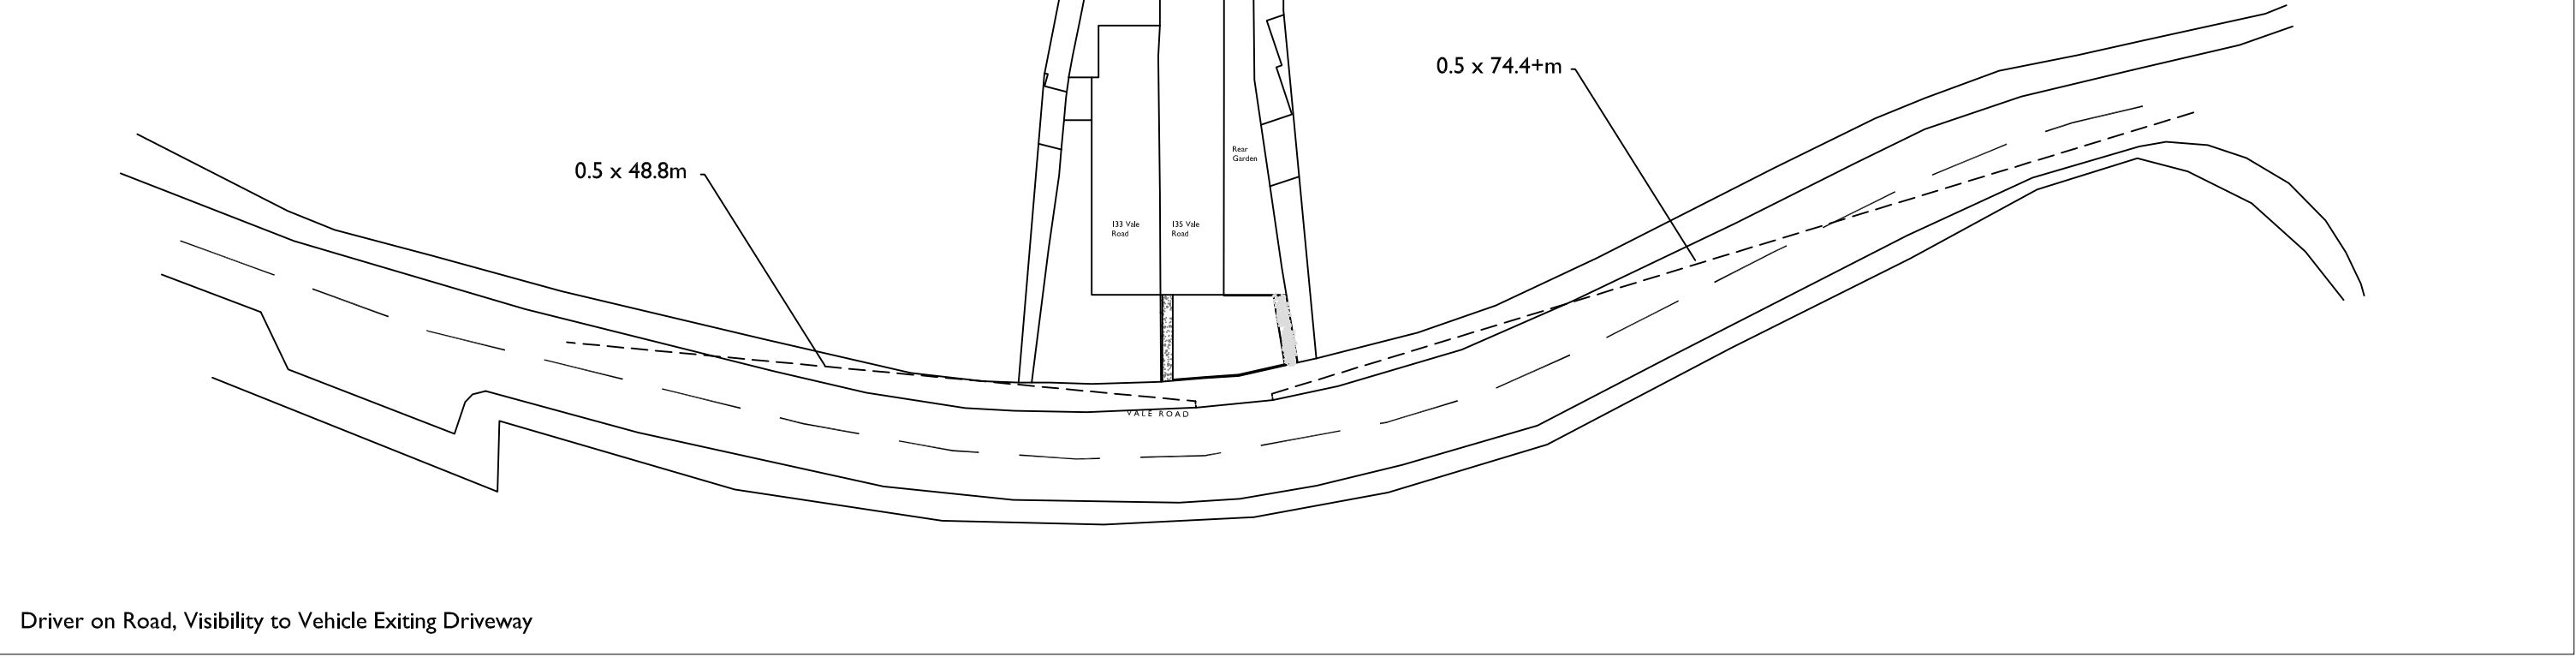
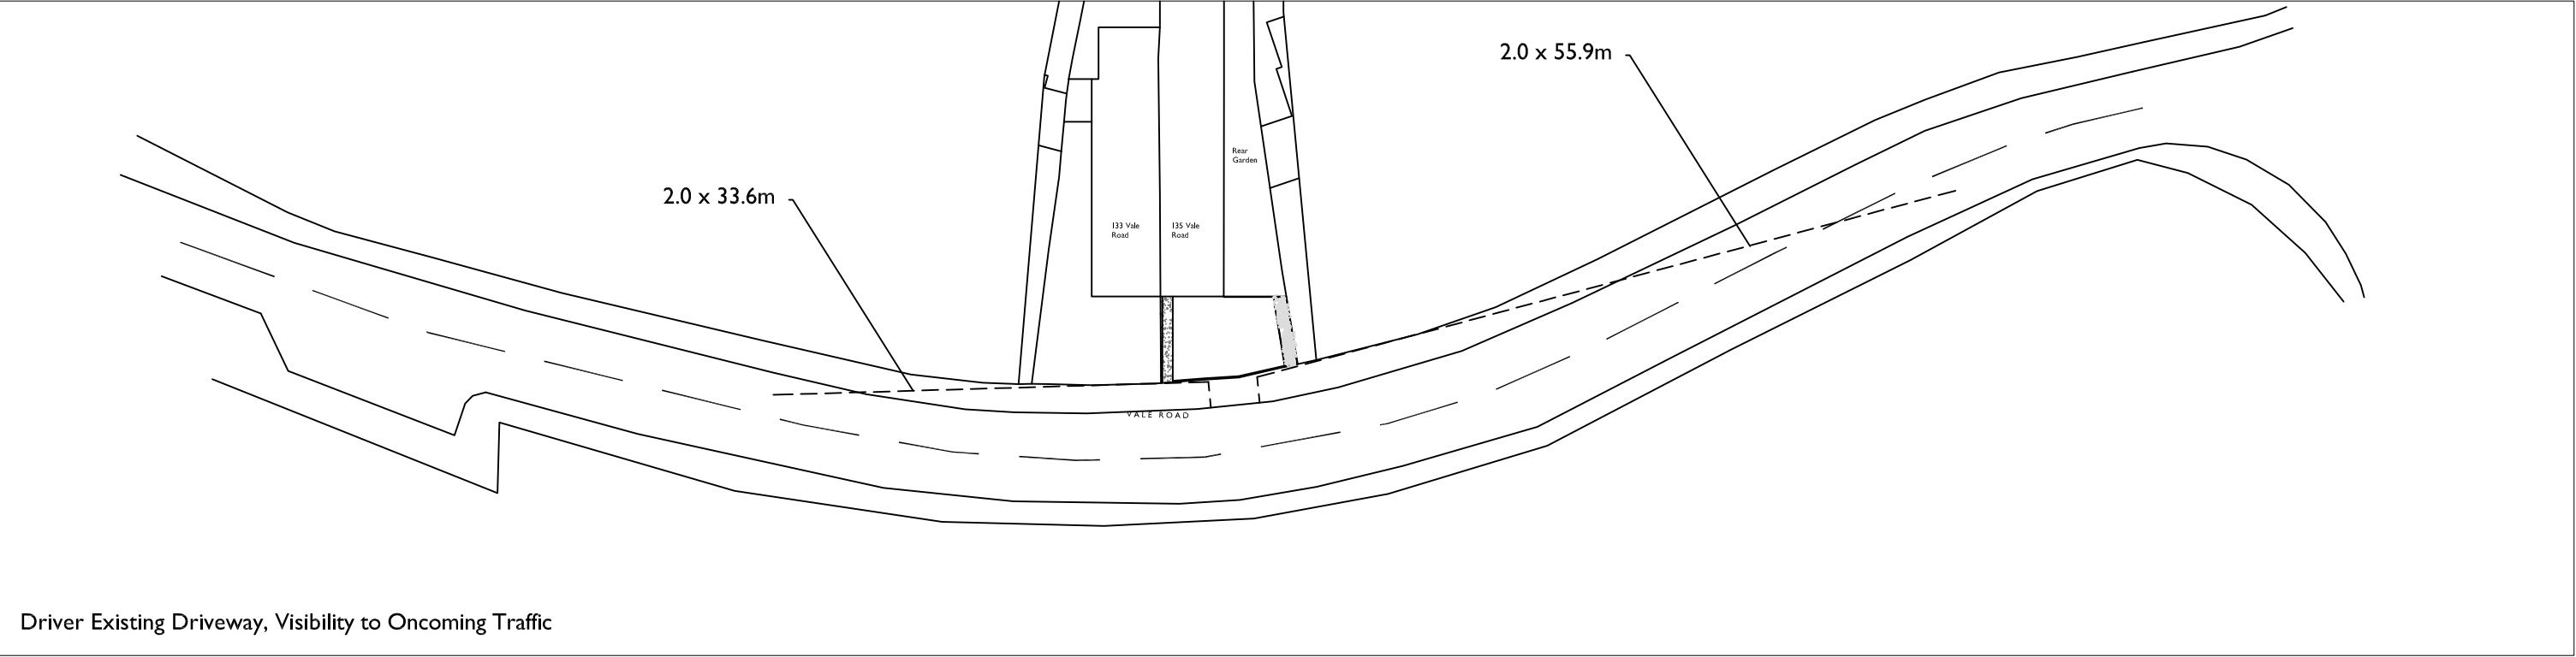


Scale@A3:	1:500
Address:	135 Vale Road, Gravesend
Author:	Brendan Weaver
Date:	05/12/24
Title :	Visibility Splays