



The Contractor is to check all dimensions on site and report any discrepancies to the Contract Administrator. This drawing is to be read in conjunction with all other standard documentation.



LOCATION PLAN - SCALE 1:1250

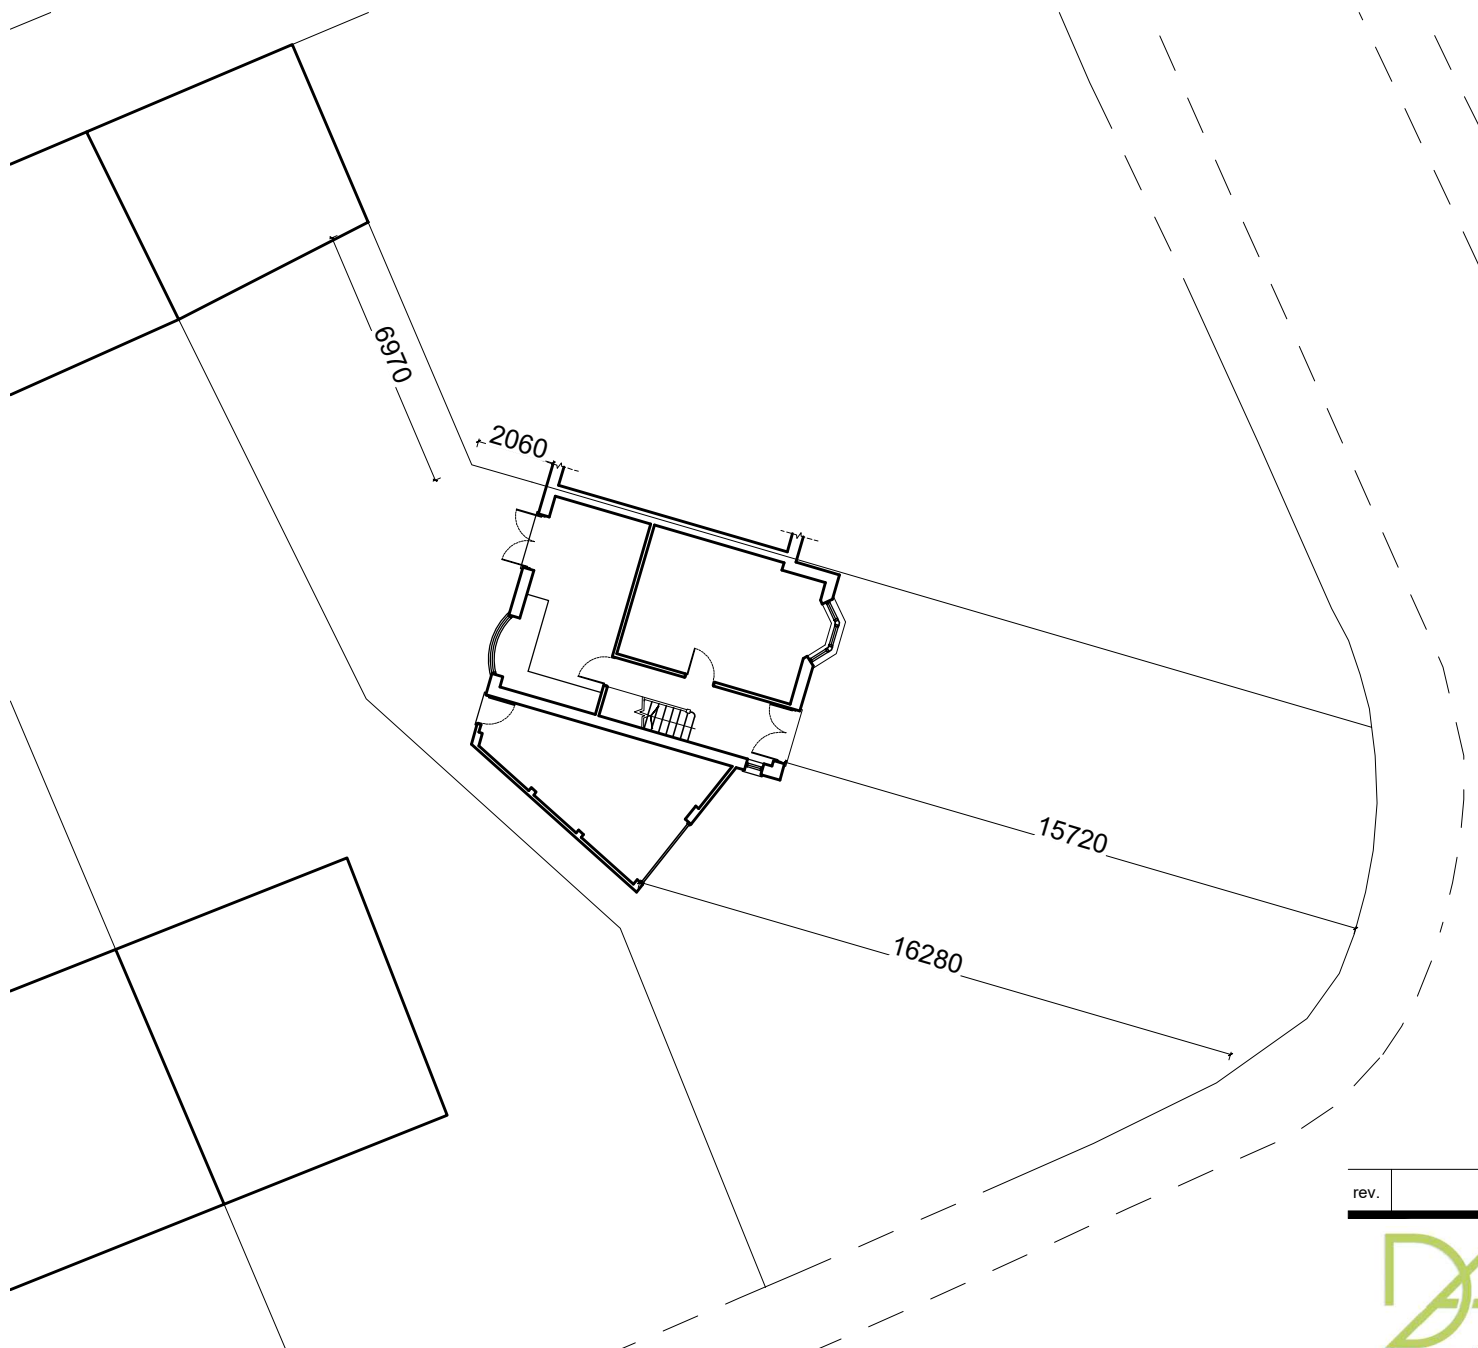

EXISTING BLOCK PLAN - SCALE 1:200

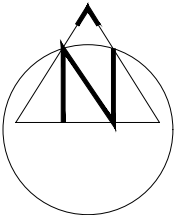

| rev. | description | date | chkd. |
|------|-------------|------|-------|
|------|-------------|------|-------|



93 Cotmandene Crescent,  
Orpington, Kent BR5 2RA  
  
020 3004 9238  
07931 931 035  
  
s.nagpal@dapconsultants.co.uk  
www.dapconsultants.co.uk

project : 127 Dene Holm Road  
Gravesend

drawing title :  
Location Plan And Existing Block Plan

|                  |            |                  |
|------------------|------------|------------------|
| drawn: TK        | chkd : SS  | date: 21.07.2025 |
| status: Planning |            | scale: 1:200@A3  |
| proj no : 2815   | drg no: 01 | rev no:          |