




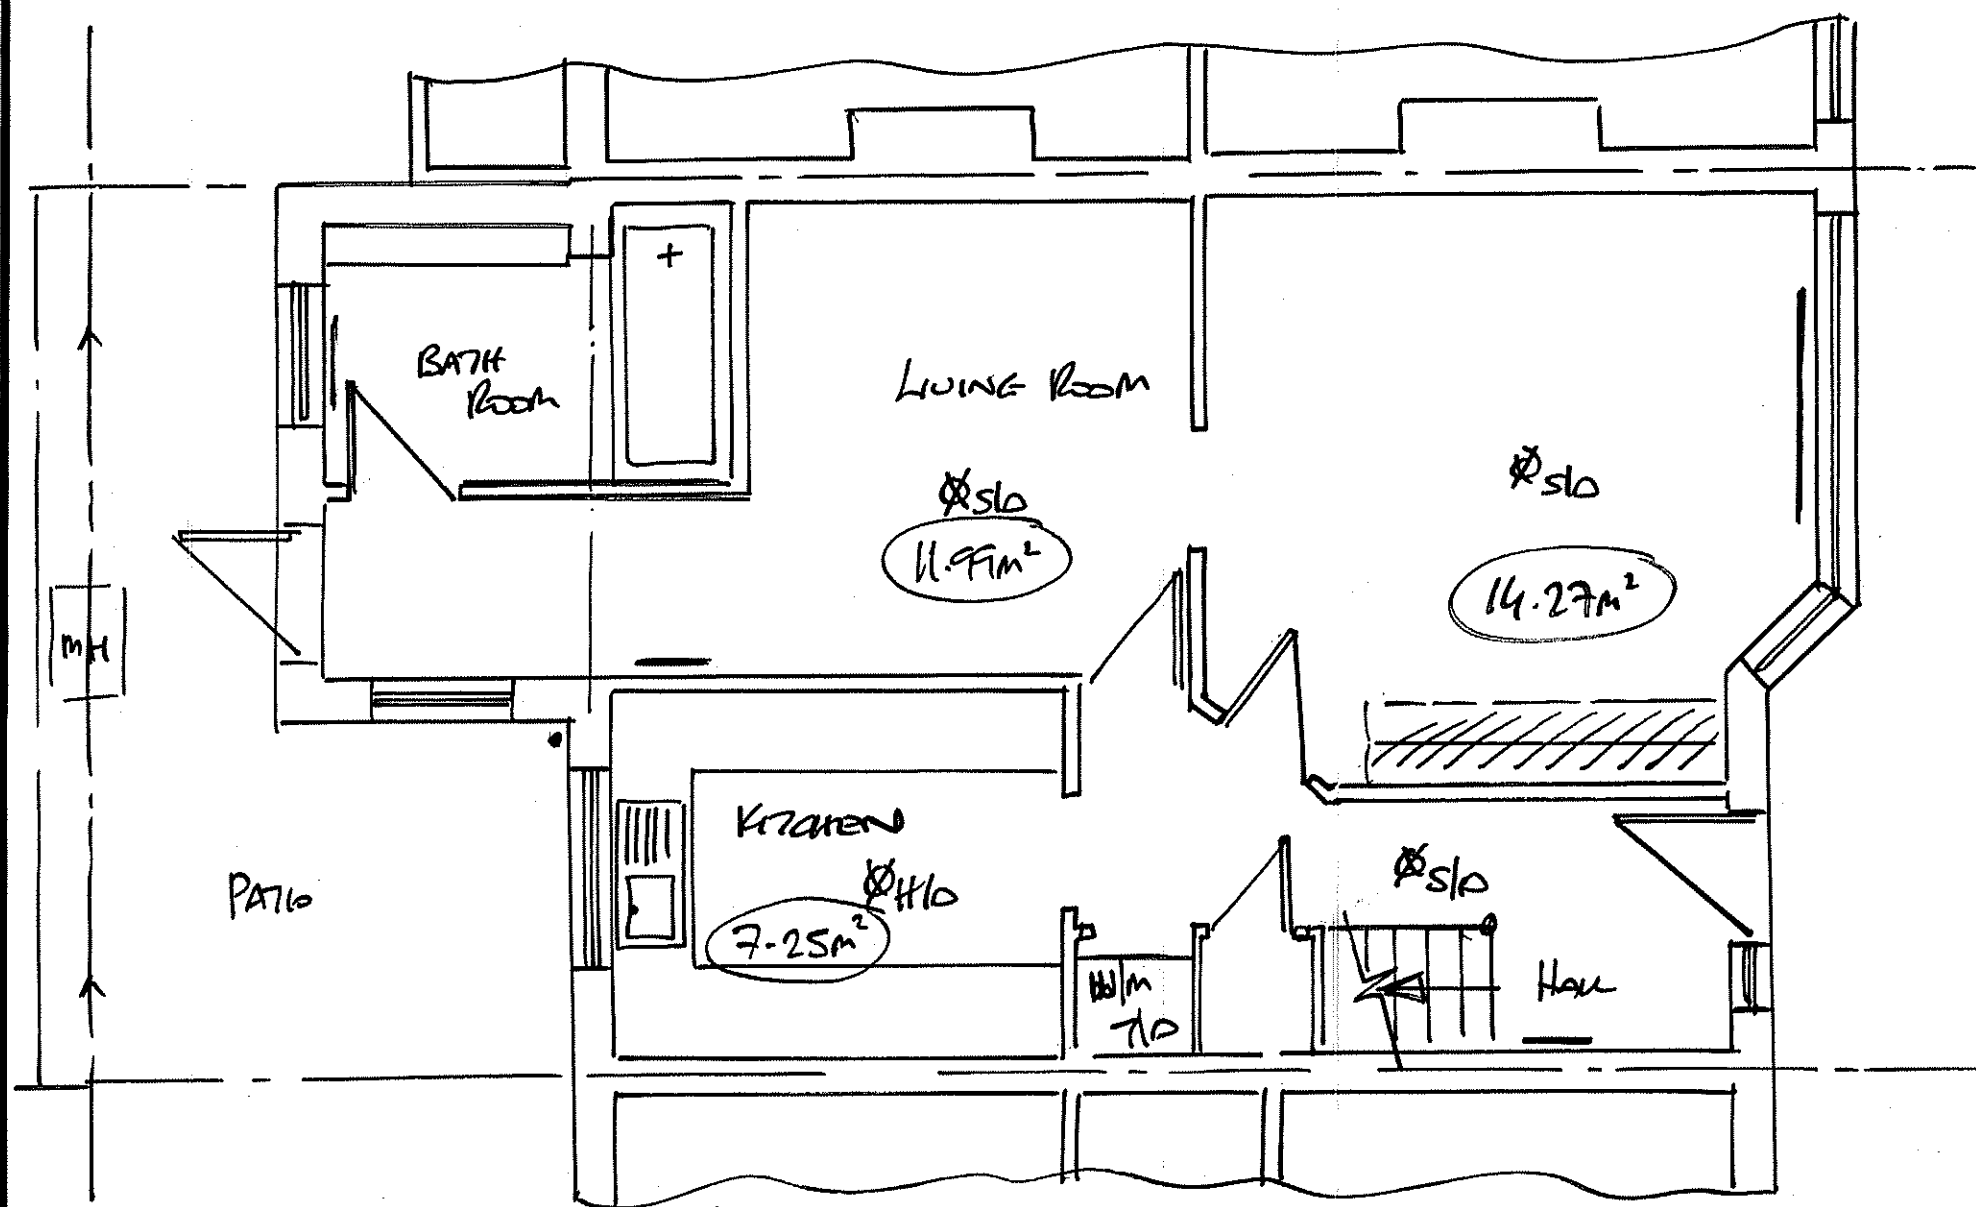

Ground Floor GA

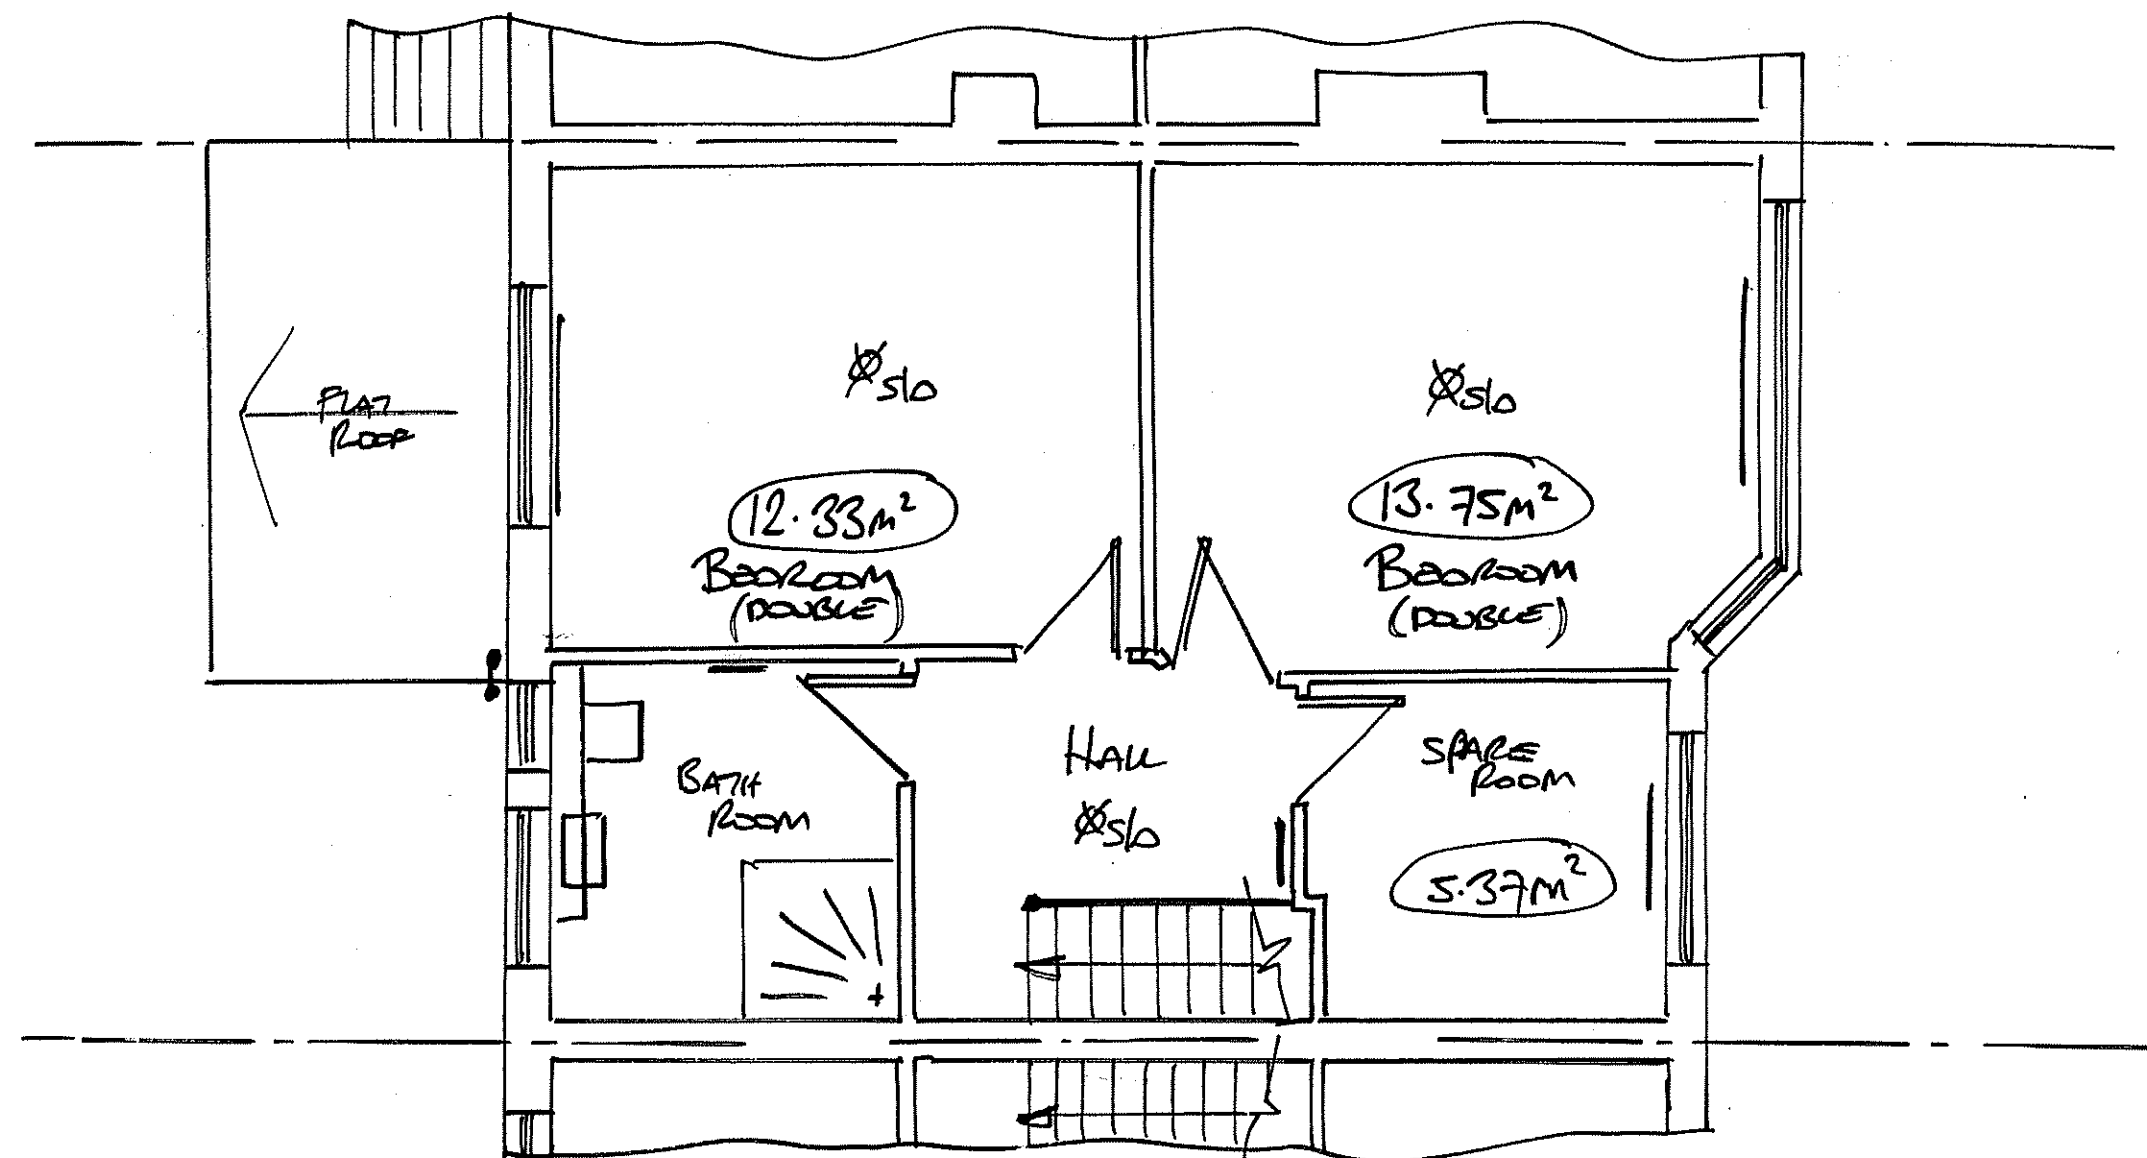

First Floor GA

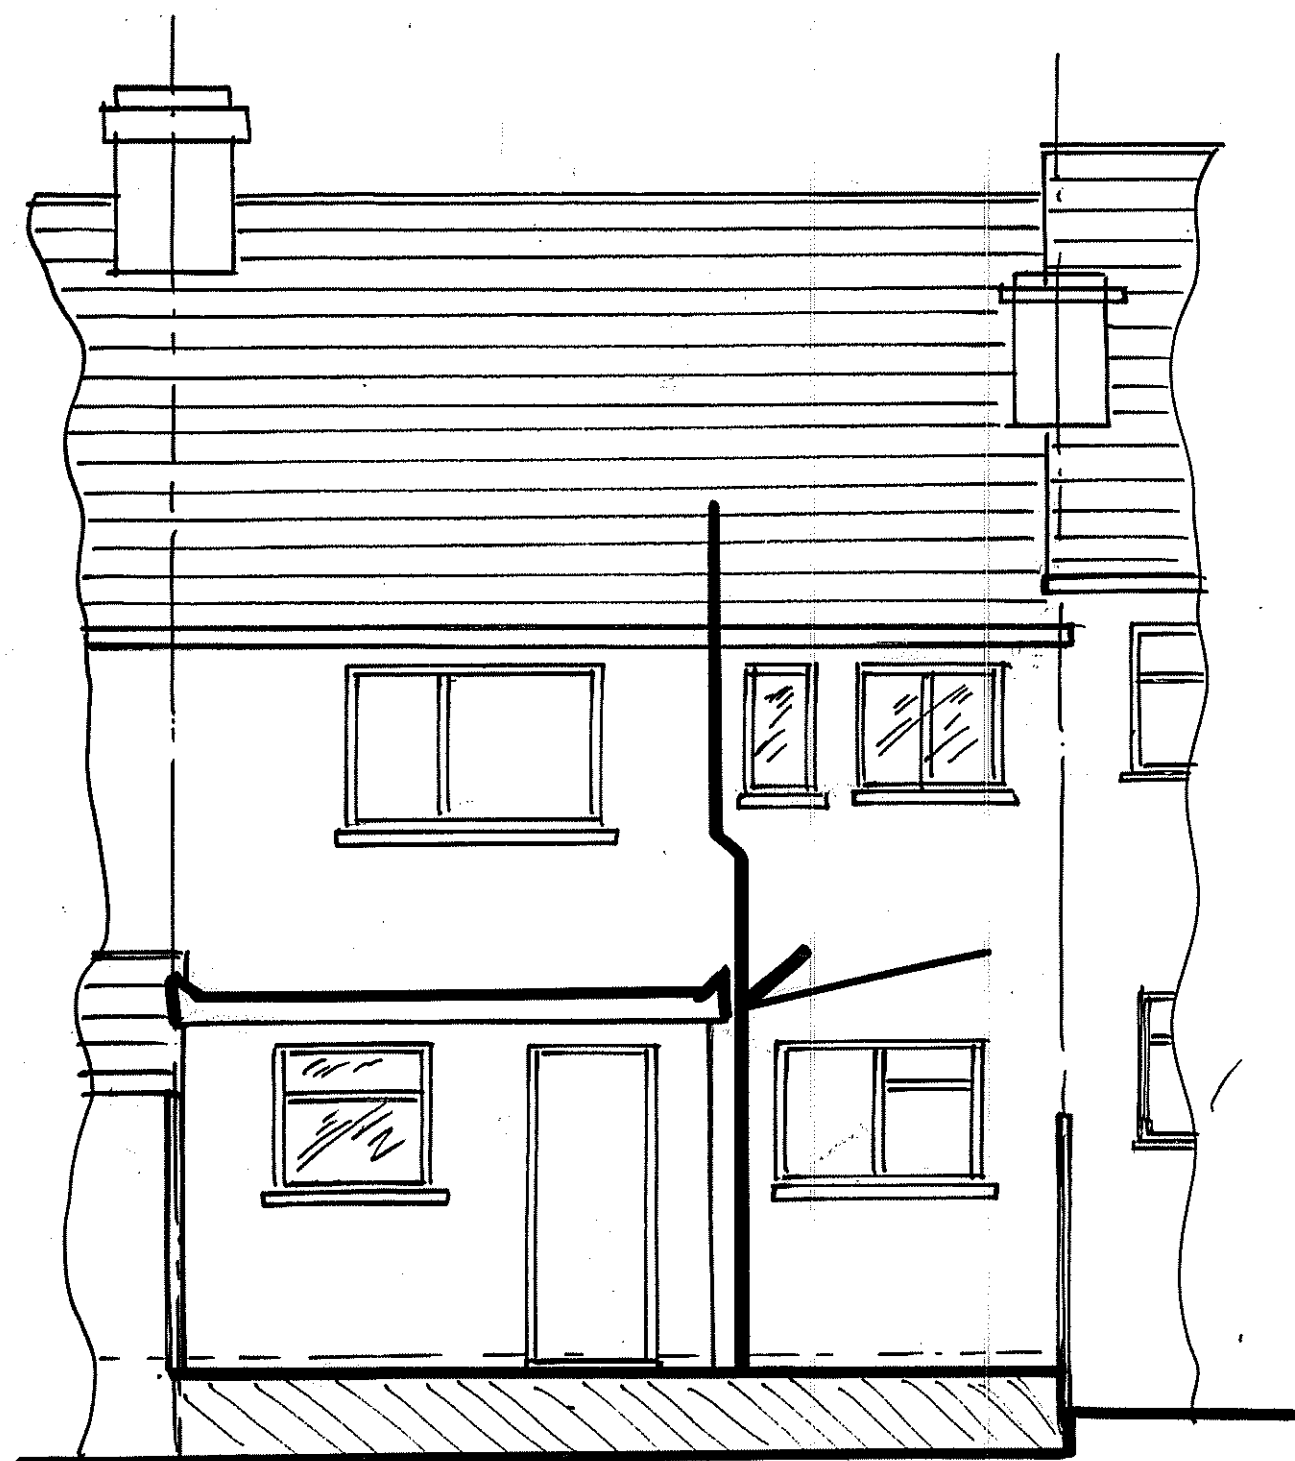

EXISTING REAR ELEVATION



EXISTING FRONT ELEVATION



REV 01 - NOTES ADDED
 REV 0 - DRAFT
 TITLE
 ELEVATIONS & GA'S
 (FOR P.D CHANGE OF
 USE APPLICATION C3-C4)

DATE
 SEP7/2025

SCALE
 1:100 @ A4 1:50 @ A2

PROJECT
 42 CENTRAL AVENUE
 GRAVESEND
 KEN7

DRAWING
 DKM/SS22/01