
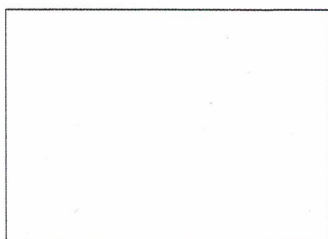


Parking @ 17 CUTTS AVE, SHORNE - EXISTING & PROPOSED

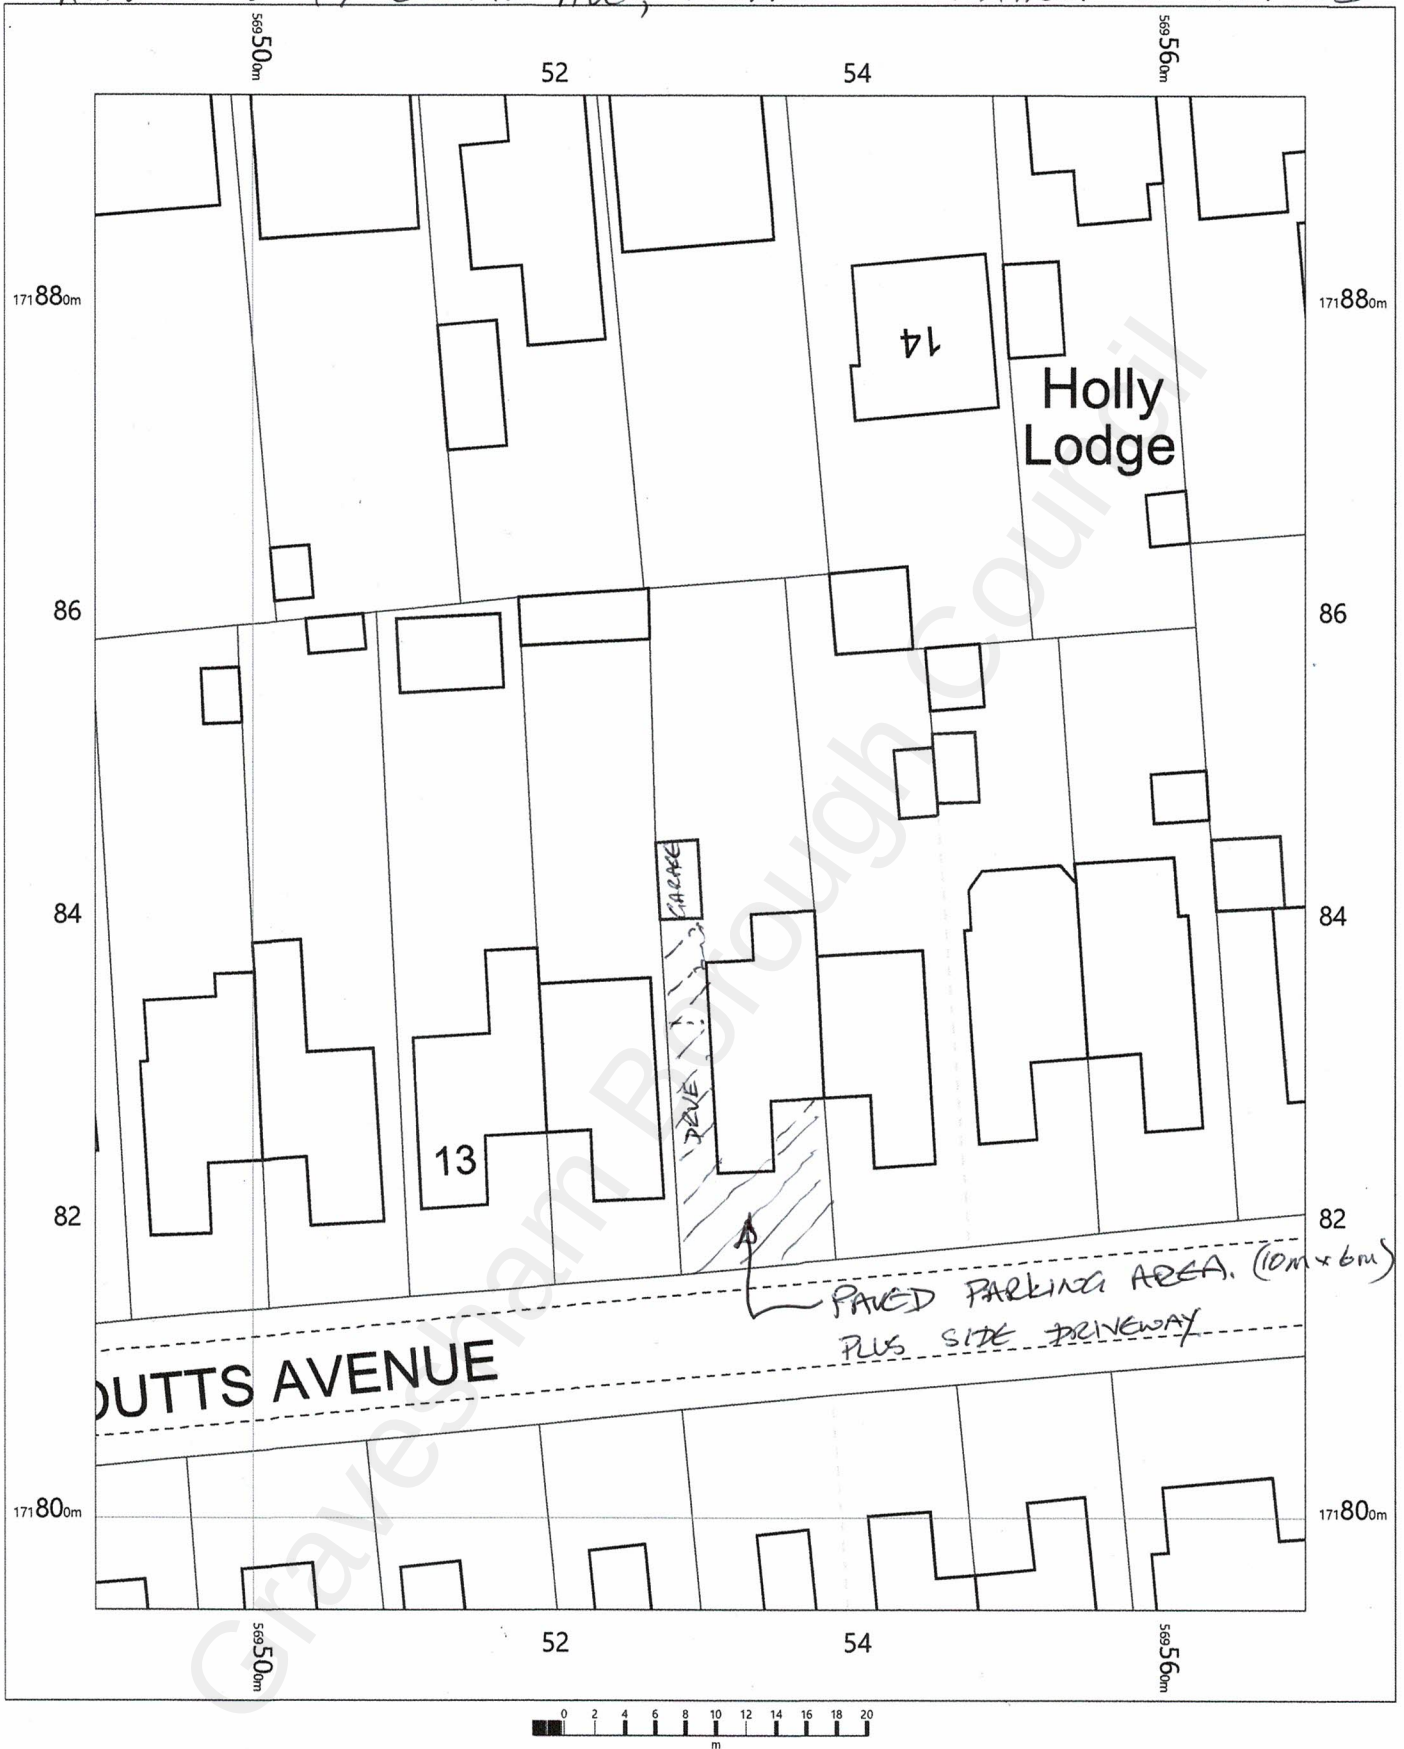

OS MasterMap 1250/2500/10000 scale
Wednesday, September 22, 2021, ID: CM-00991944
www.centremapslive.co.uk

1:500 scale print at A4, Centre: 569530 E, 171844 N

©Crown Copyright Ordnance Survey. Licence no. 100019980

