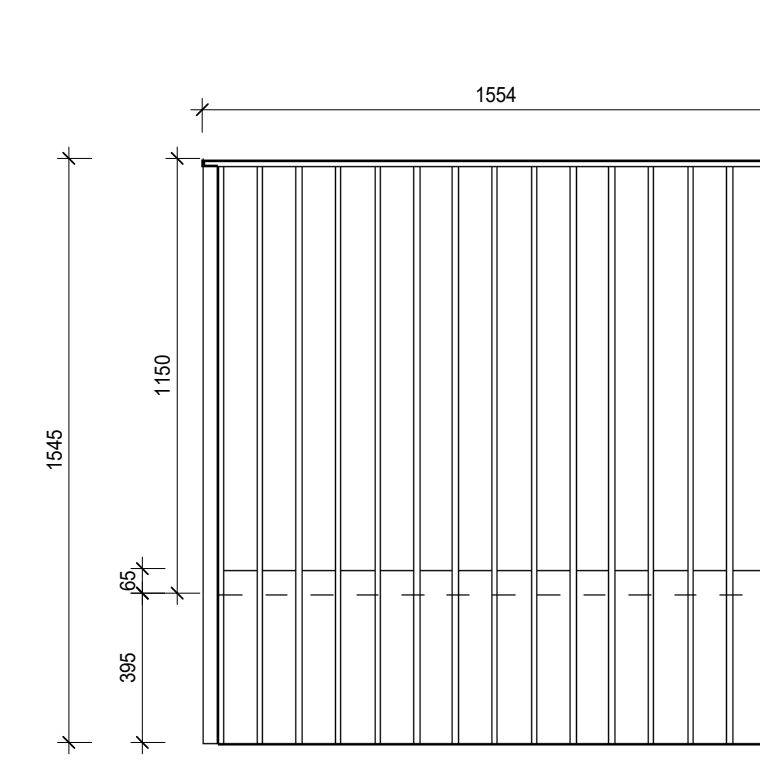
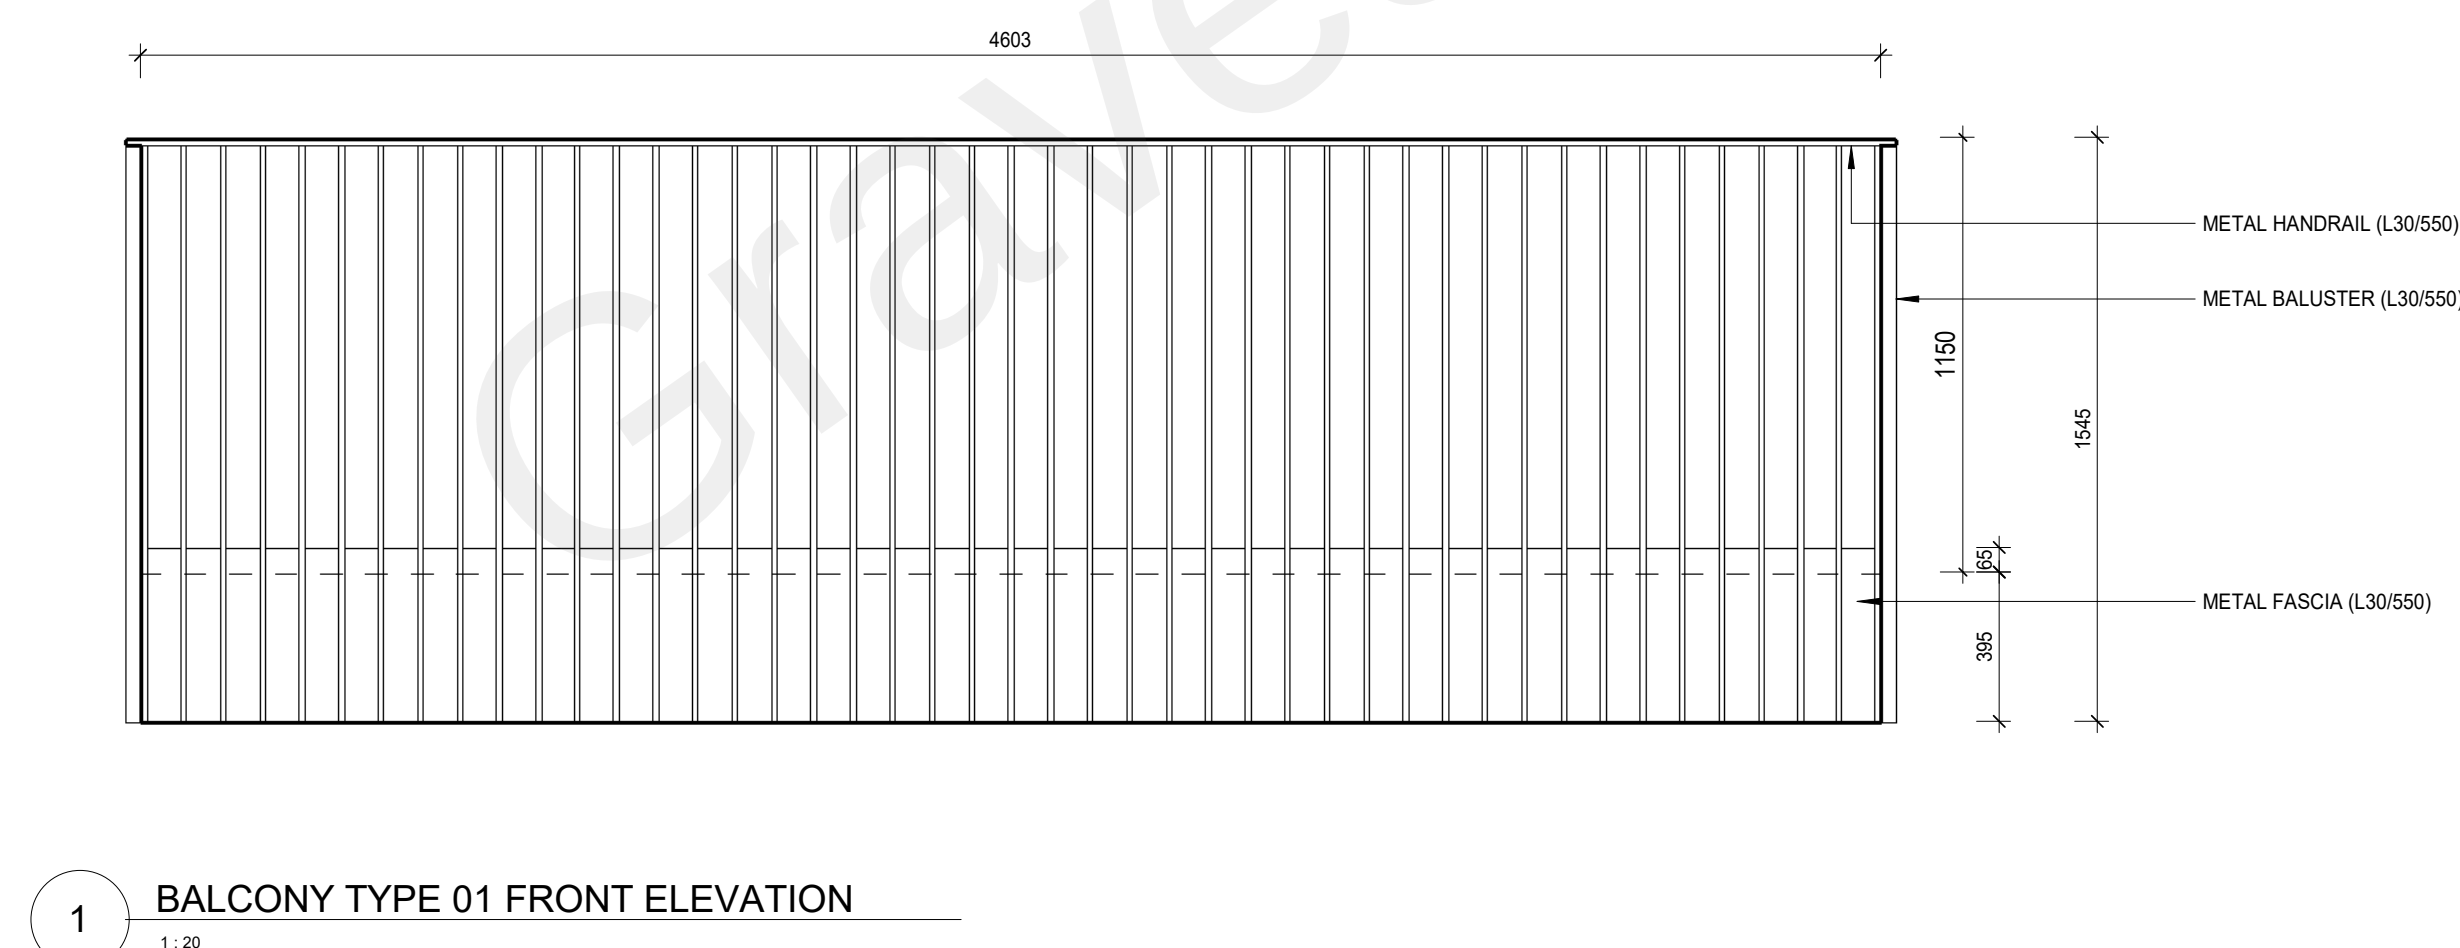
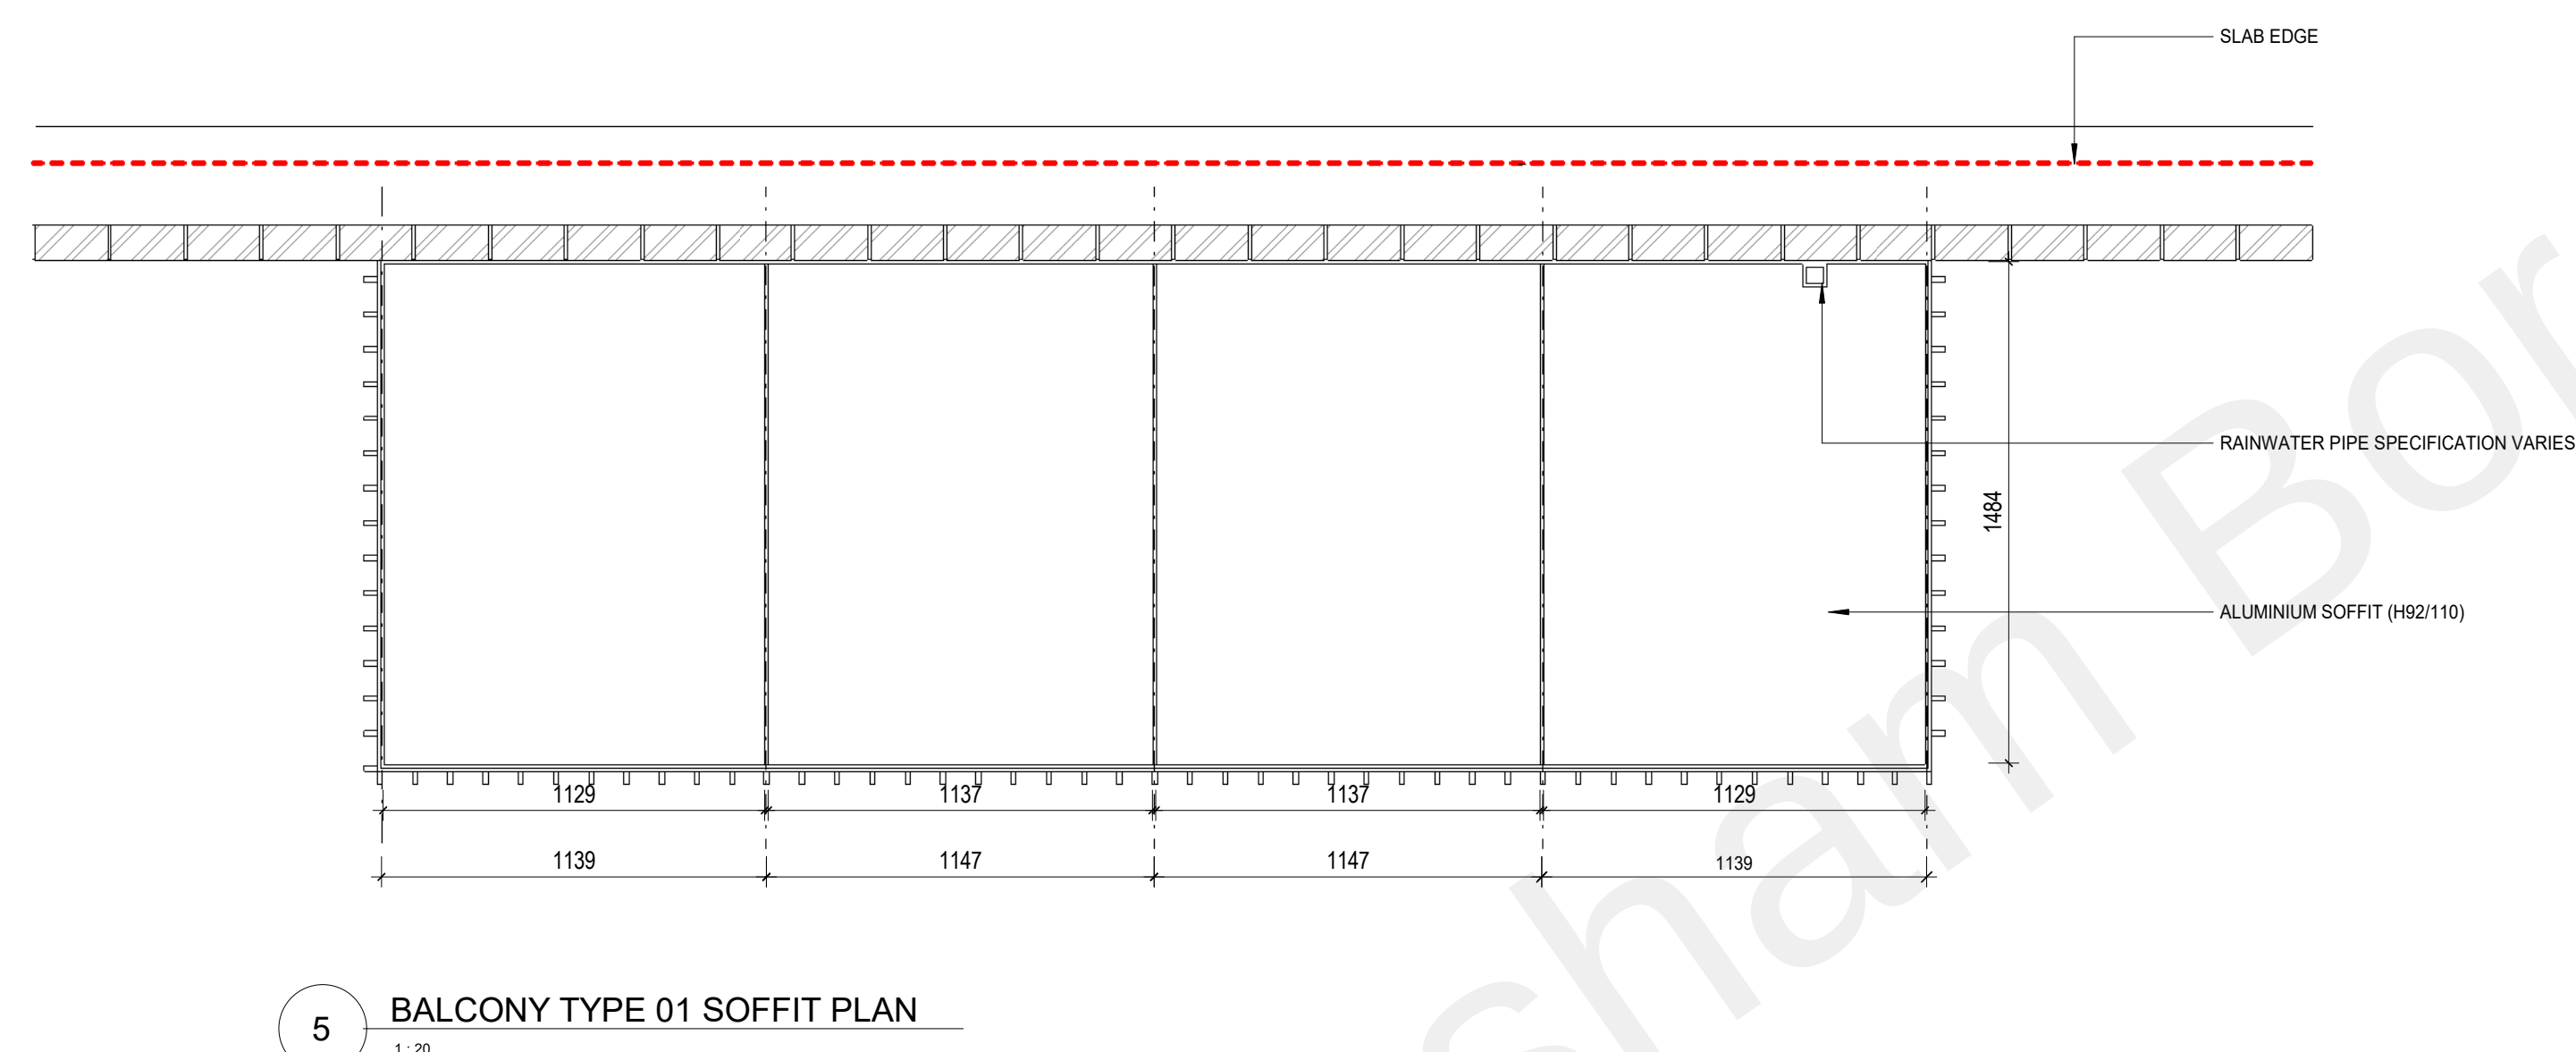
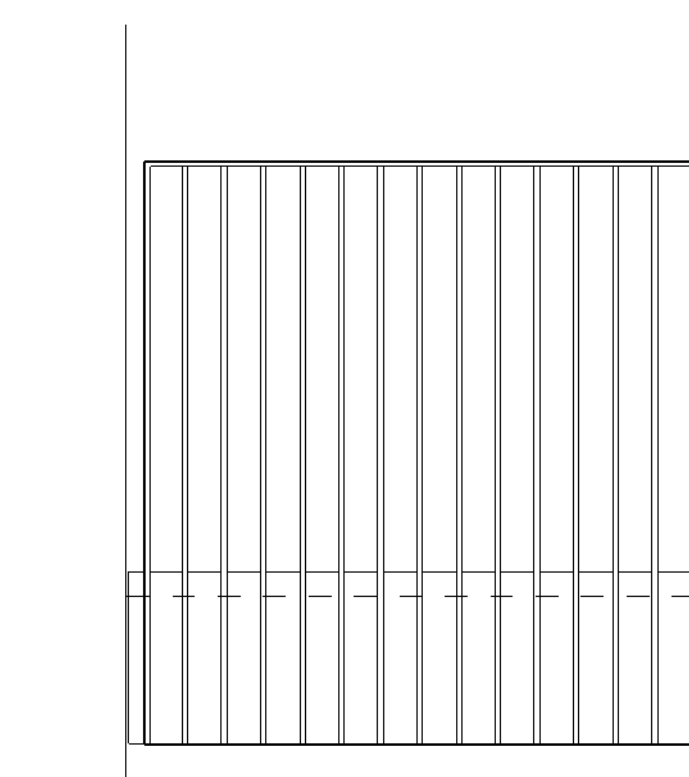
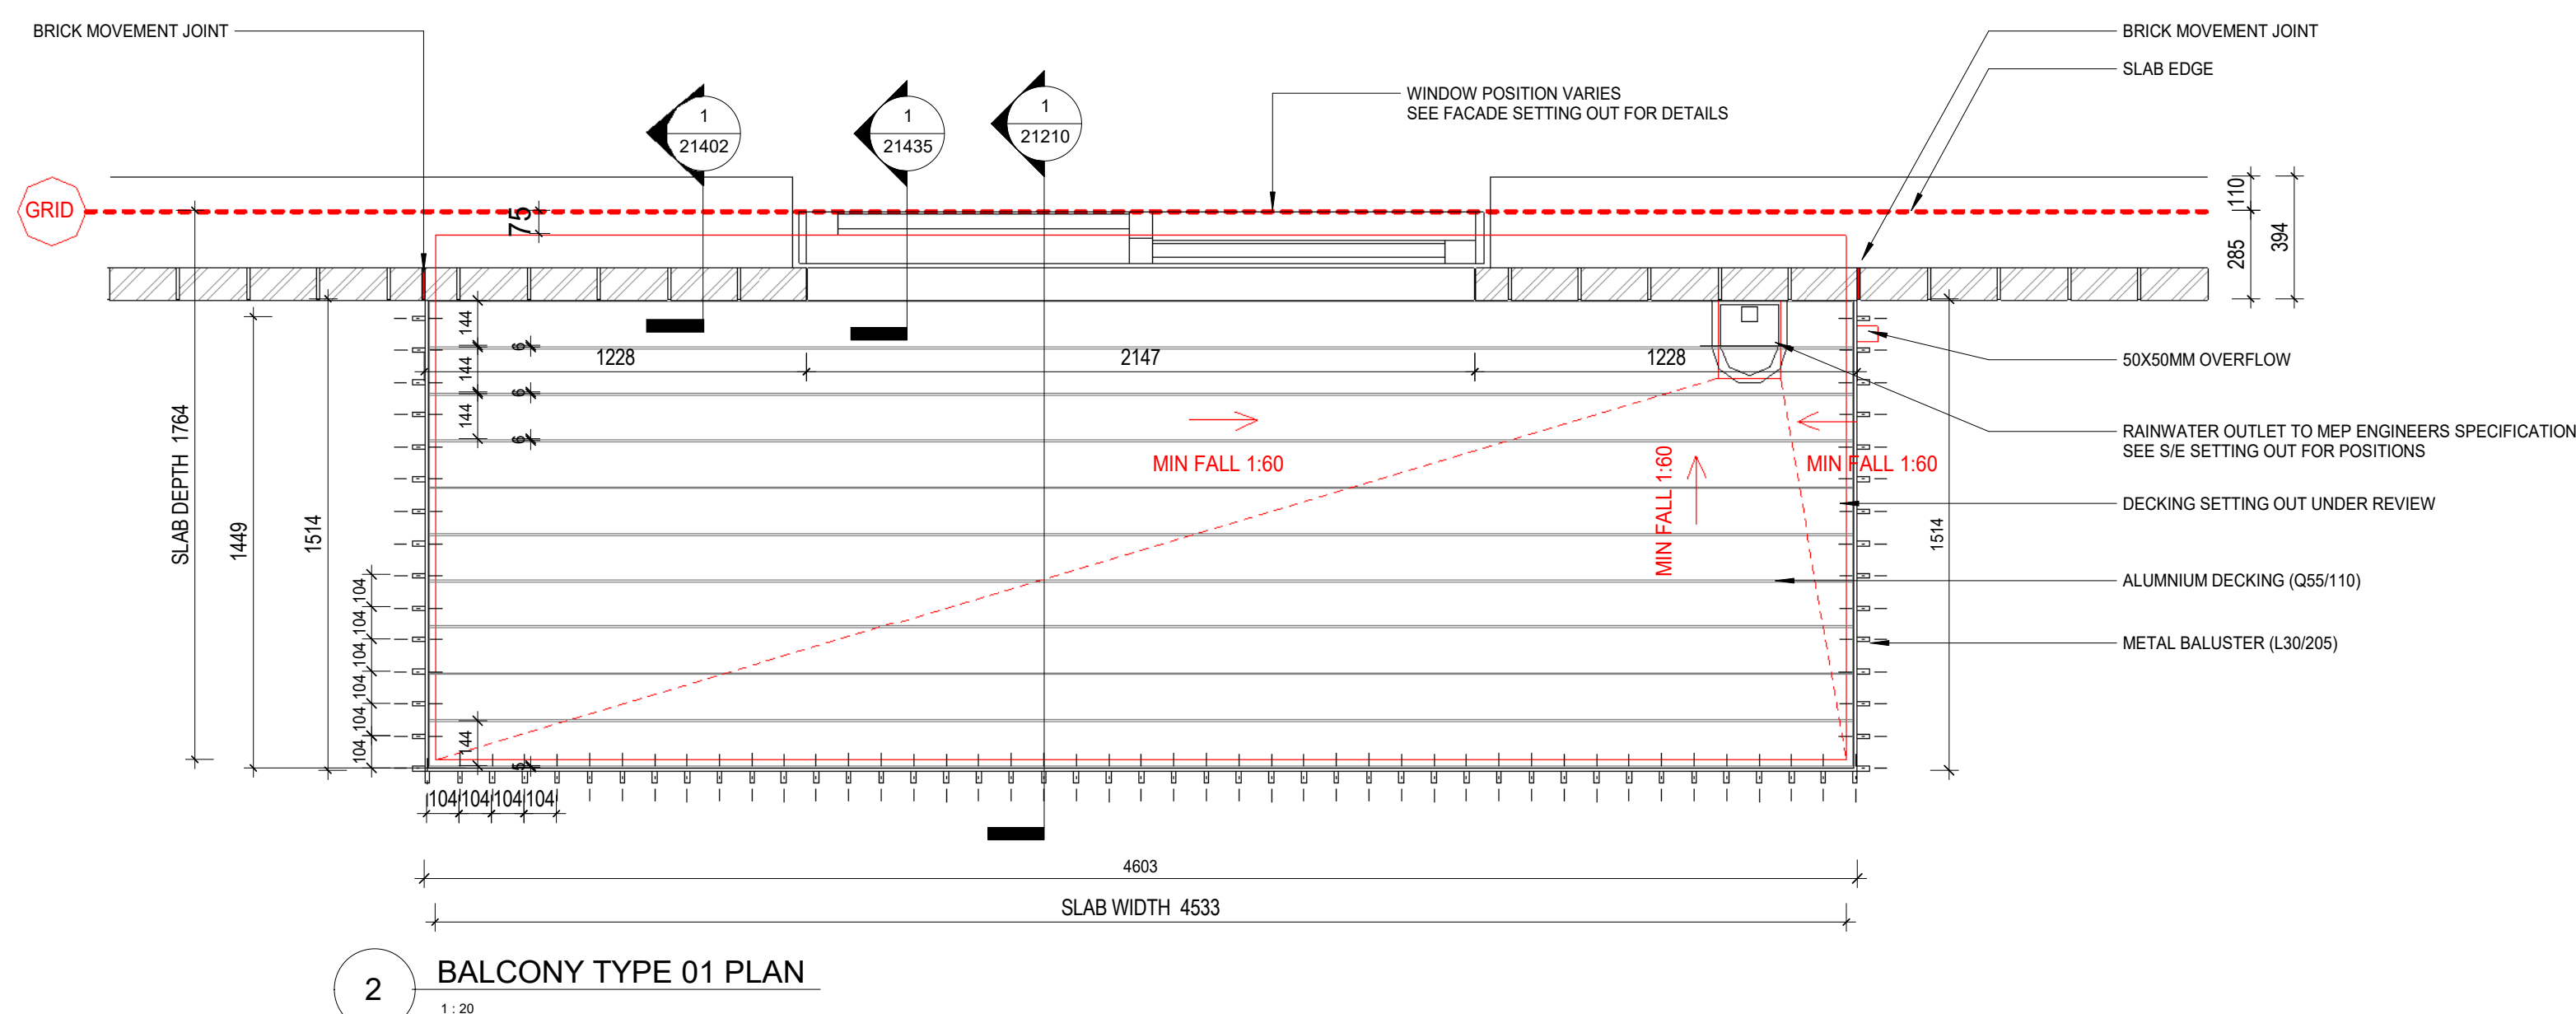


[illegible]

**SIGNIFICANT HEALTH AND SAFETY RISKS
(UNUSUAL AND DIFFICULT TO MANAGE ONLY)**

It is assumed that all works will be carried out by a competent contractor working, where appropriate, to an approved method statement.

In addition to the hazards/risks normally associated with the types of work detailed on this drawing, note the following:

DO NOT SCALE OFF THIS DRAWING

This scheme is subject to town planning and all other necessary consents

Dimensions, area and levels where given are only approximate and subject to site survey. All dimensions are to be checked on site. Any discrepancies or variations are to be reported to the architect before work commences. Figured dimensions only are to be taken from this drawing.

This drawing is to be read in conjunction with all relevant consultants and or specialists drawings / documents and any discrepancies or variations are to be reported to the architect before the affected work commences.

Magnetic media does not constitute contract documentation and updates of this data will occur. These files are current as of the date of issue. Your use of the content of these files is at your own risk. Reference should always be made to the hard copy which is superior to the digital format. Any document produced by yourselves which contains part or all of this data remains your responsibility and attributed to yourselves. Whilst Leslie Jones make every effort to ensure that it is scanned for viruses, we cannot guarantee that it does not contain any

STAGE 4 / 5 ISSUE

Client
REEF GROUP

Consultants
HENRY, G&T, EDC, MANHIRE,
WATERMAN, HED, 1ST LINE
DEFENCE. BB7

leslie jones
architecture

Suite 3.02
Grand Union Studios
332 Ladbrooke Grove
London W10 5AD
T: 020 7255 1150
F: 020 7255 6700
E: admin@leslie-jones.co.uk

Job Title
THE CHARTER RIBA STAGE 4/5

Project Number	3732
----------------	------

Drawing Title
BALCONY TYPE 01 COMPONENT DRAWING

1:20	@A1	18/12/20	JR	LP
------	-----	----------	----	----

project	originator	volume	level	type	role	num
3732 -	LJA -	ZZ -	XX -	DR -	A -	21200

A5 CONTRACTUAL ISSUE

revision:	code	description:
	C03	SCALE BAR ADDED

