




LOCATION PLAN

PROPOSED STABLE BLOCK
SWIFT FARM DEAN LANE HAVE-
GRAVESEND KENT DA13 0BS

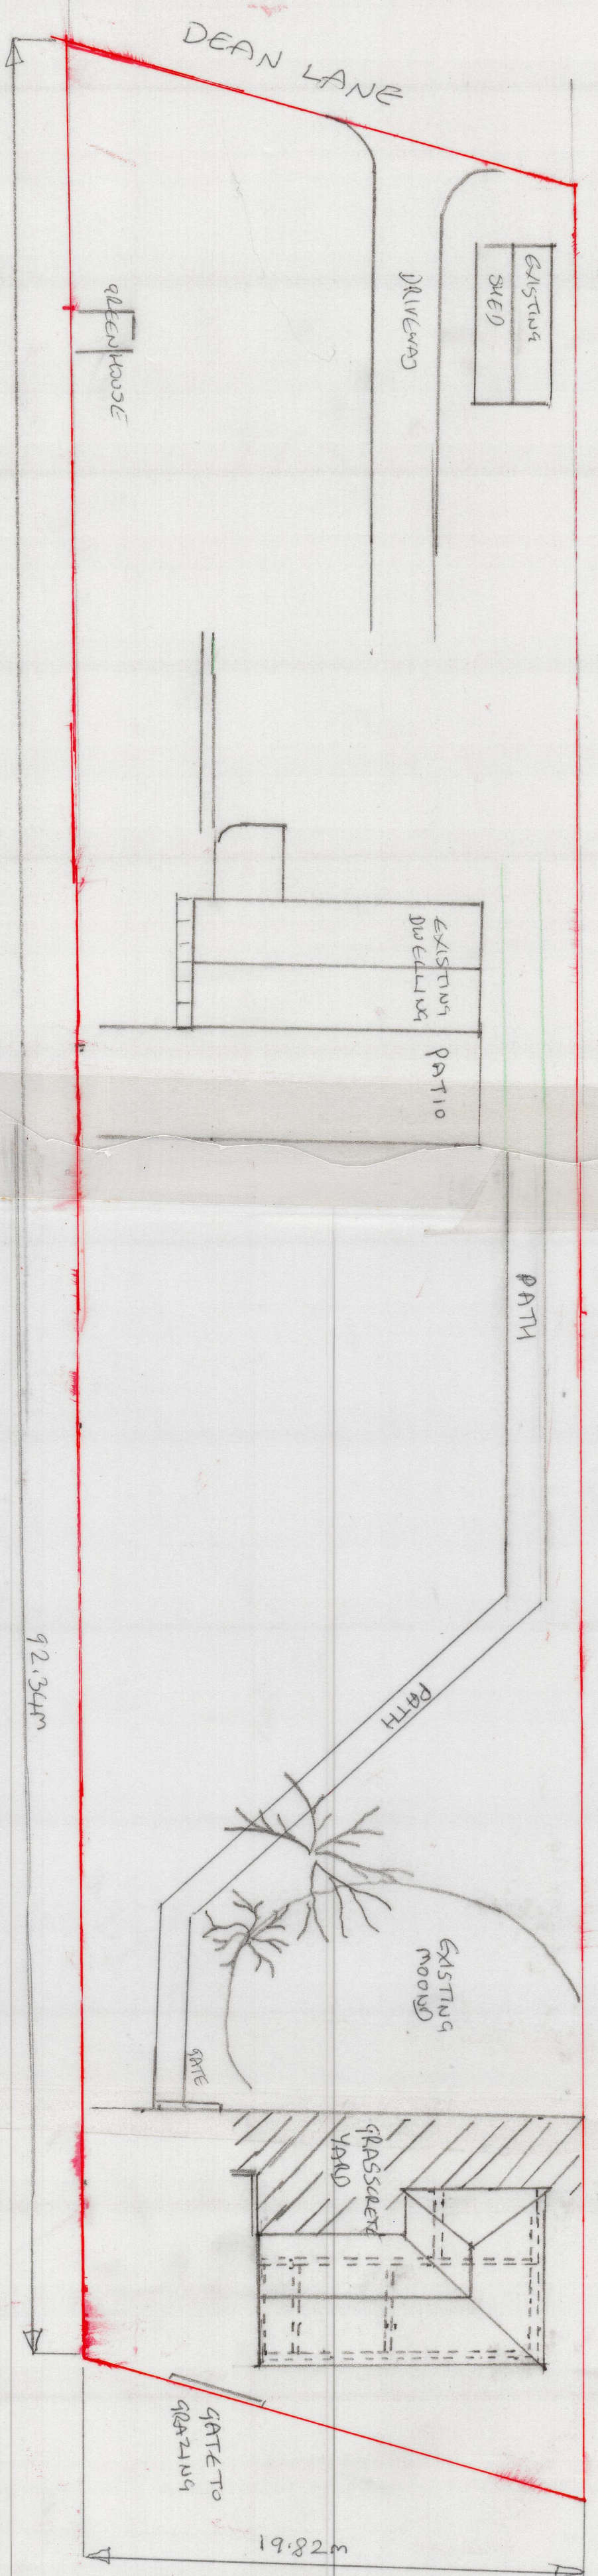