
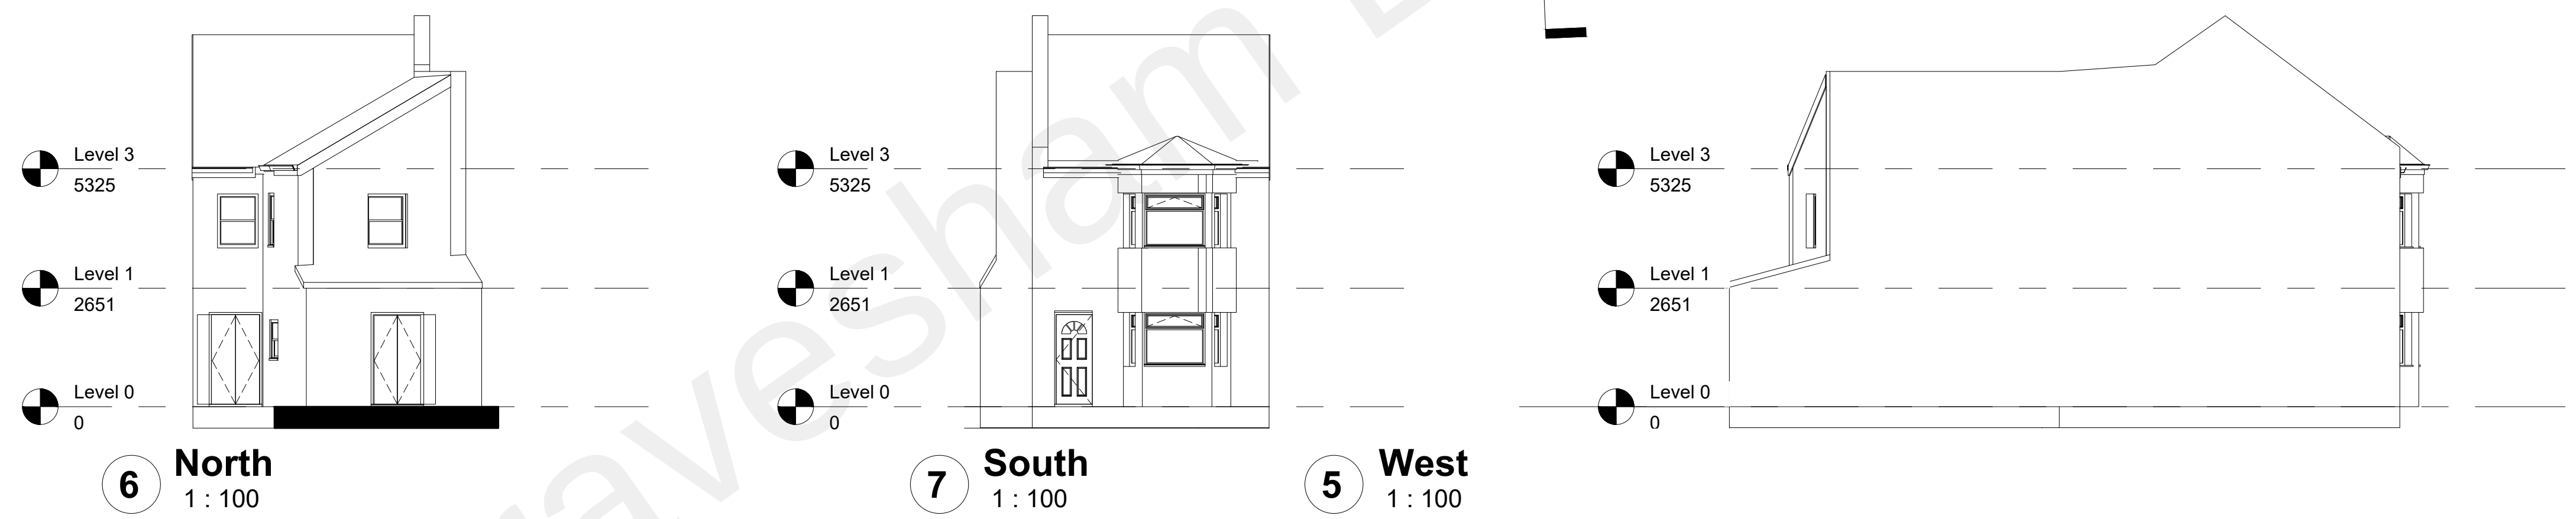


Rev	Description	Date
1	Revision 1	Date 1

CODE	SUITABILITY DESCRIPTION
------	-------------------------

STATUS	PURPOSE OF ISSUE
--------	------------------

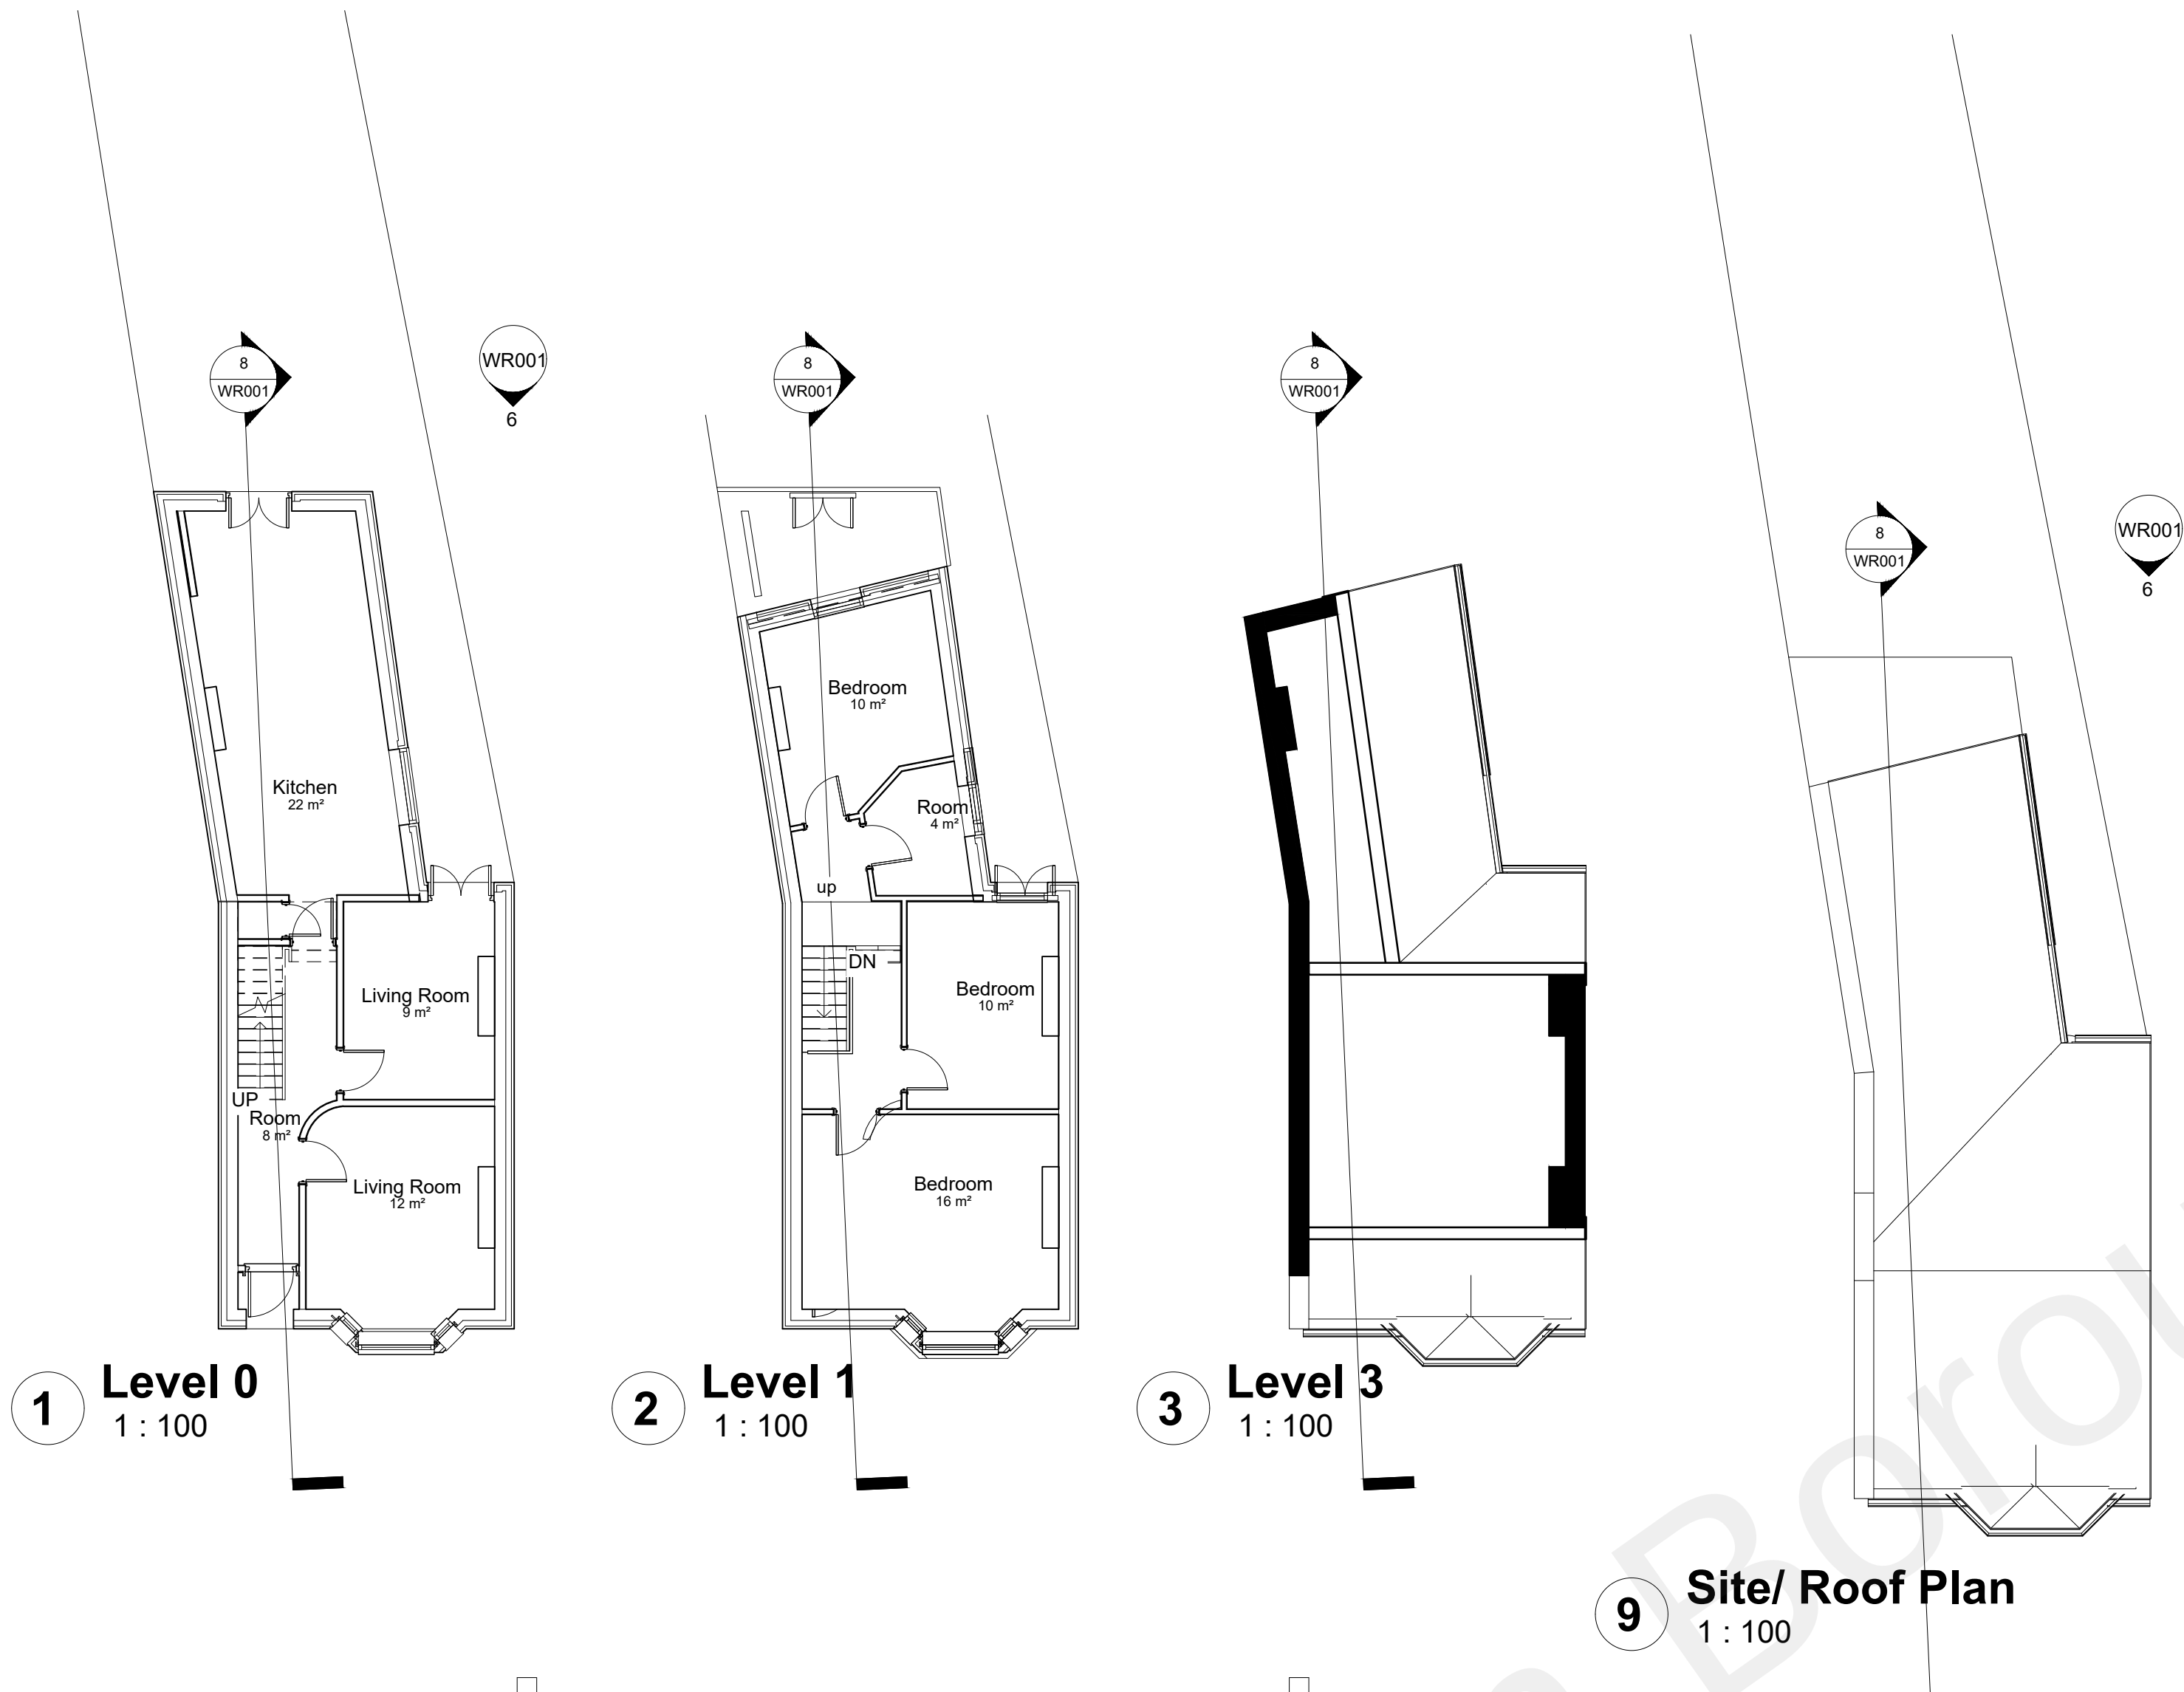

<https://www.ngbarchdesigners.co.uk/>

PROJECT

50 wrotham road gravesend , kent , da11 0qf

TITLE

Pre- Existing Plans, Elevations and Sections

CLIENT

Owner

DRAWN BY Author	CHECKED BY Checker	DATE 01/23/07
--------------------	-----------------------	------------------

SCALE (@ A1) 1 : 100	PROJECT NUMBER Project Number
-------------------------	----------------------------------

DRAWING NUMBER WR001	REV A
-------------------------	----------