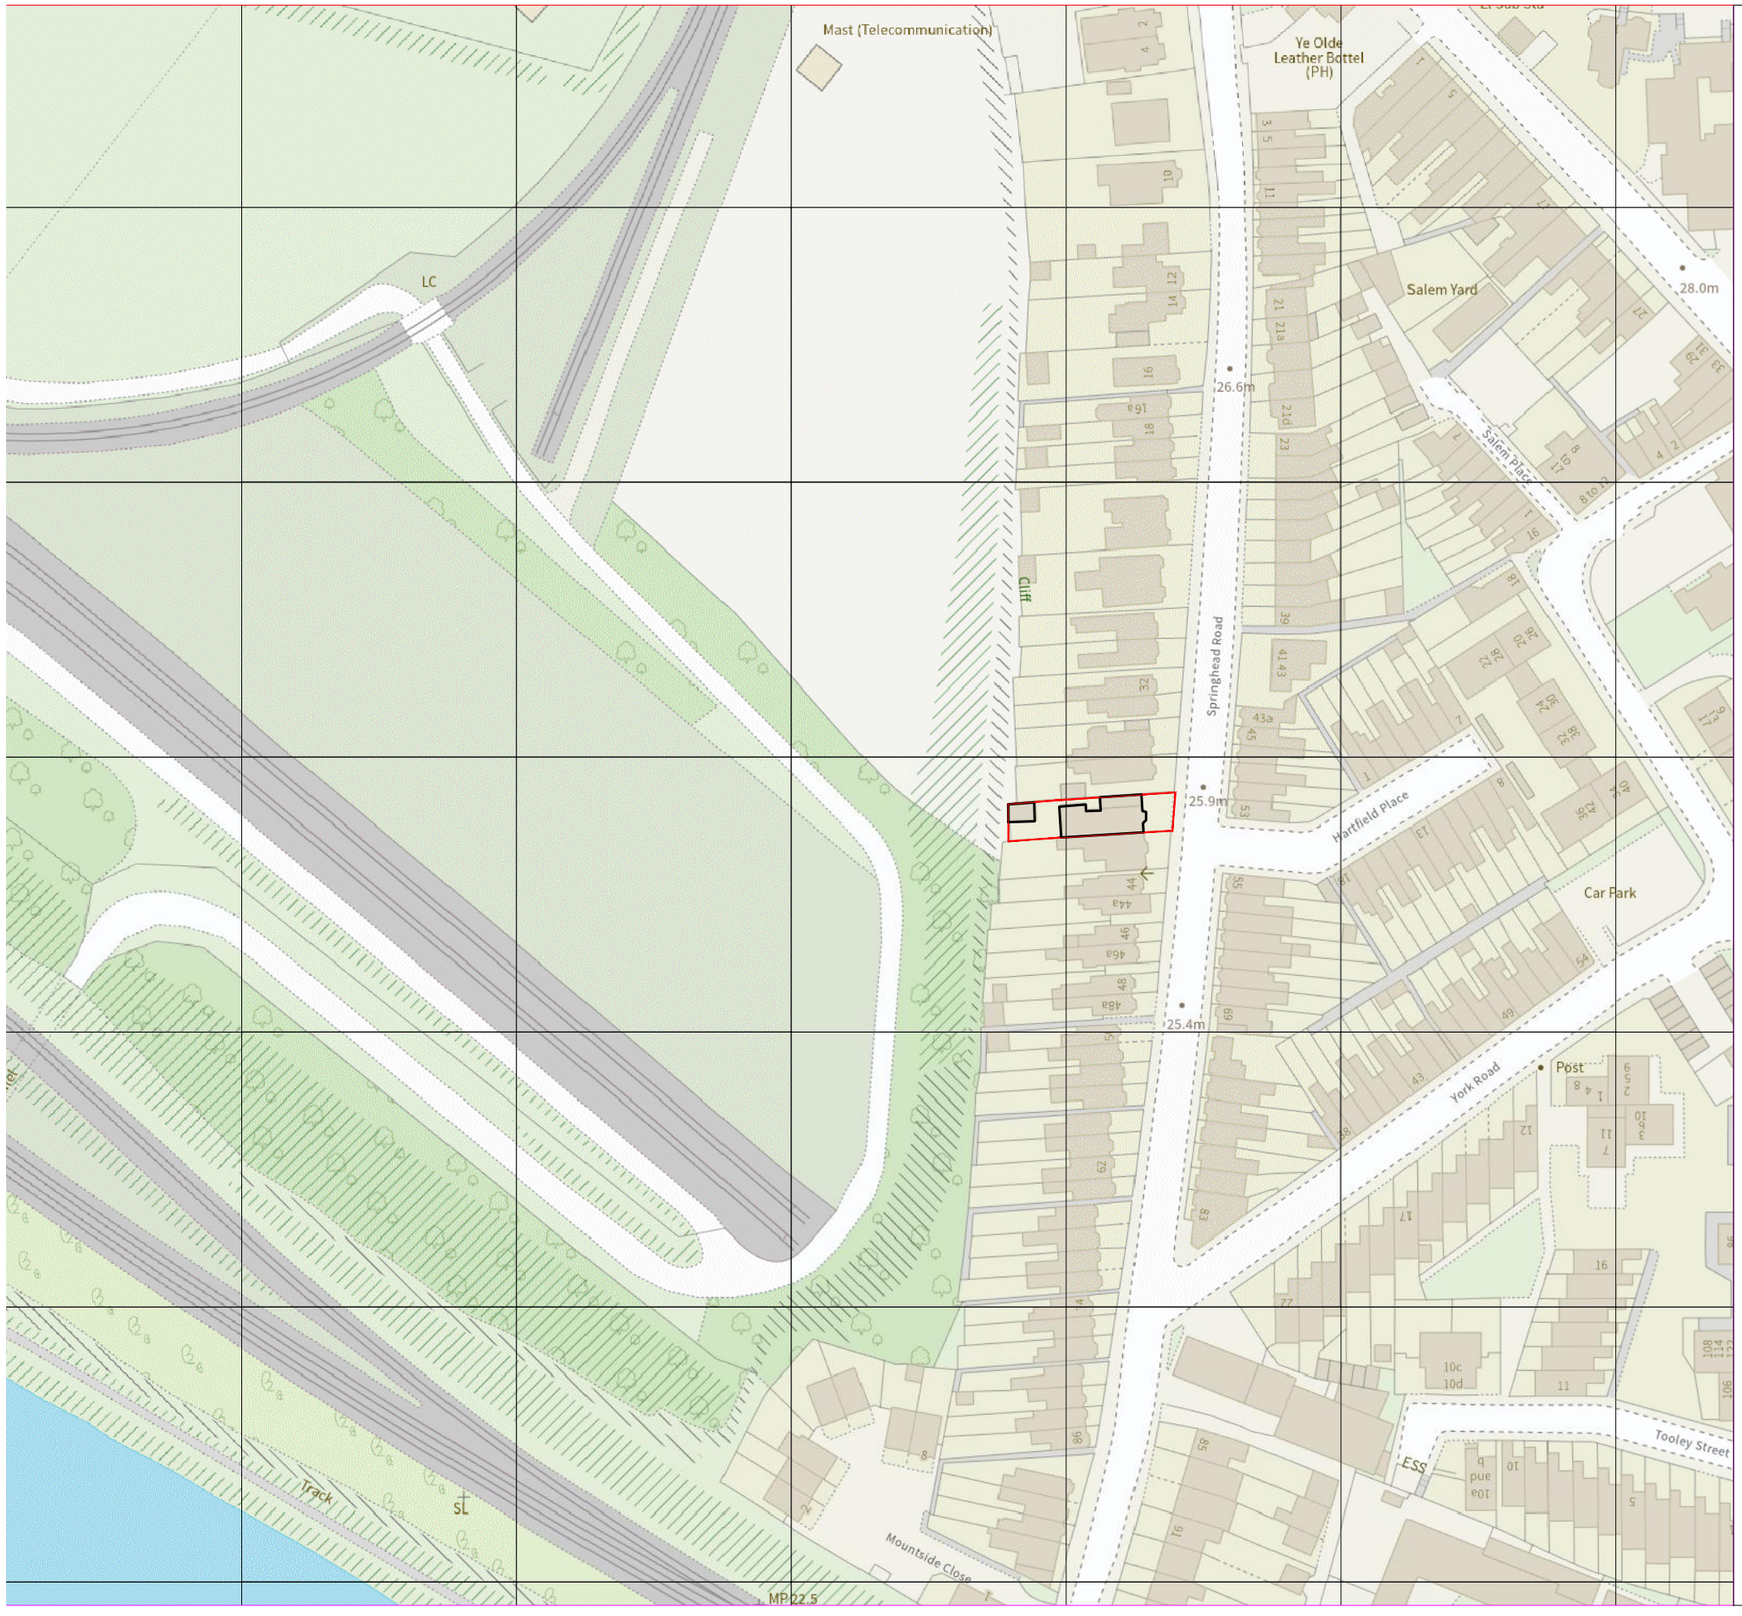

Location Plan

0 10 20 30 40 50
meters

© Crown copyright 2015. Supplied by mapserve.co.uk a licensed Ordnance Survey partner number 100053143
Reproduction in whole or part is prohibited without the prior permission of Ordnance Survey.

Notes: If in doubt ask. Do not scale off this drawing. All dimensions are in millimetres unless noted otherwise. All levels are in metres above ordnance datum unless noted otherwise. This drawing is to be read in conjunction with other relevant architects and engineers drawings and specifications. All dimensions must be checked on site. Inform the architect of any discrepancies prior to construction. This drawing is copyright and may not otherwise be used or copied.

Revision	Description	Date
00	Text Description of Revision	00.00.00

HPDESIGN STUDIO

HPDESIGN STUDIO
146 Essex Road
Leytonstone
E10 6BS
T: 07946883273
E:purbeckhouse16@gmail.com

Project: 40 Springhead Rd, Northfleet, Gravesend DA11 9QY

Title: Location Plan

Client: Mr Mark Fante

Lead Consultant

Project Number: SH -07/2023

Drawing Number: SH-01

Revision: -

Scale: 1:1250@A3

Date: Mar. 2023