




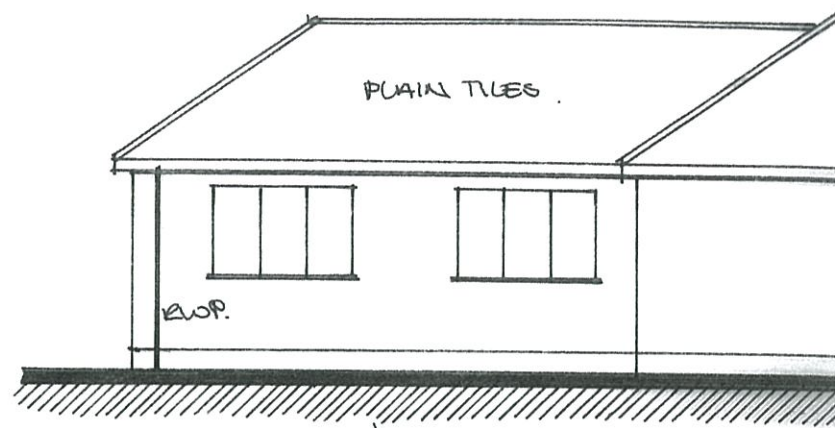


scale bar: 1:100.

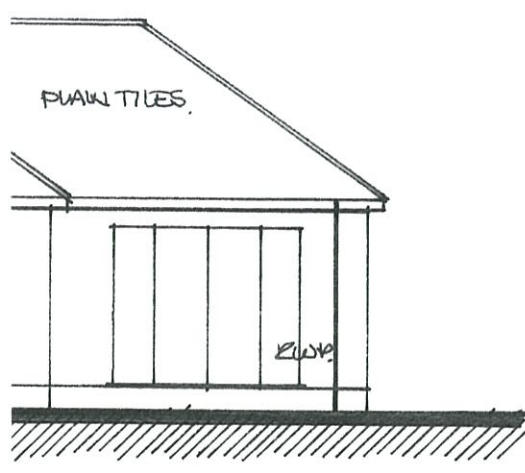

Rear Elevation

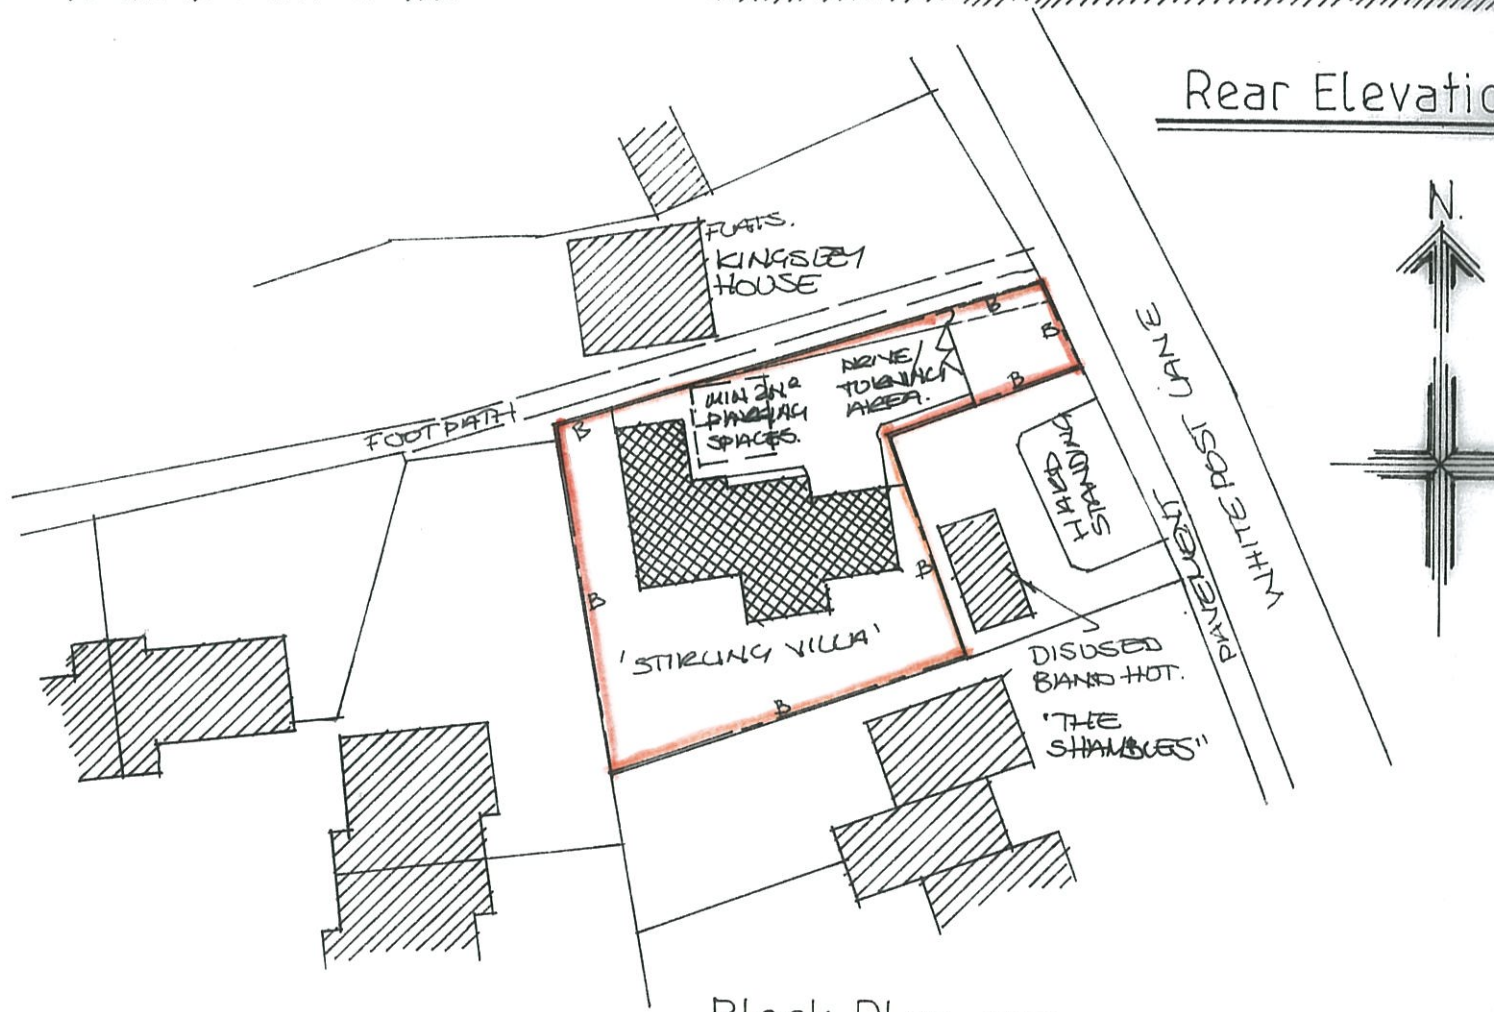

Block Plan. 1:500

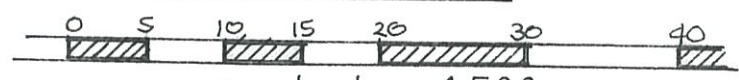

scale bar: 1:500.

