
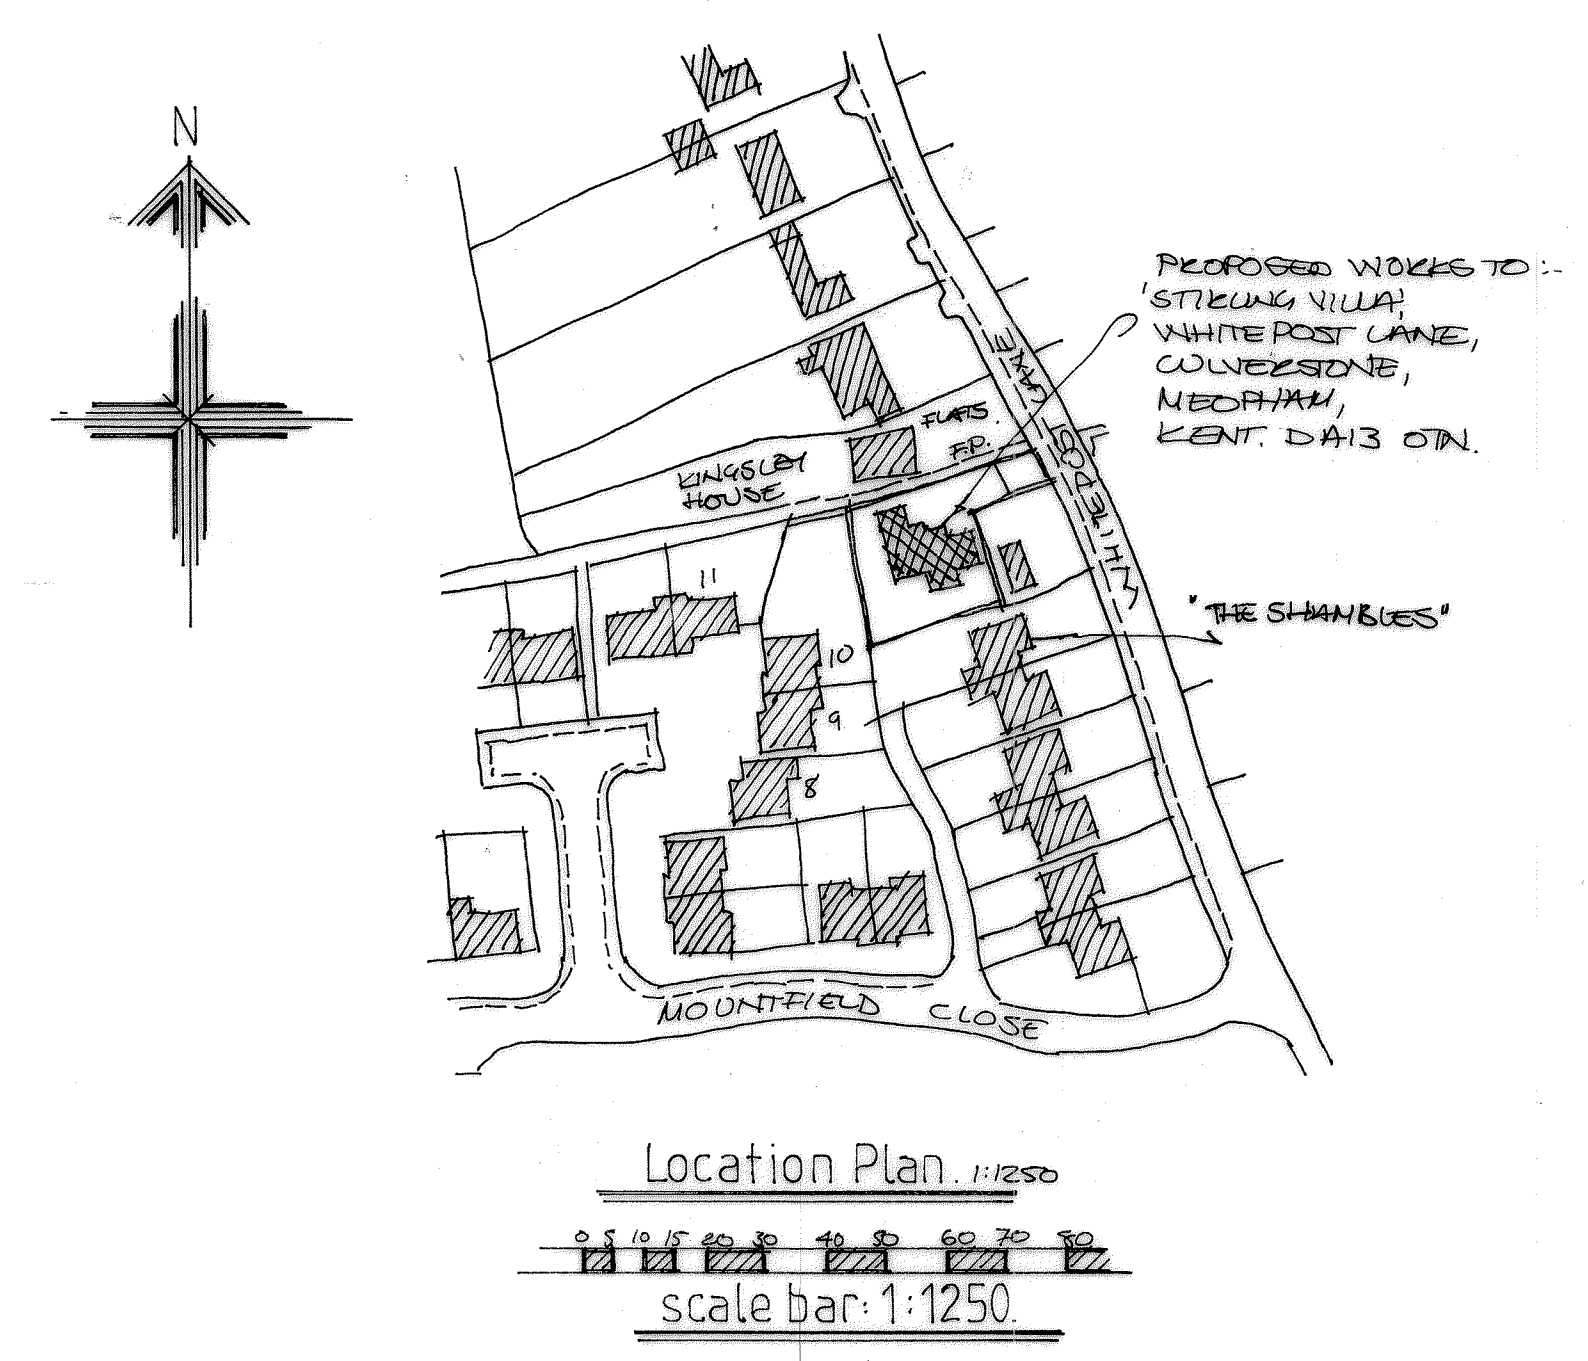
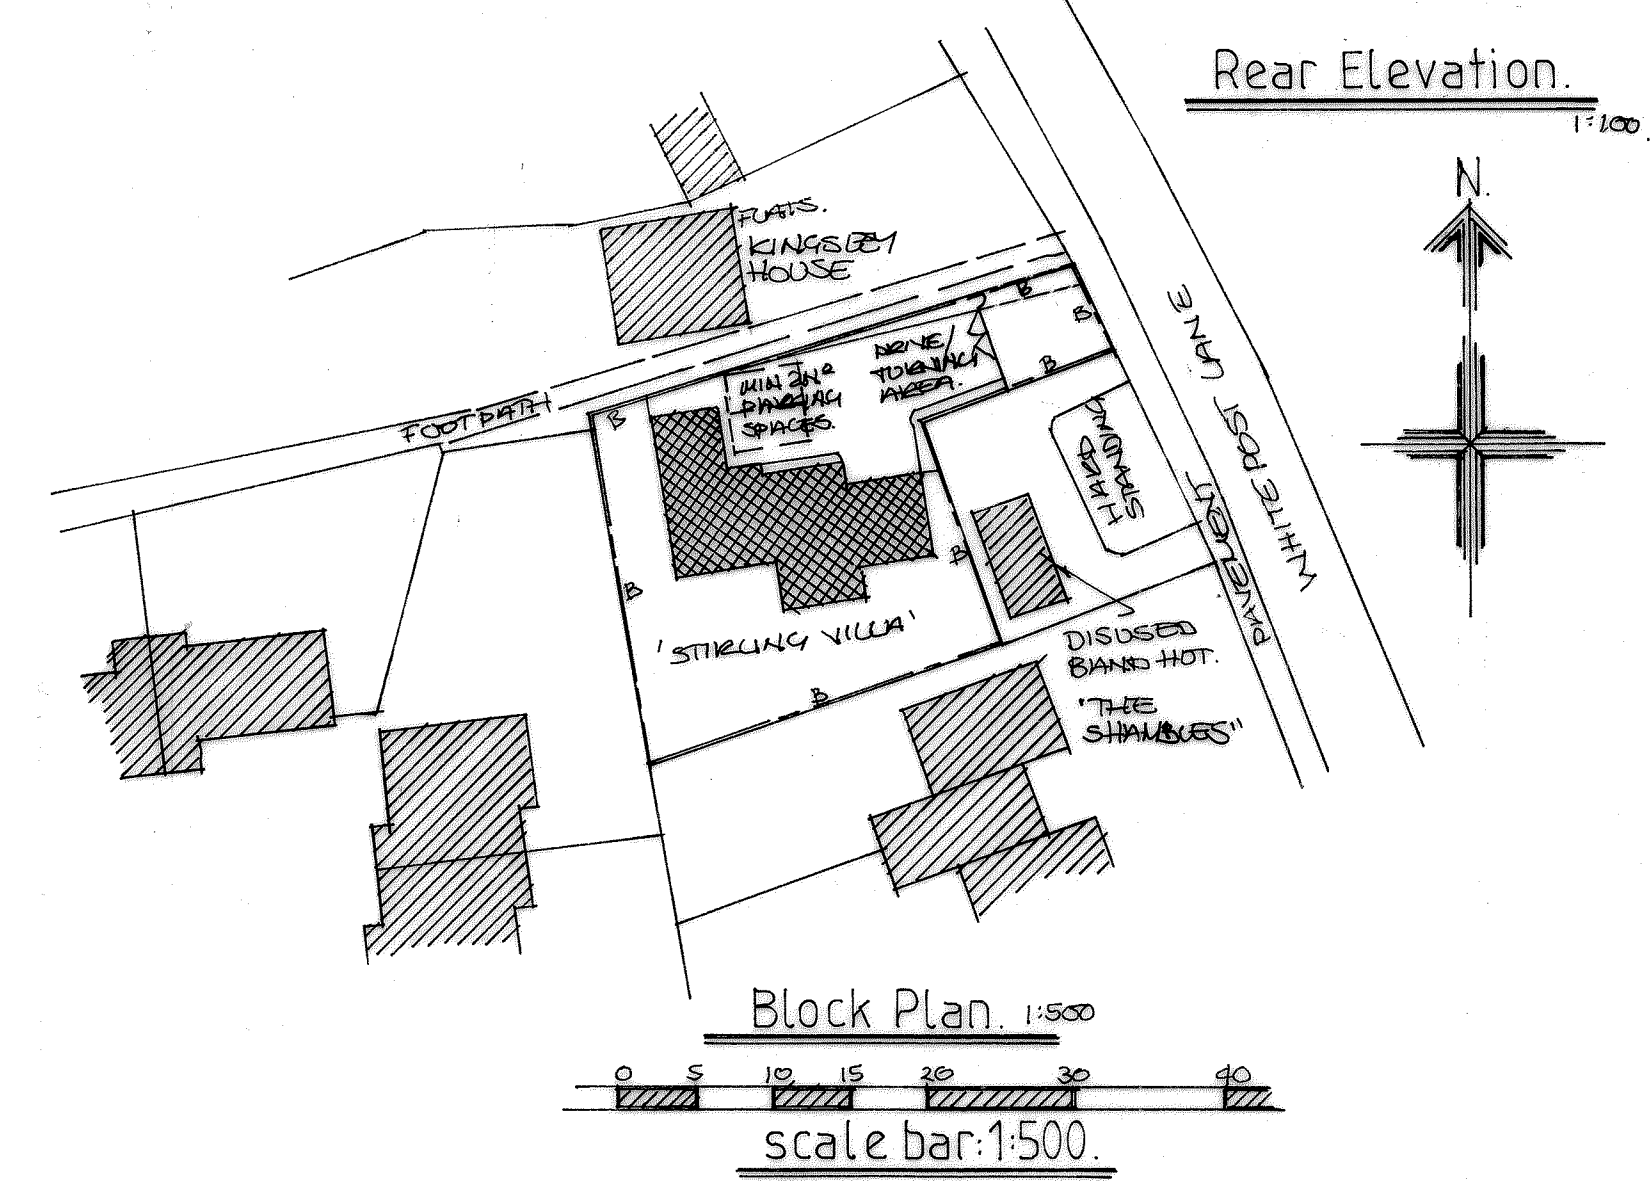
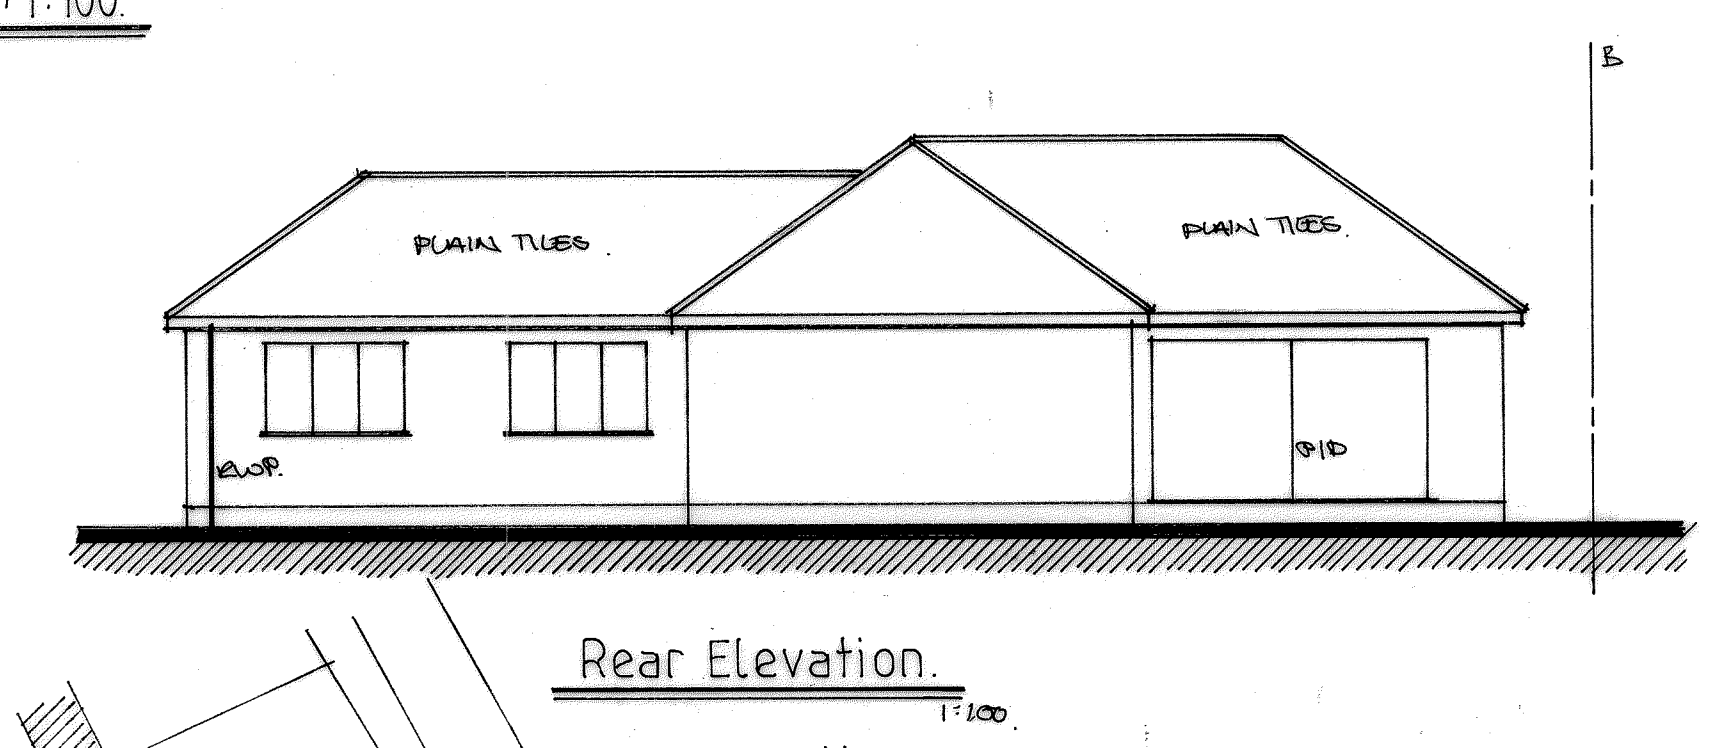
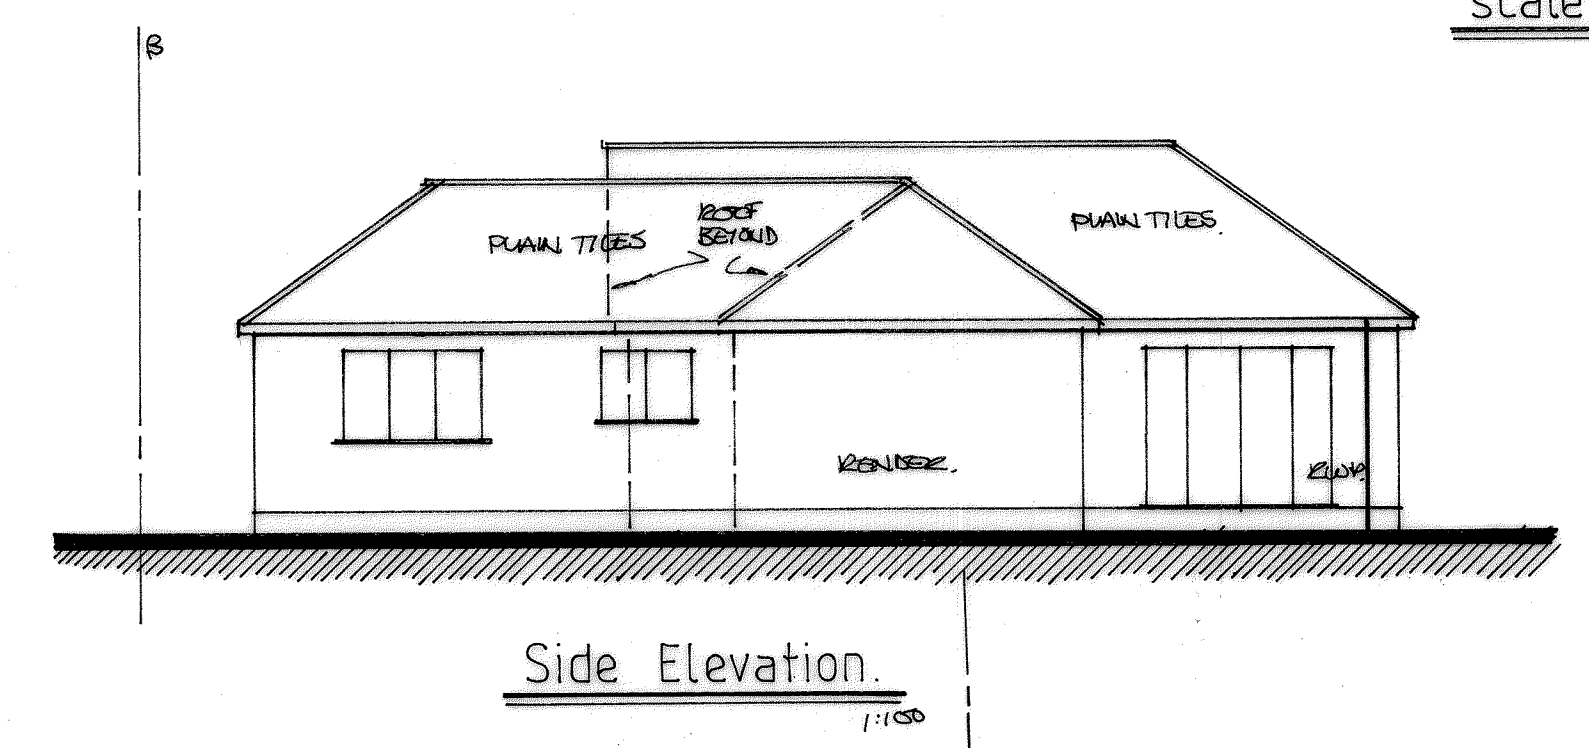
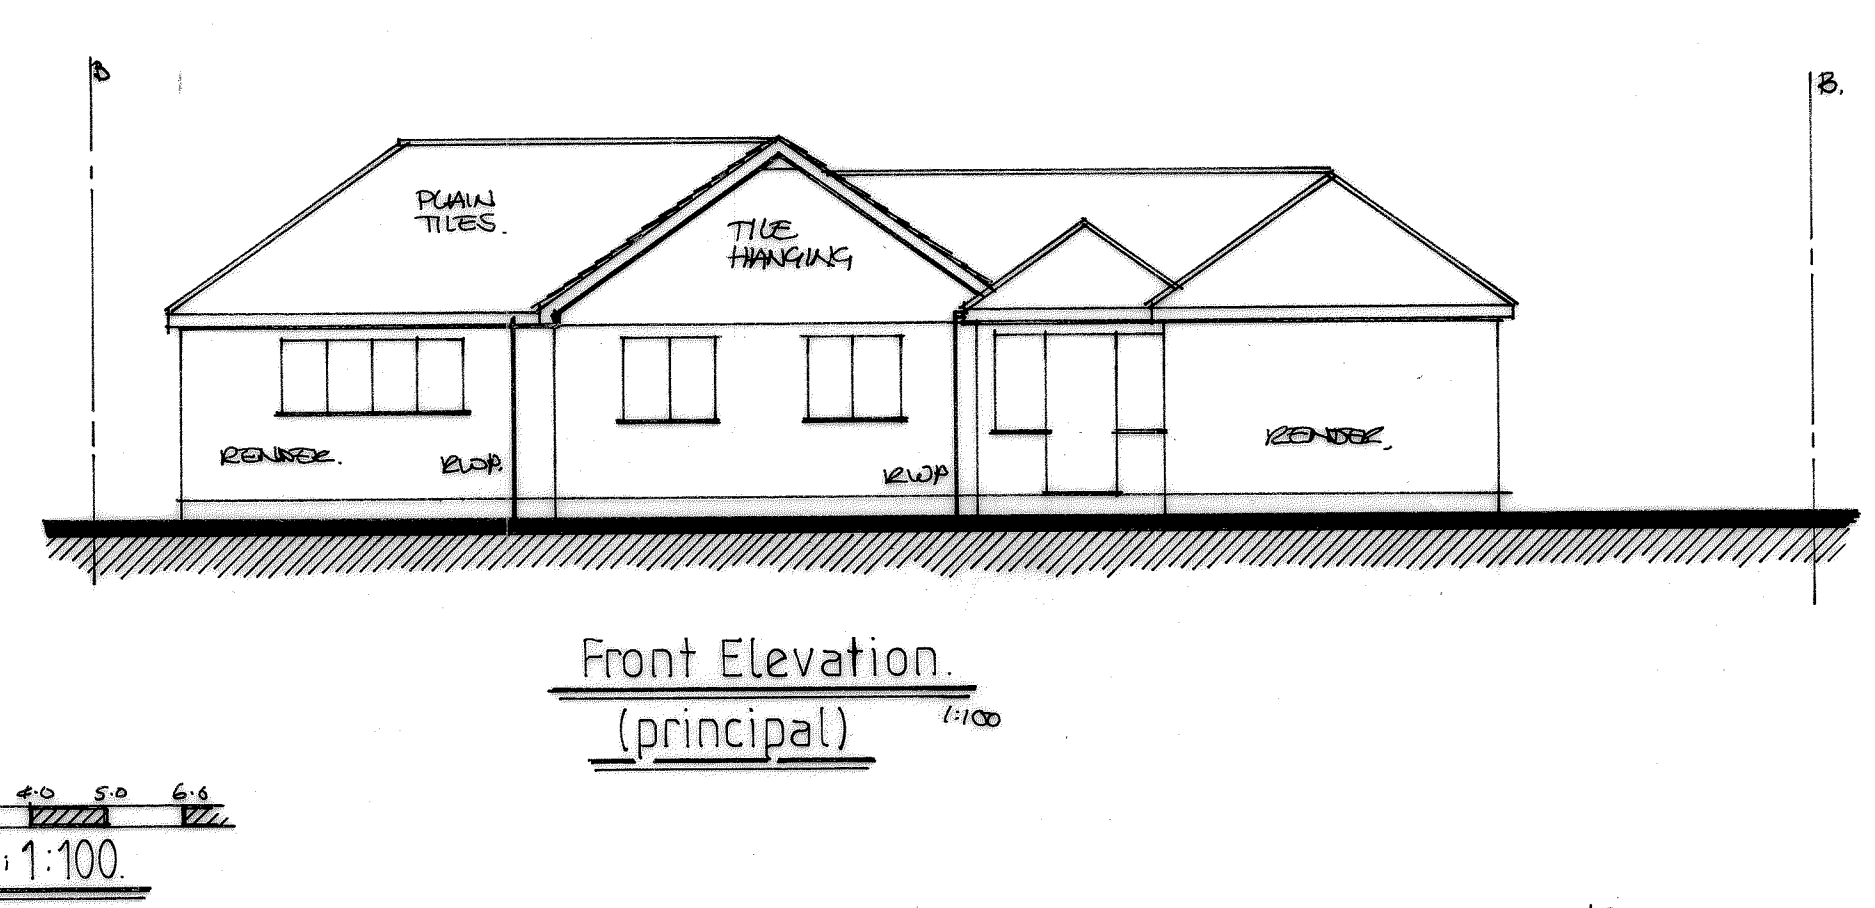
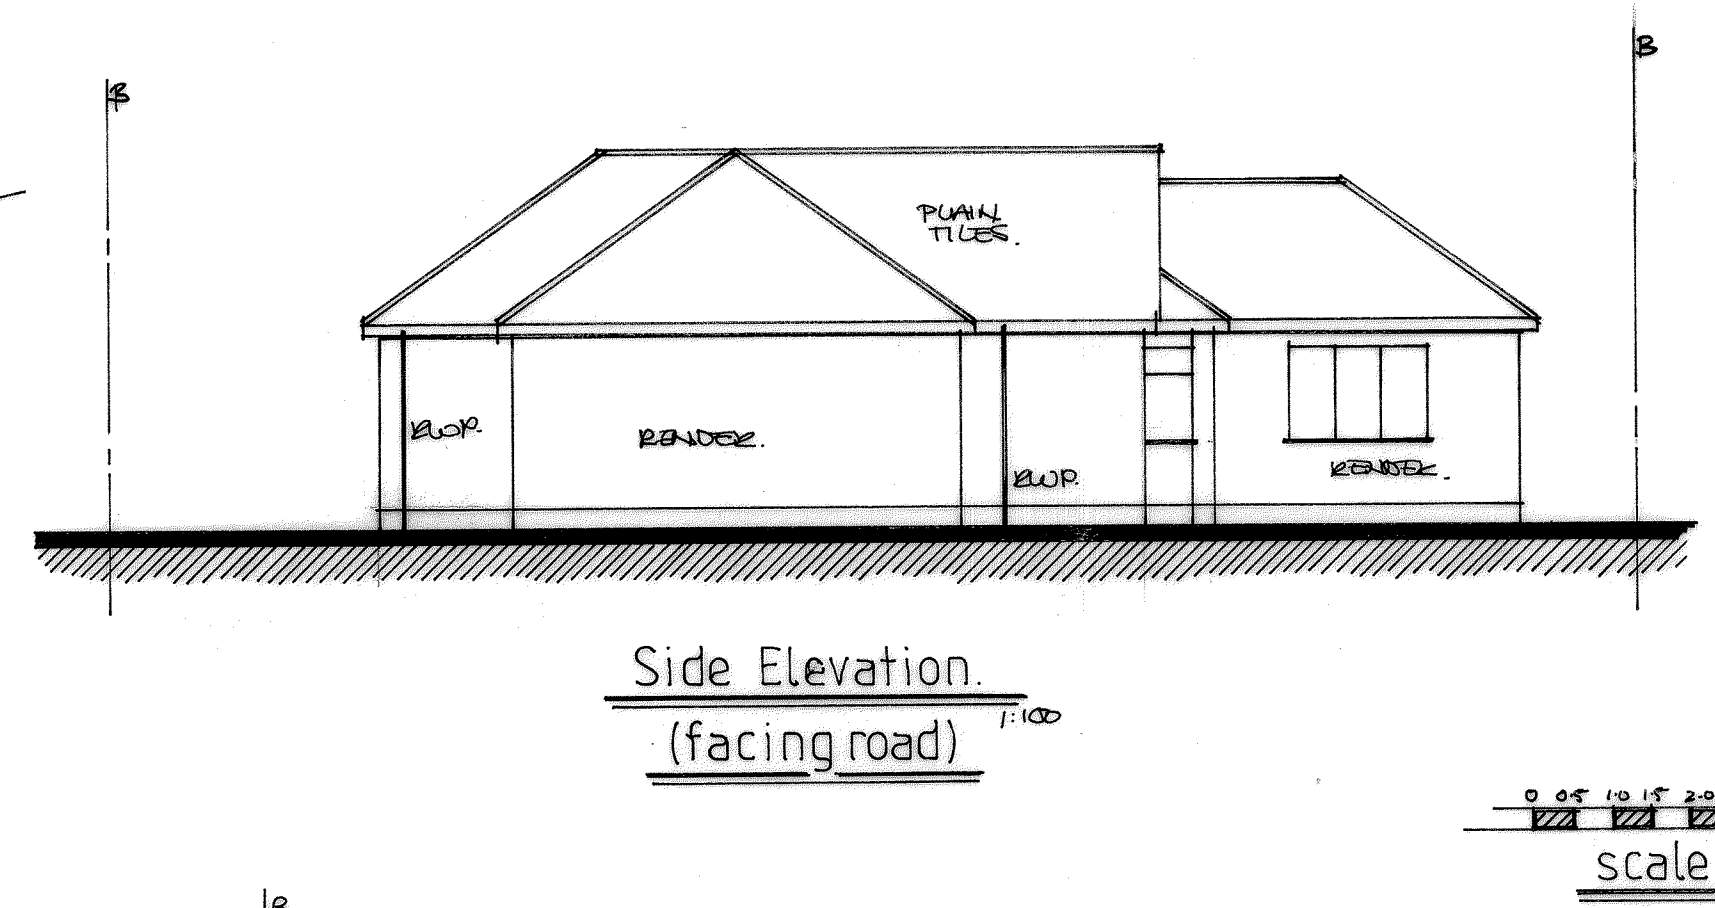


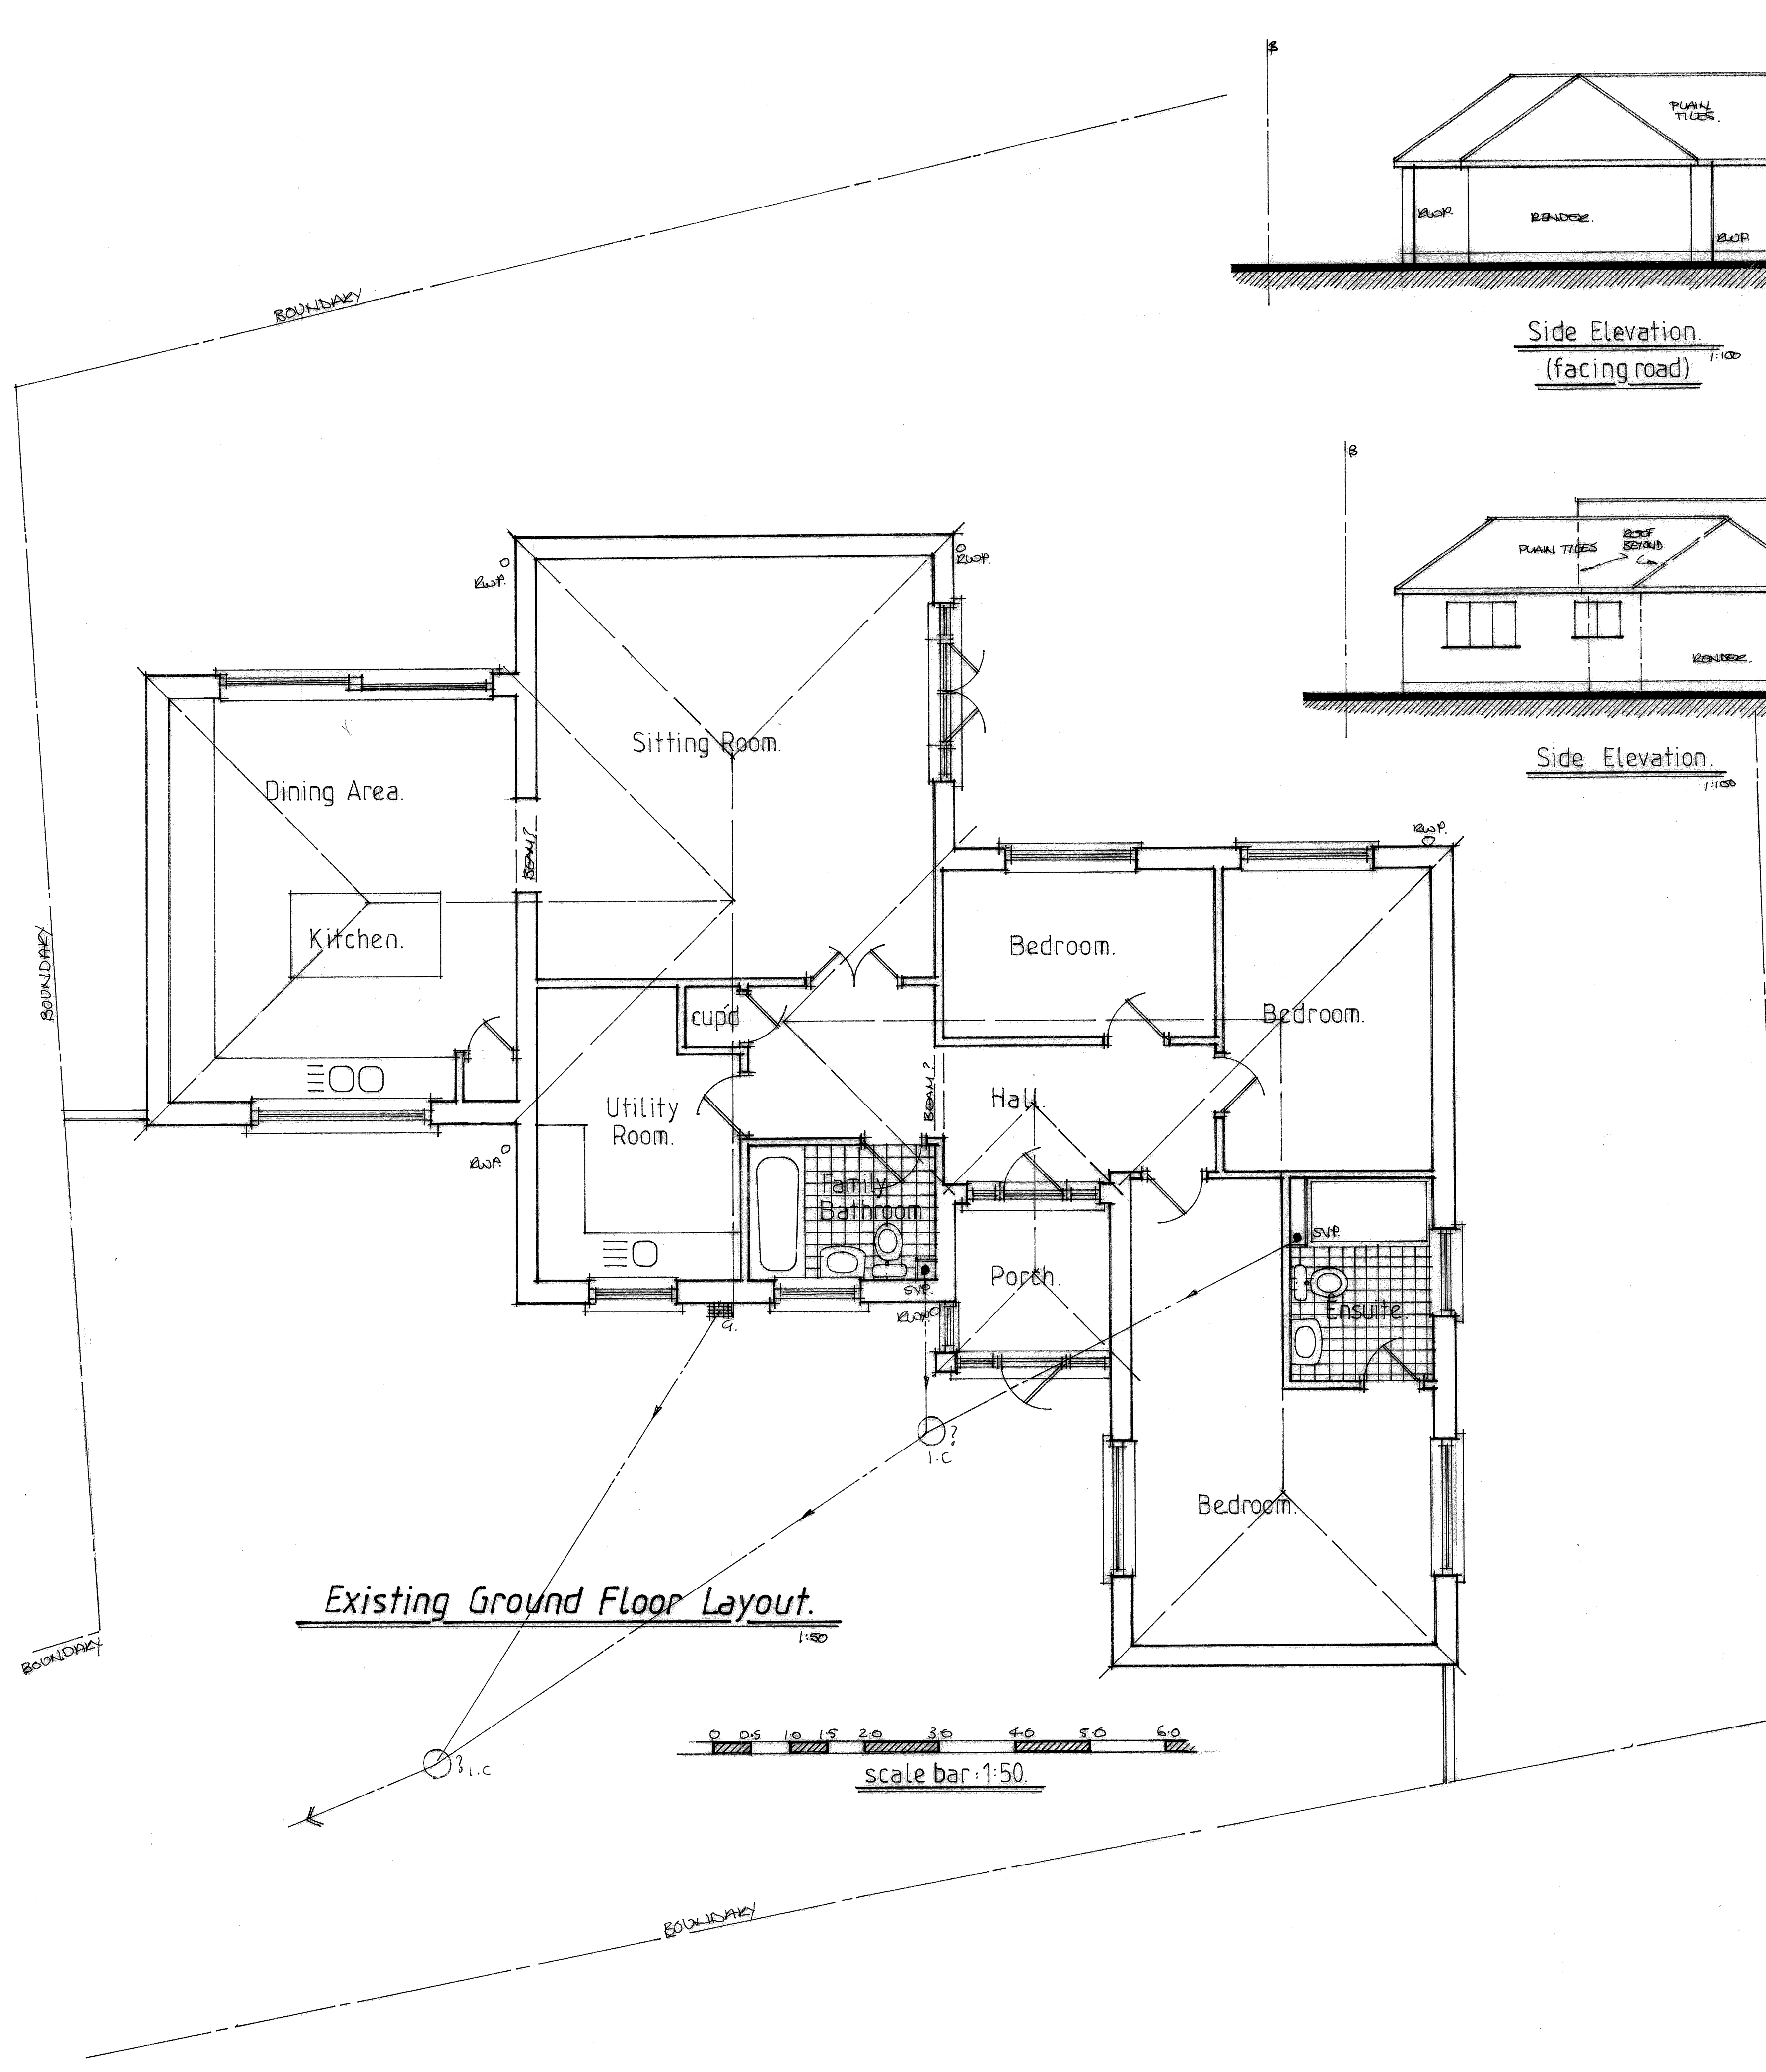

REV. A:- BLOCK + LOCATION PLAN
ADDED 30/6/2023

Russell A Broad & Associates.
*Architecture*Surveying*Supervision*
approved designs since 1986.

The Architectural Design Studio.
‘The Old Cycle Shop’, 200 High Street,
Wickham Market, Suffolk IP13 0RF.
Mobile:- 07931 150805.
Email:- RussellBroad1986@gmail.com

Project:-
Existing/Survey Floor
Layout, Elevations, Block
& Location Plans.

Project Address:-
‘Stirling Villa’,
Whitepost Lane,
Culverstone, Meopham, Kent.
For:-
Mr. & Mrs. Gavin. DA13 0TN

Drawn:-
Submitted:-
Approved:-

Date:-
June 2023
Scale:-
1:50, 1:100, 1:1250, 1:500

All Dimensions are to be Checked on Site.
All Works to Relevant Codes of Practice & B.S.'s.
Client and Contractor to ensure compliance with
C.D.M., Health & Safety Regulations & Party Wall
Agreement Act where applicable.

Project Ref:-
81166.
Drawing Number:-
01.
Rev
A