
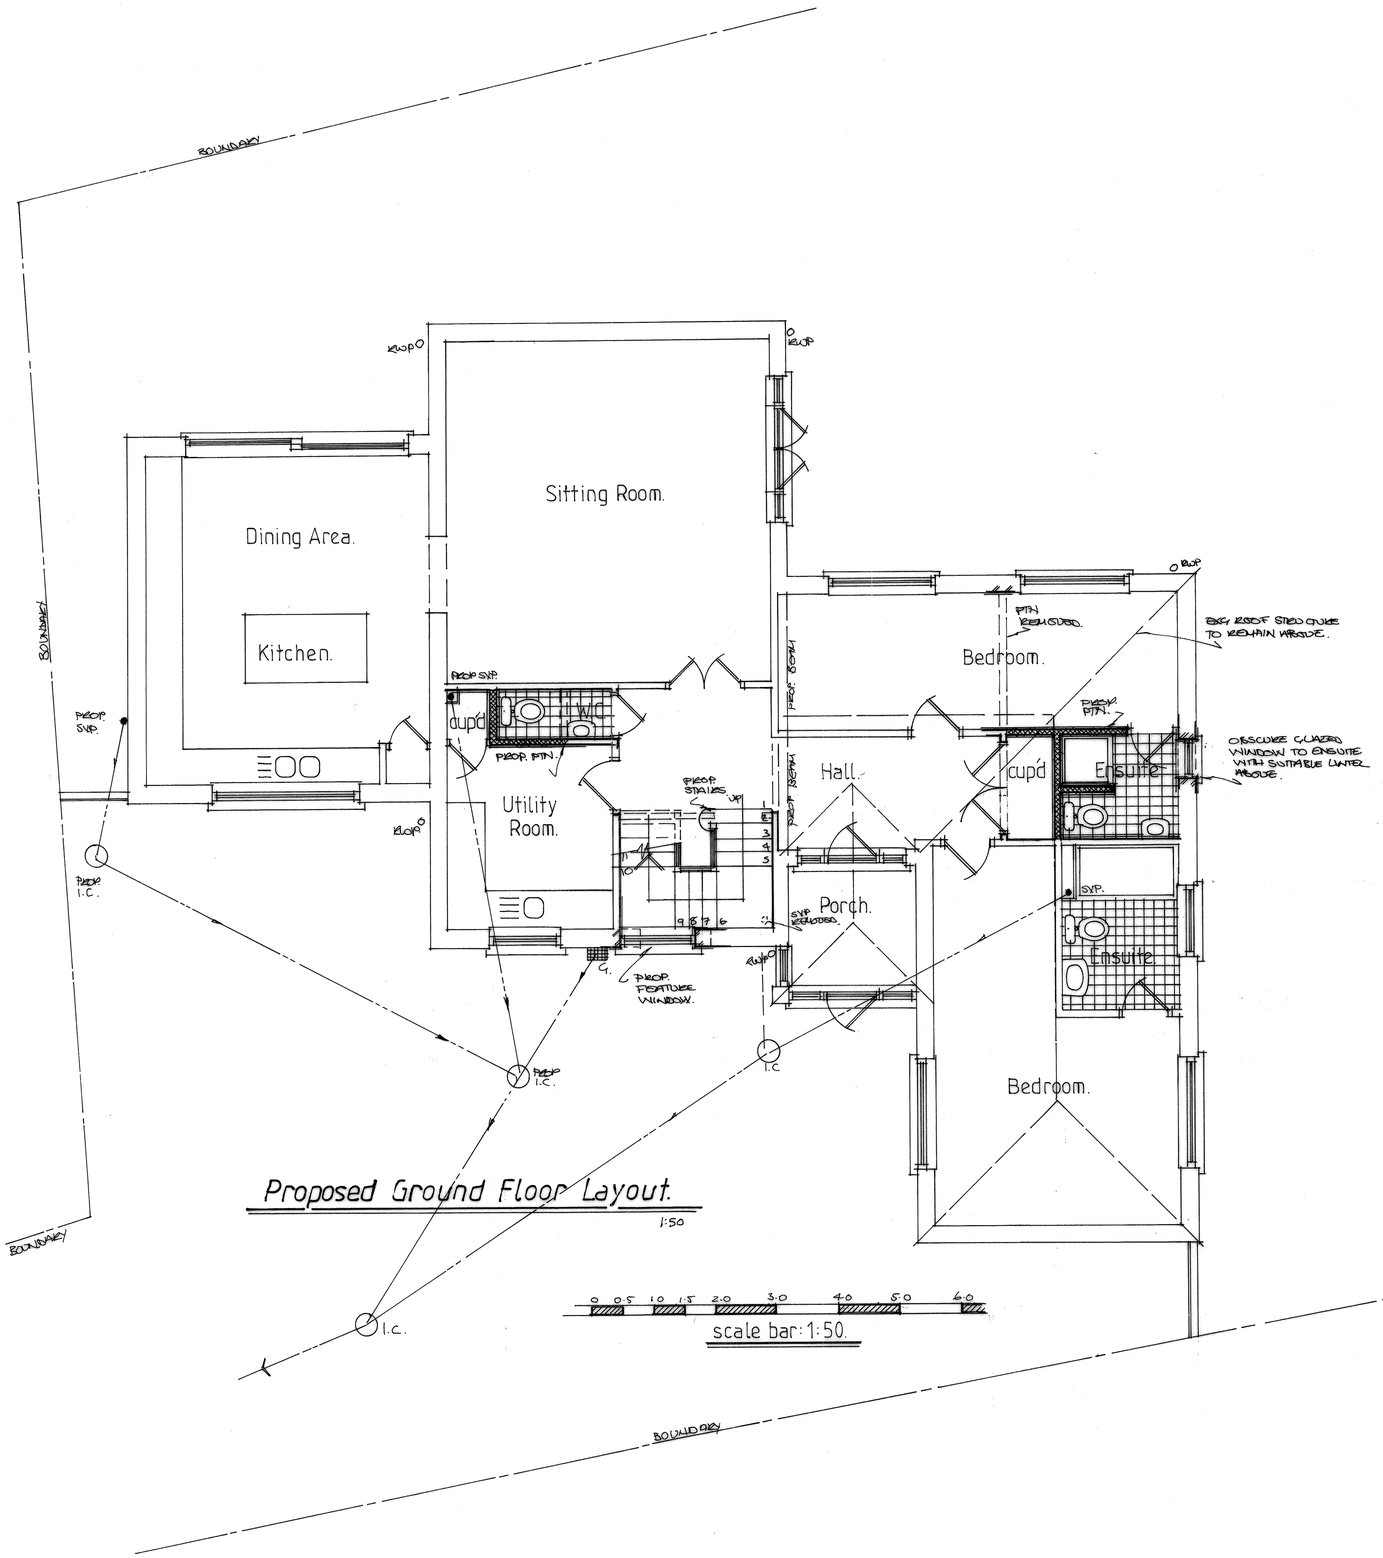


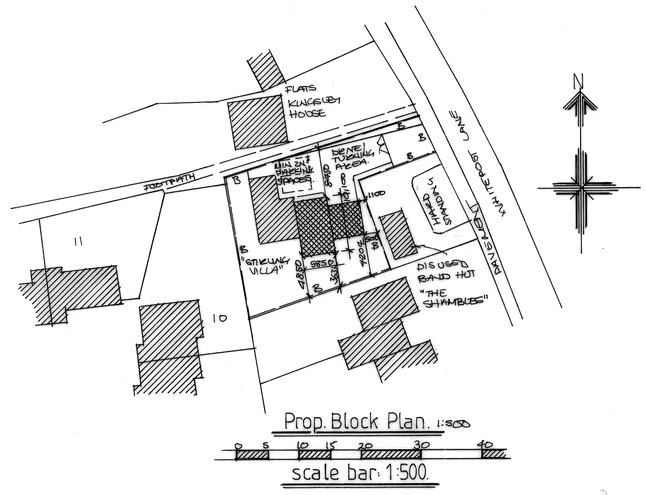

Russell A Broad & Associates.
Architecture*Surveying*Supervision
approved designs since 1986.

The Architectural Design Studio.
'The Old Cycle Shop', 200 High Street,
Wickham Market, Suffolk IP13 0RF.
Mobile:- 07931 150805.
Email:- RussellBroad1986@gmail.com

Project:-
Proposed First Floor Extension & Alterations.

PROPOSED GROUND FLOOR LAYOUT & PROPOSED BLOCK PLAN

Project Address:-
'Stirling Villa',
Whitepost Lane,
Culverstone, Meopham, Kent.
DA13 0TN.

For:-
Mr & Mrs. Gavin.

Drawn	Submitted:-	Approved:-

Date:-	Scale:-
July 2023	1:50,1:500.

Please Scale For Planning Purposes Only.
All Dimensions are to be Checked on Site.
All Works to Relevant Codes of Practise & B.S.'s.
Client and Contractor to ensure compliance with C.D.M., Health & Safety Regulations & Party Wall Agreement Act where applicable.

Project Ref:-	Drawing Number:-	Rev
81166.	02	