



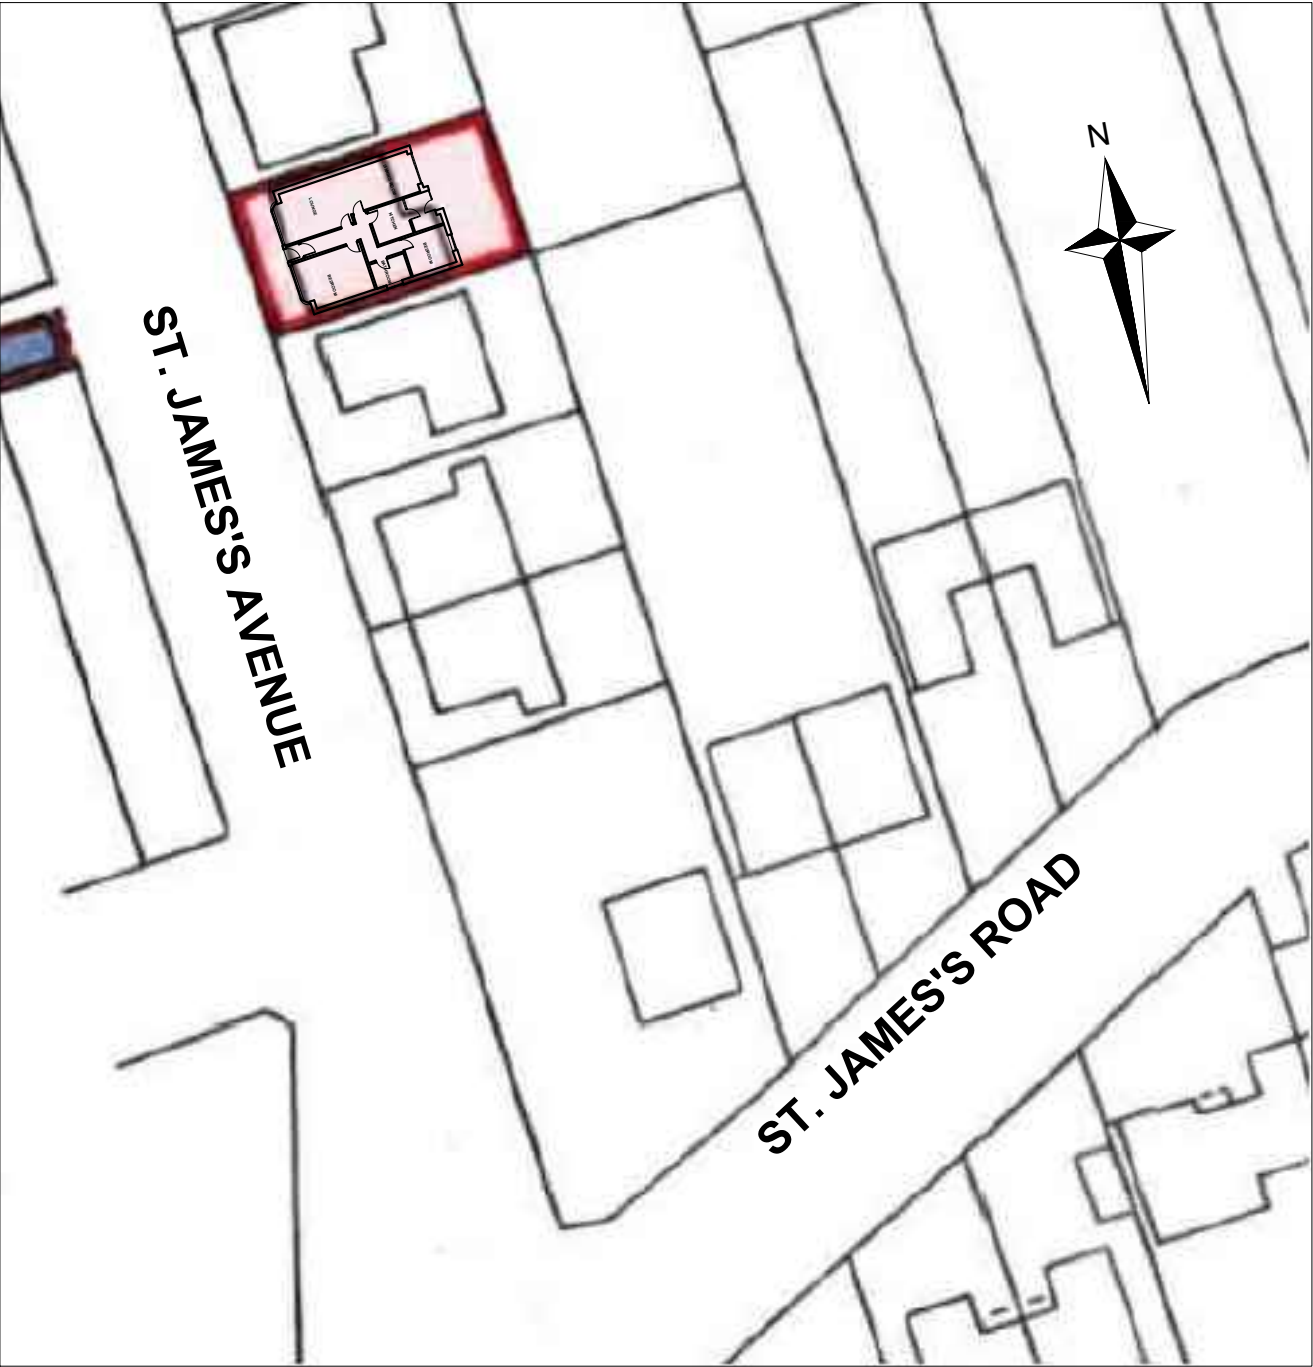


EXISTING BLOCK PLAN
SCALE-1:500

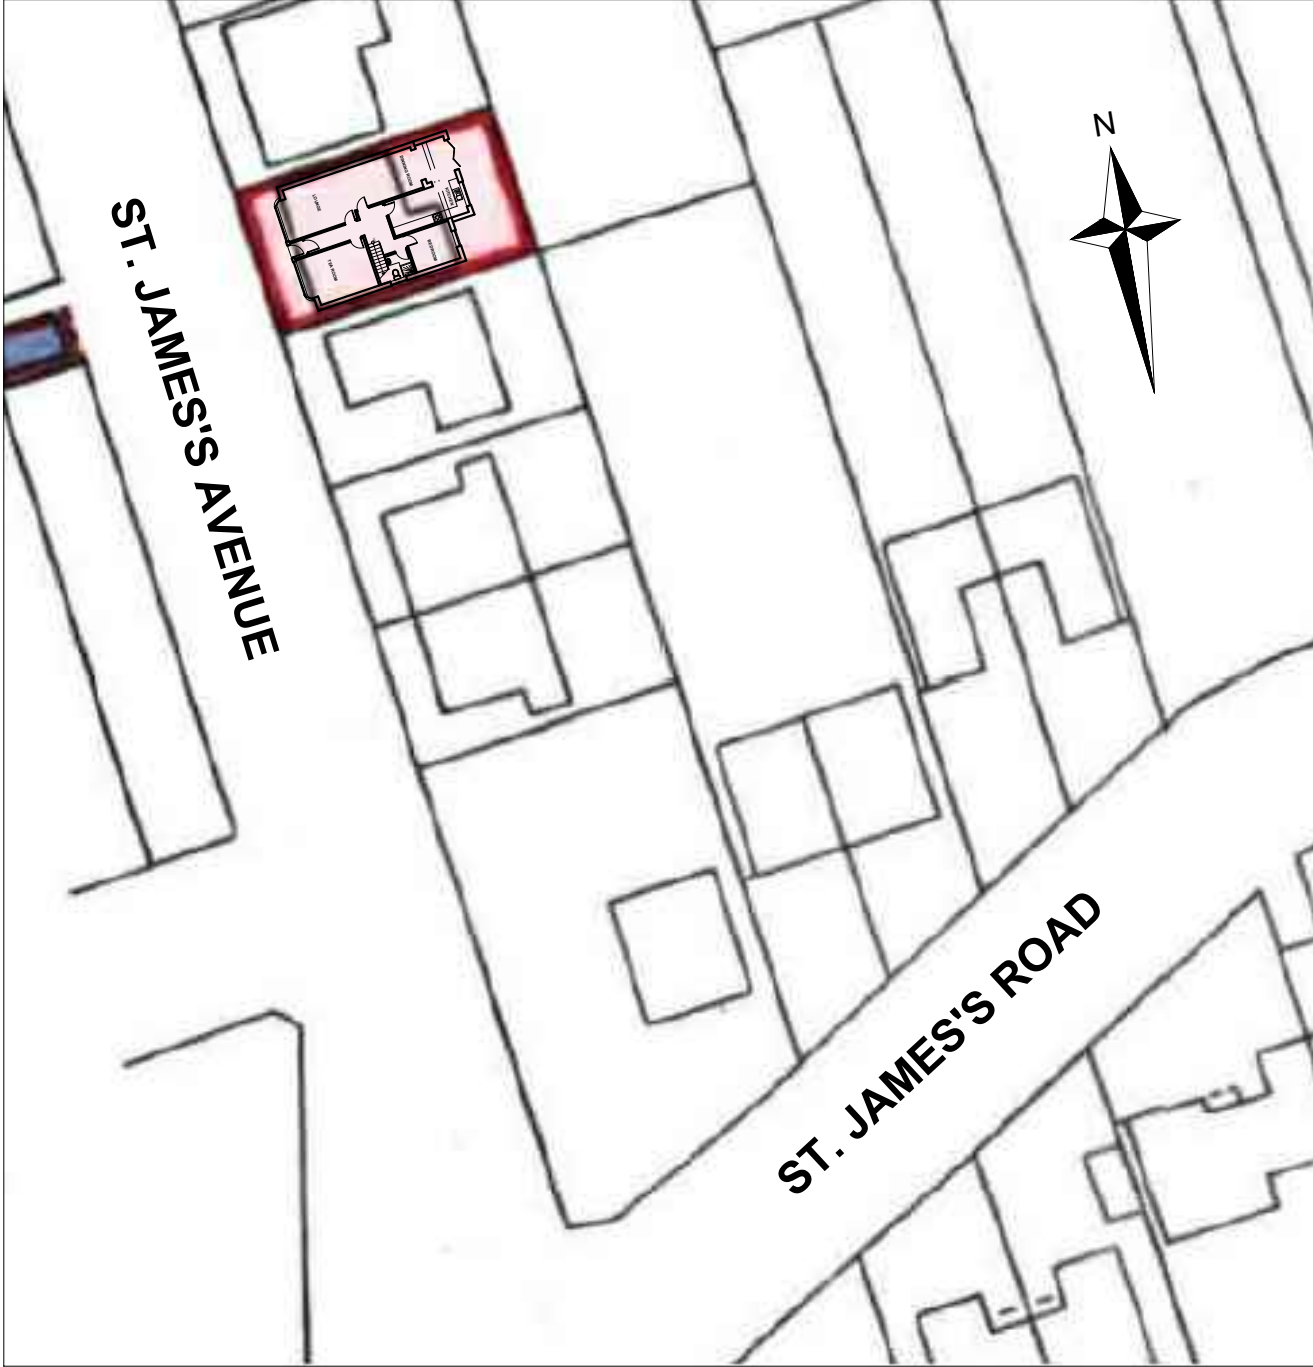

PROPOSED BLOCK PLAN
SCALE-1:500

MATCHING MATERIALS TO BE USED FOR SINGLE STORY REAR EXTENSION & LOFT CONVERSION.
SINGLE STORY REAR EXTENSION & LOFT CONVERSION TO BE TILE HUNG WITH MATERIALS TO MATCH EXISTING.
ALL DIMENSIONS IN MILLIMETRES & TO BE CHECKED ON SITE PRIOR TO COMMENCEMENT OF ANY BUILDING WORKS.
FOR EXTENSION TO HABITABLE ROOFSpace INVOLVING DEMOLITION OF EXISTING SIDE ELEMENT.
THIS DRAWING IS THE COPYRIGHT OF REHAL PLANNING.
IT MUST NOT BE COPIED OR REPRODUCED OR USED IN ANY WAY WITHOUT WRITTEN PERMISSION FROM REHAL PLANNING

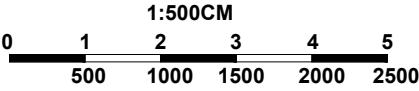



REHAL PLANNING

P: +44 7453 333775
E: enquiries@rehalplanning.co.uk

Project
59 ST' JAMES AVENUE, DA11 0HB
GRAVESEND

Drawing Title
PROPOSED SINGLE STORY REAR
EXTENSION AND LOFT CONVERSION

Scale 1:500	Date 18/07/23	Drawn By NC	Checked REH
Drawing Number D05			Revision