
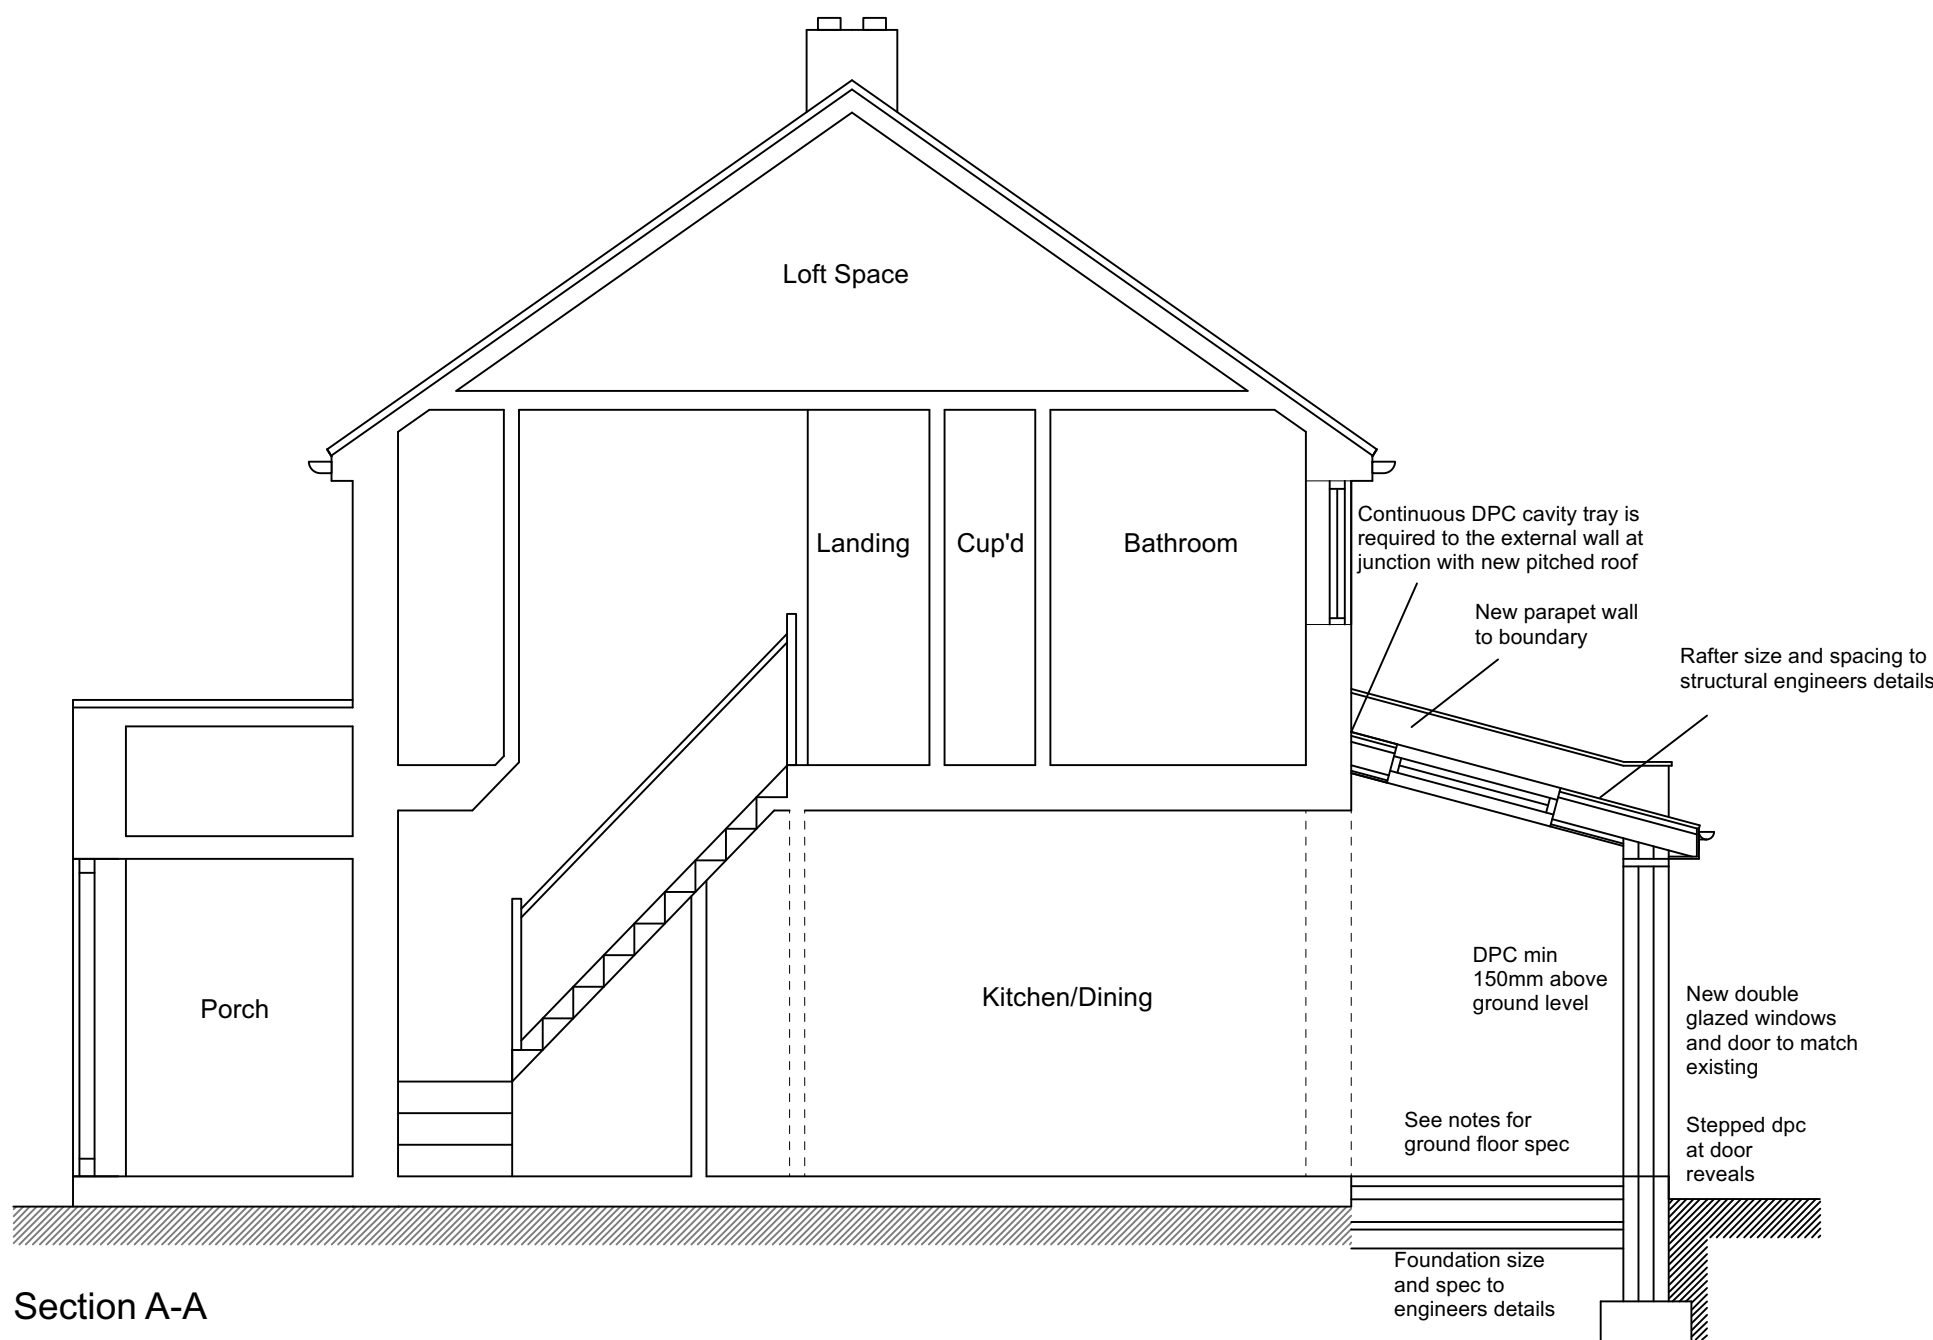
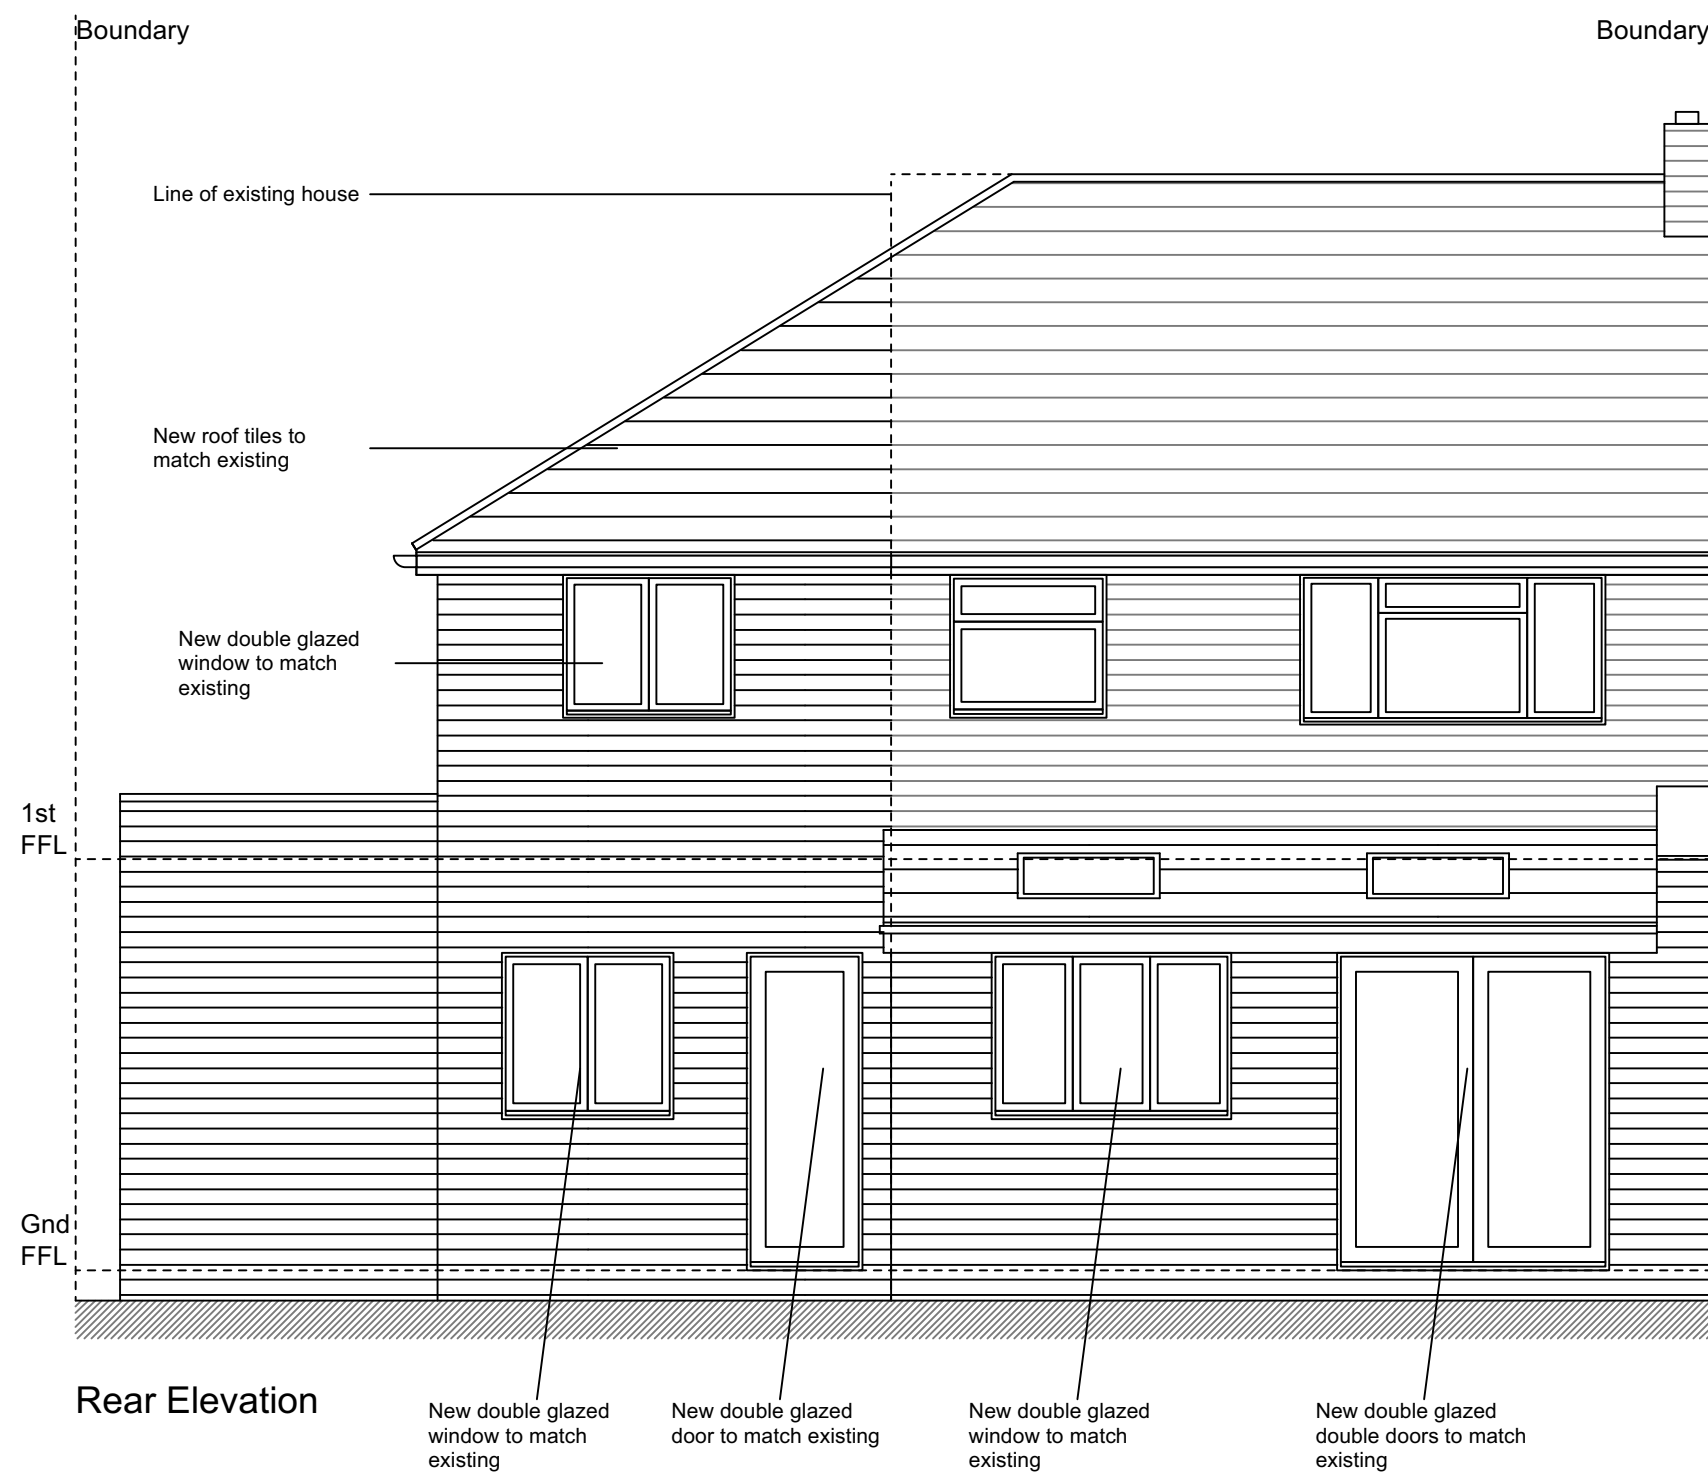
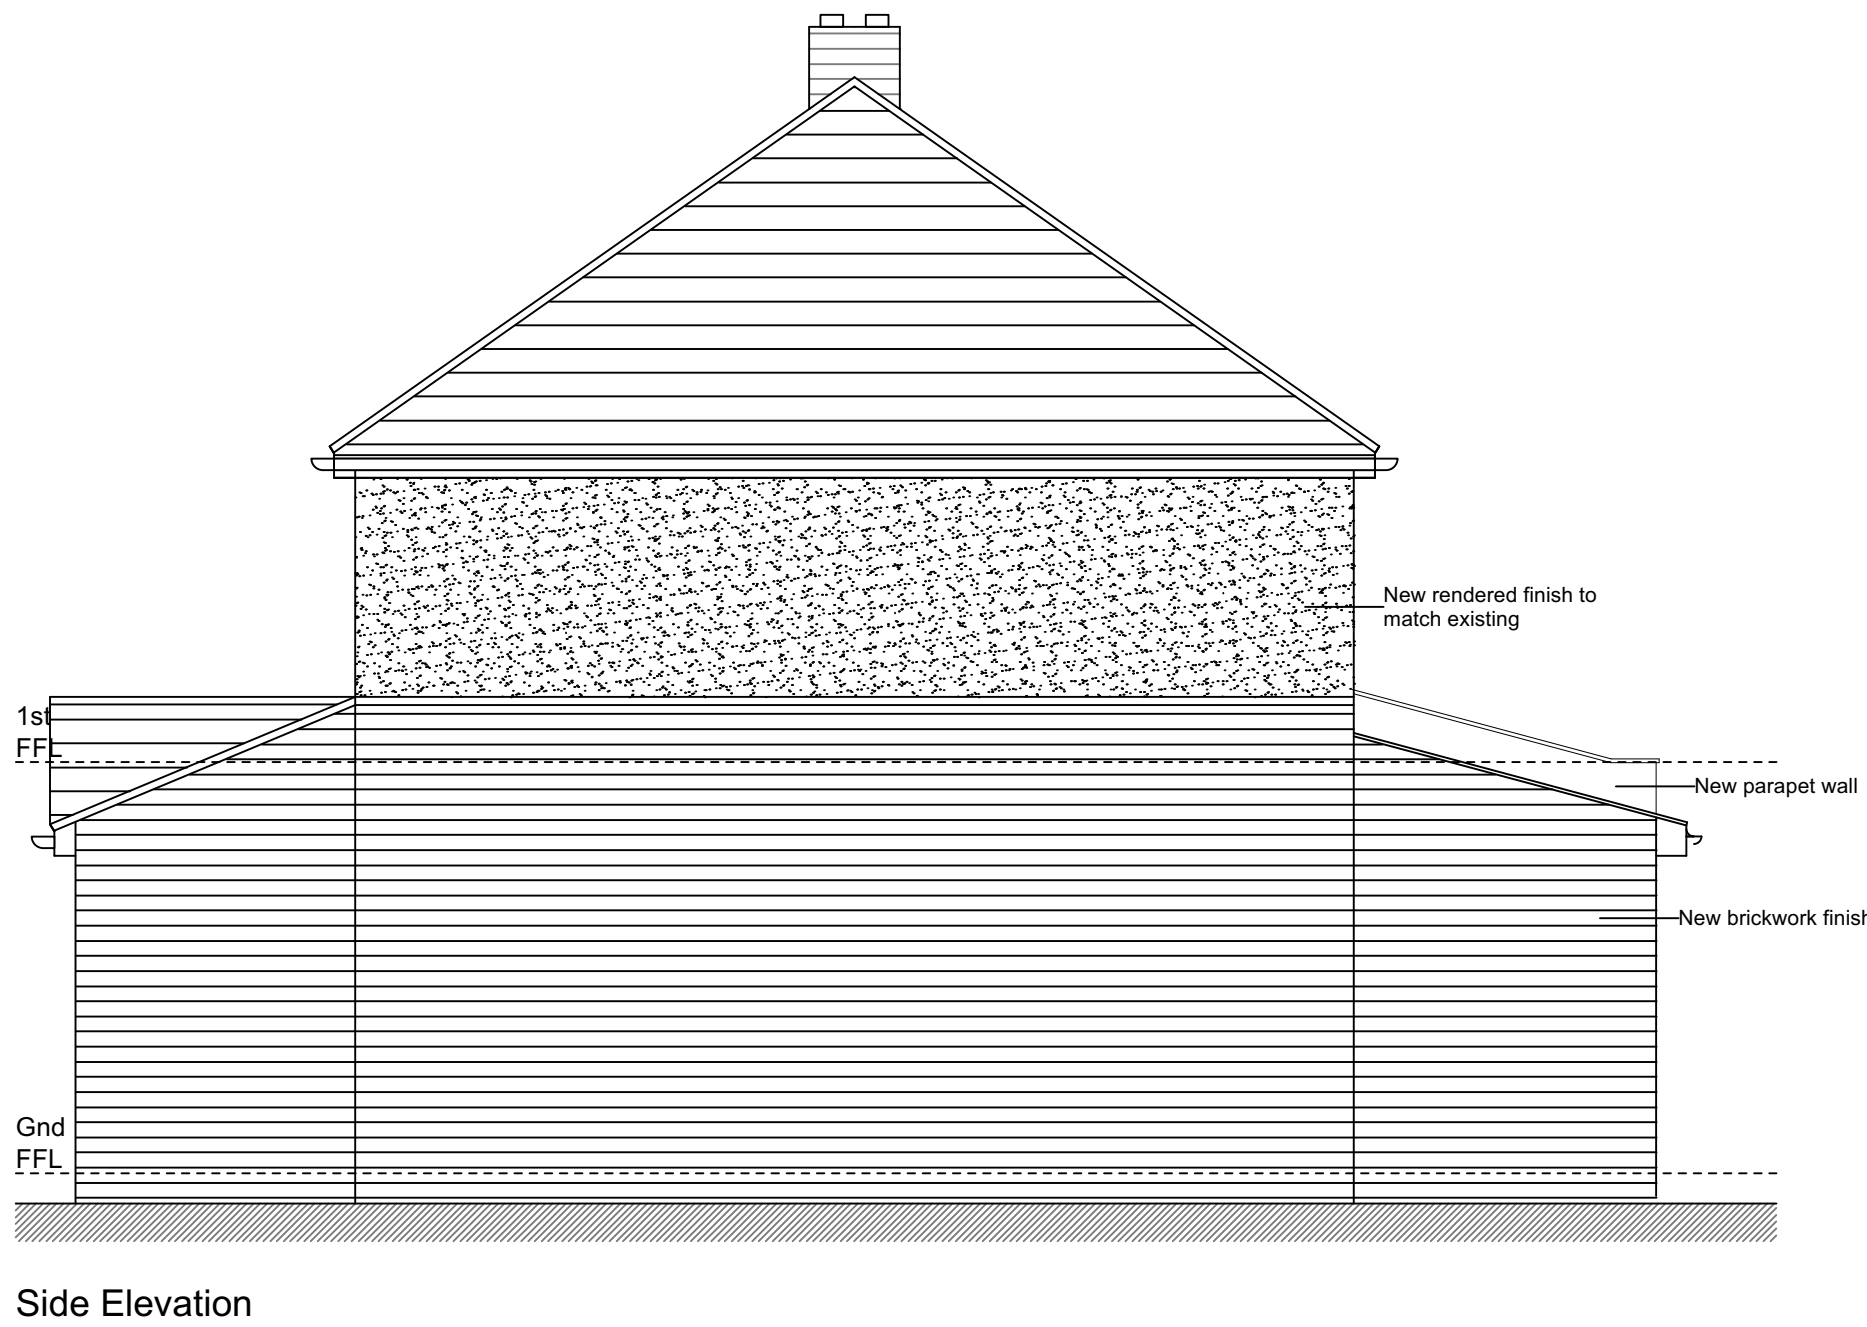


- Note:-**
- All dimensions where indicated are approximate and are for guidance purposes only. Actual dimensions should be checked on site.
 - For proposed plans see drawing 2024/076 - 004.
 - Contractor to assume design responsibility under CDM2015.
 - Note, all structural information noted should be checked against detailed structural engineers information / calculation sheets.

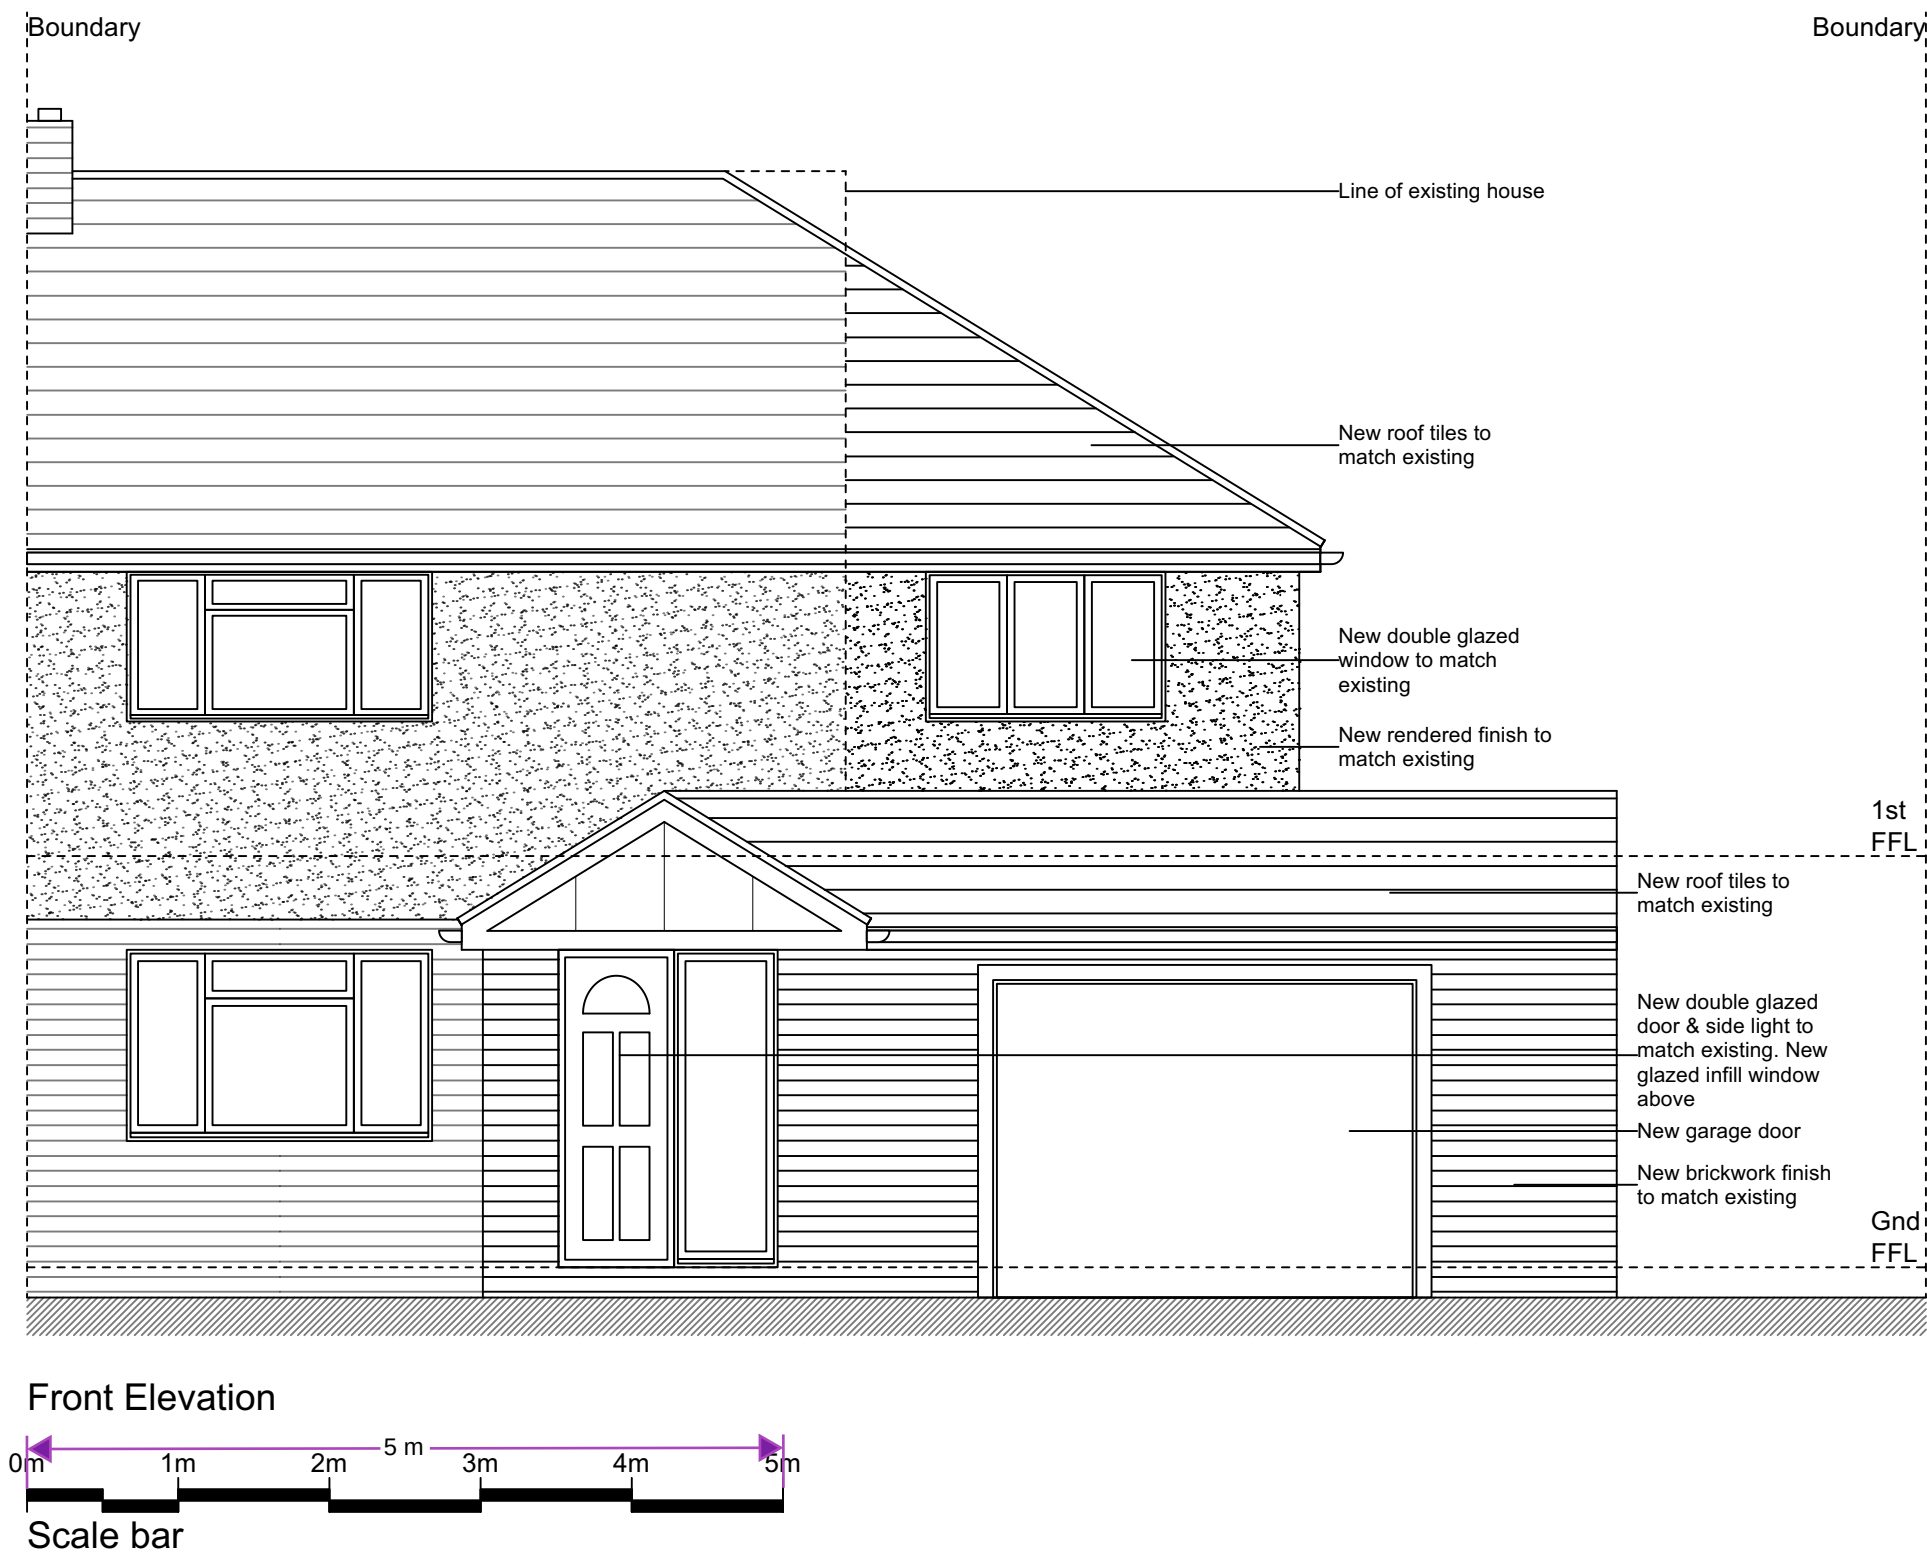

A	Drawing updated following client comment.	26.08.24
REV	DESCRIPTION	DATE
STATUS	FOR INFORMATION	

Client
Mr. A Scott

Project
**24 Goodwood Crescent, Gravesend
Kent DA12 5EL**

Title
Proposed Elevations & Section

Scale 1:50@A1	Date 14.08.2024	Drawn N/A	Checked N/A
Project No: 2024-076	Drawing No. 005	Revision A	