


LOCATION PLAN
Scale: 1:1250 @ A3



BLOCK PLAN
Scale: 1:500 @ A3

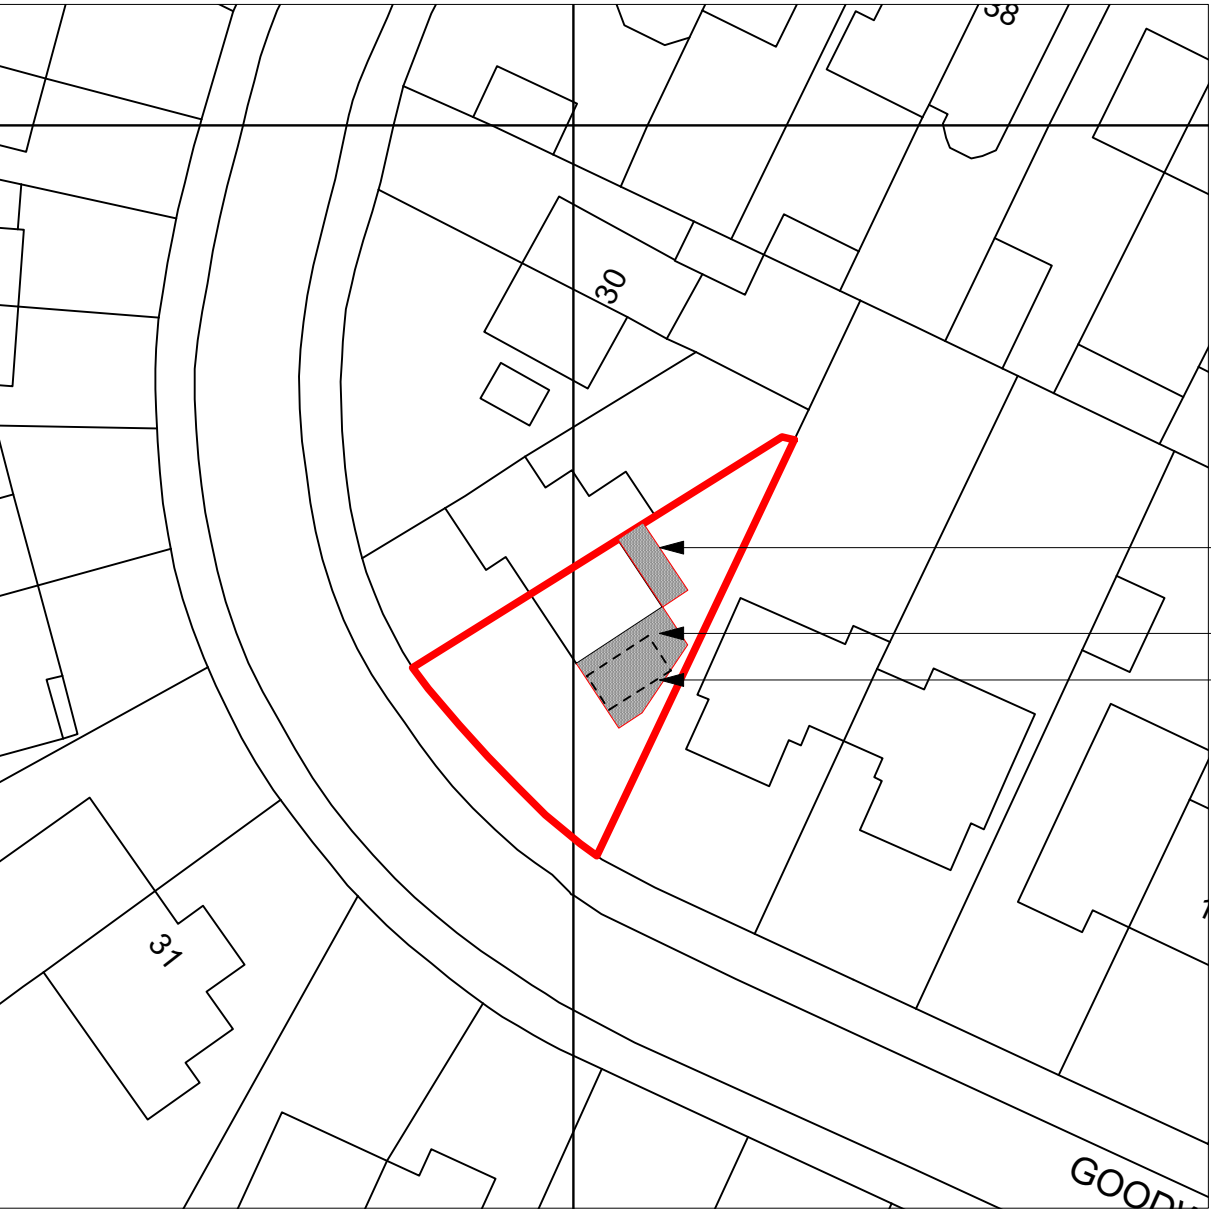

- Hatched area indicates proposed single storey extension
- Hatched area indicates proposed double storey extension
- Dotted line indicates existing garage to be demolished.

REV	DESCRIPTION	DATE	INIT	CHKD
STATUS	FOR INFORMATION			

Client
Mr. A Scott

Project
**24 Goodwood Crescent, Gravesend
Kent DA12 5EL**

Title
Proposed Location & Block Plan

Scale	Date	Drawn	Checked
As Noted	14.08.2024	N/A	N/A
Project No:	Drawing No.	Revision	
2024-076	006	~	