







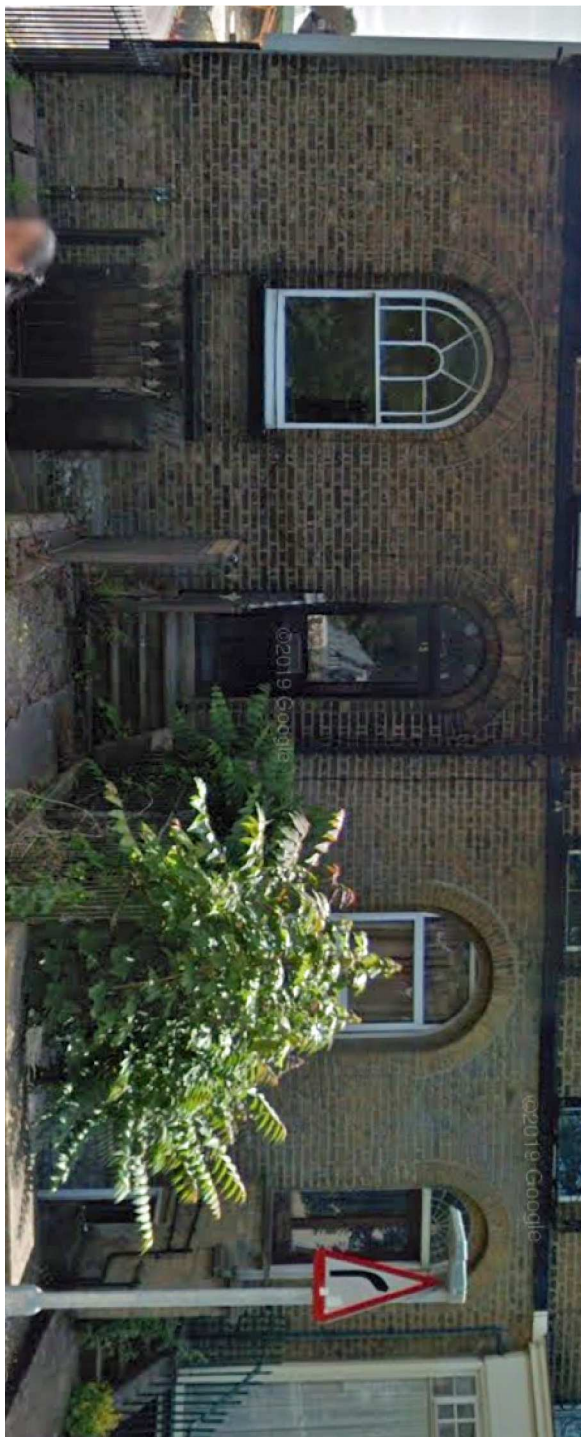


image showing the ground floor of 13 (now demolished) and 15 Damley Road
recess arch details to be replicated on the ground floor of 17 Damley Road

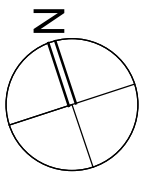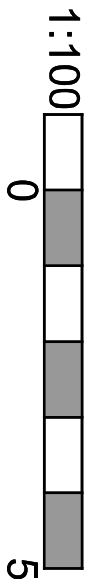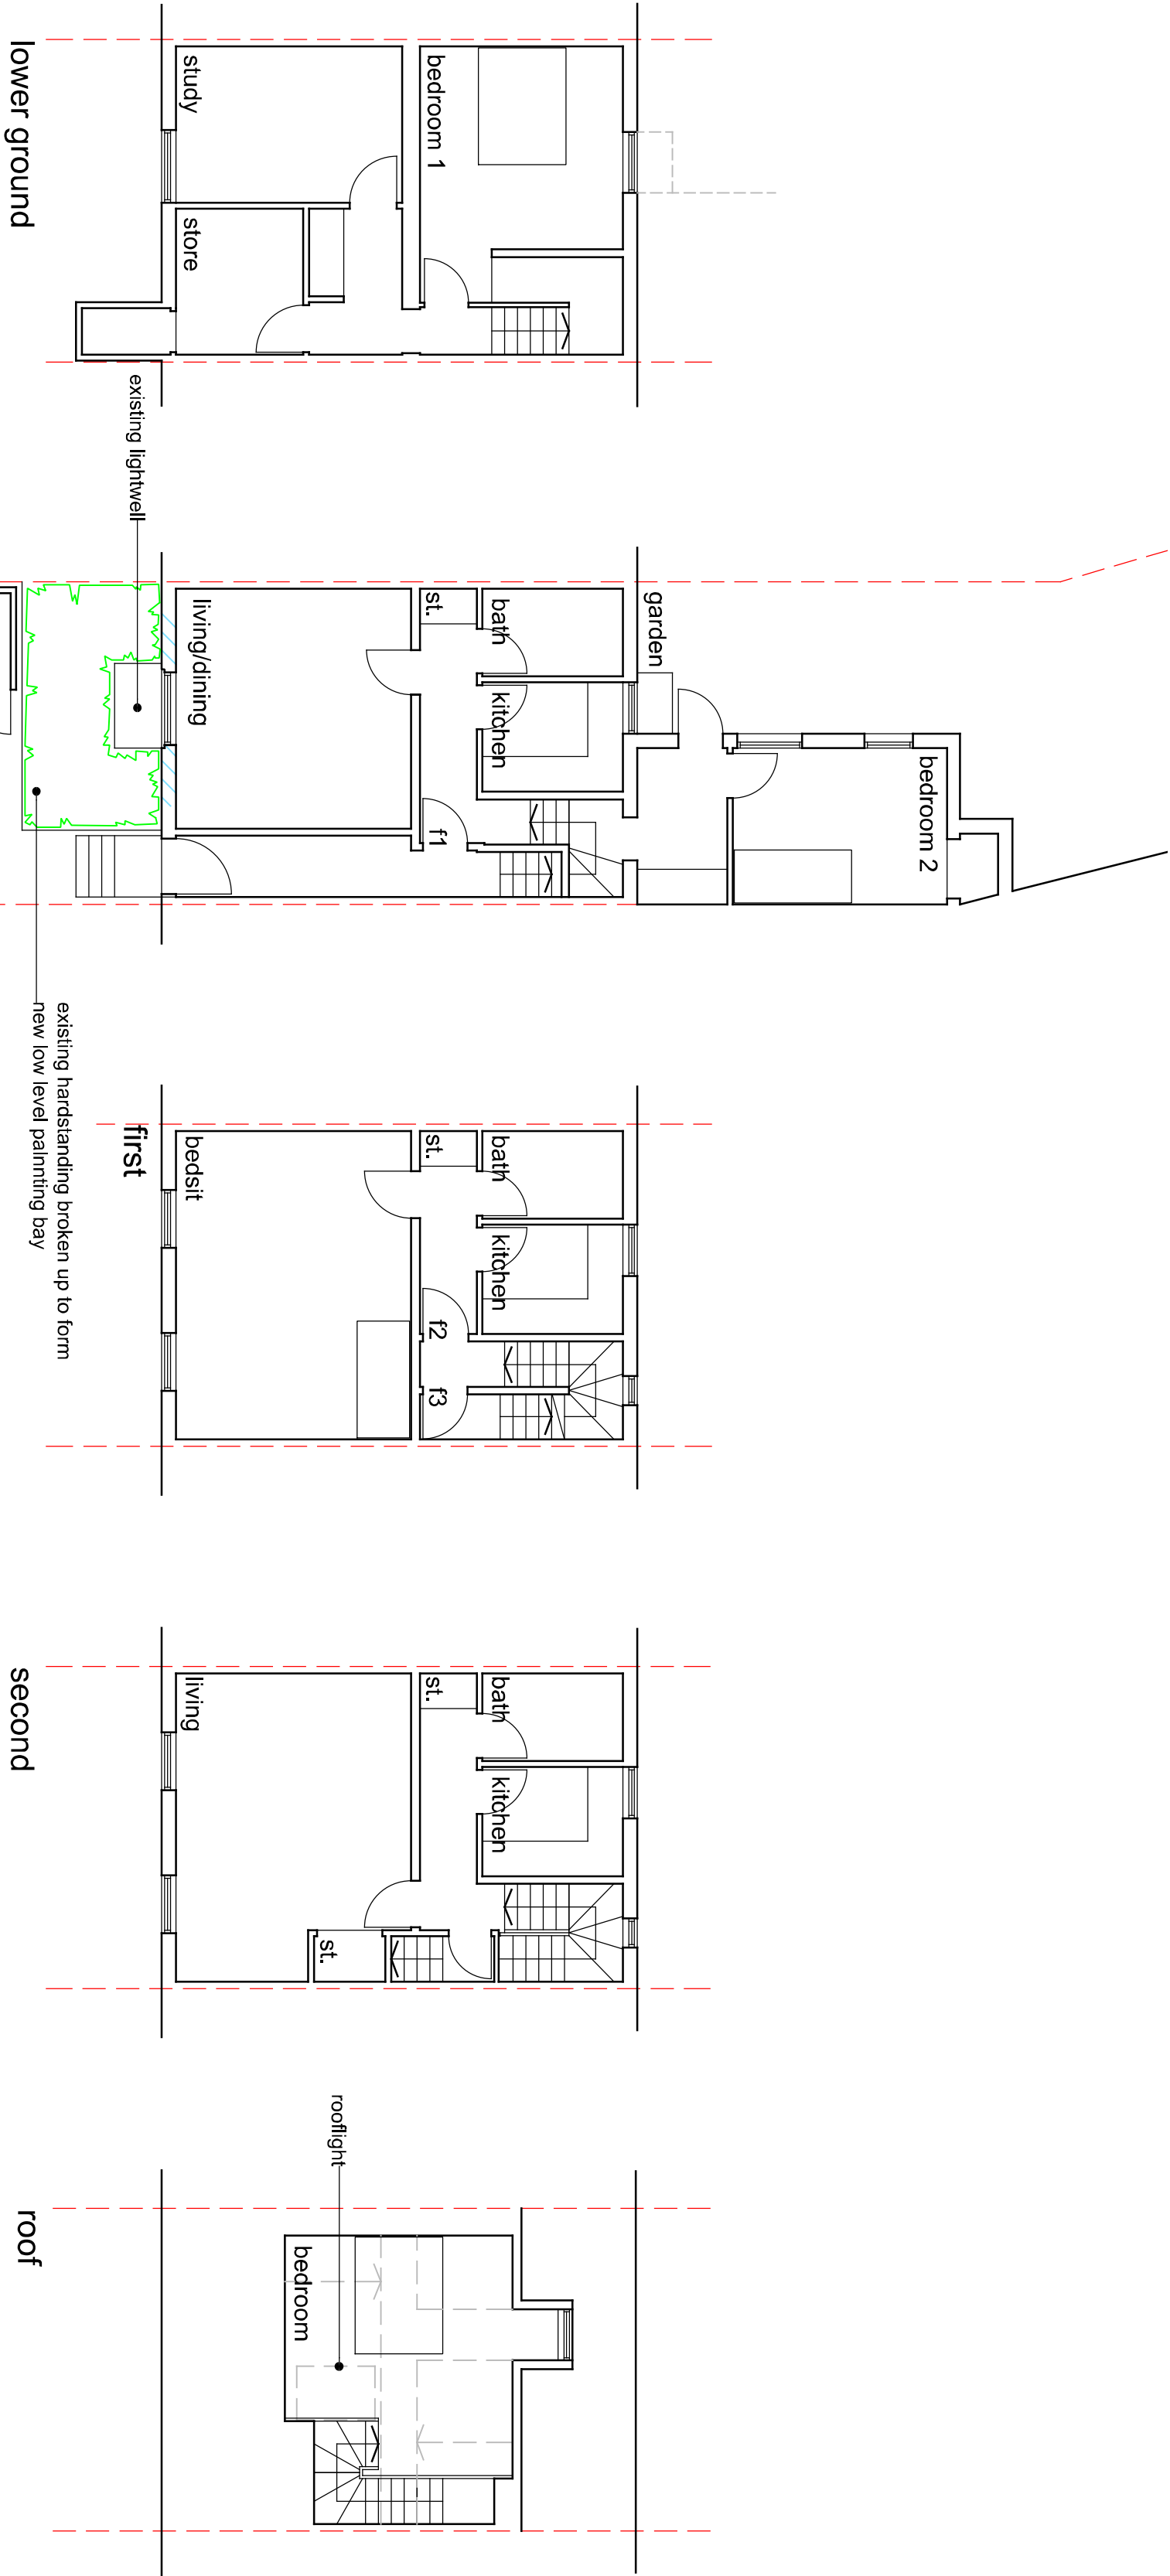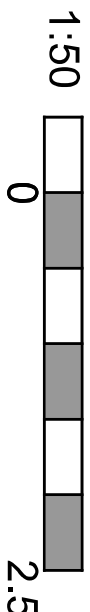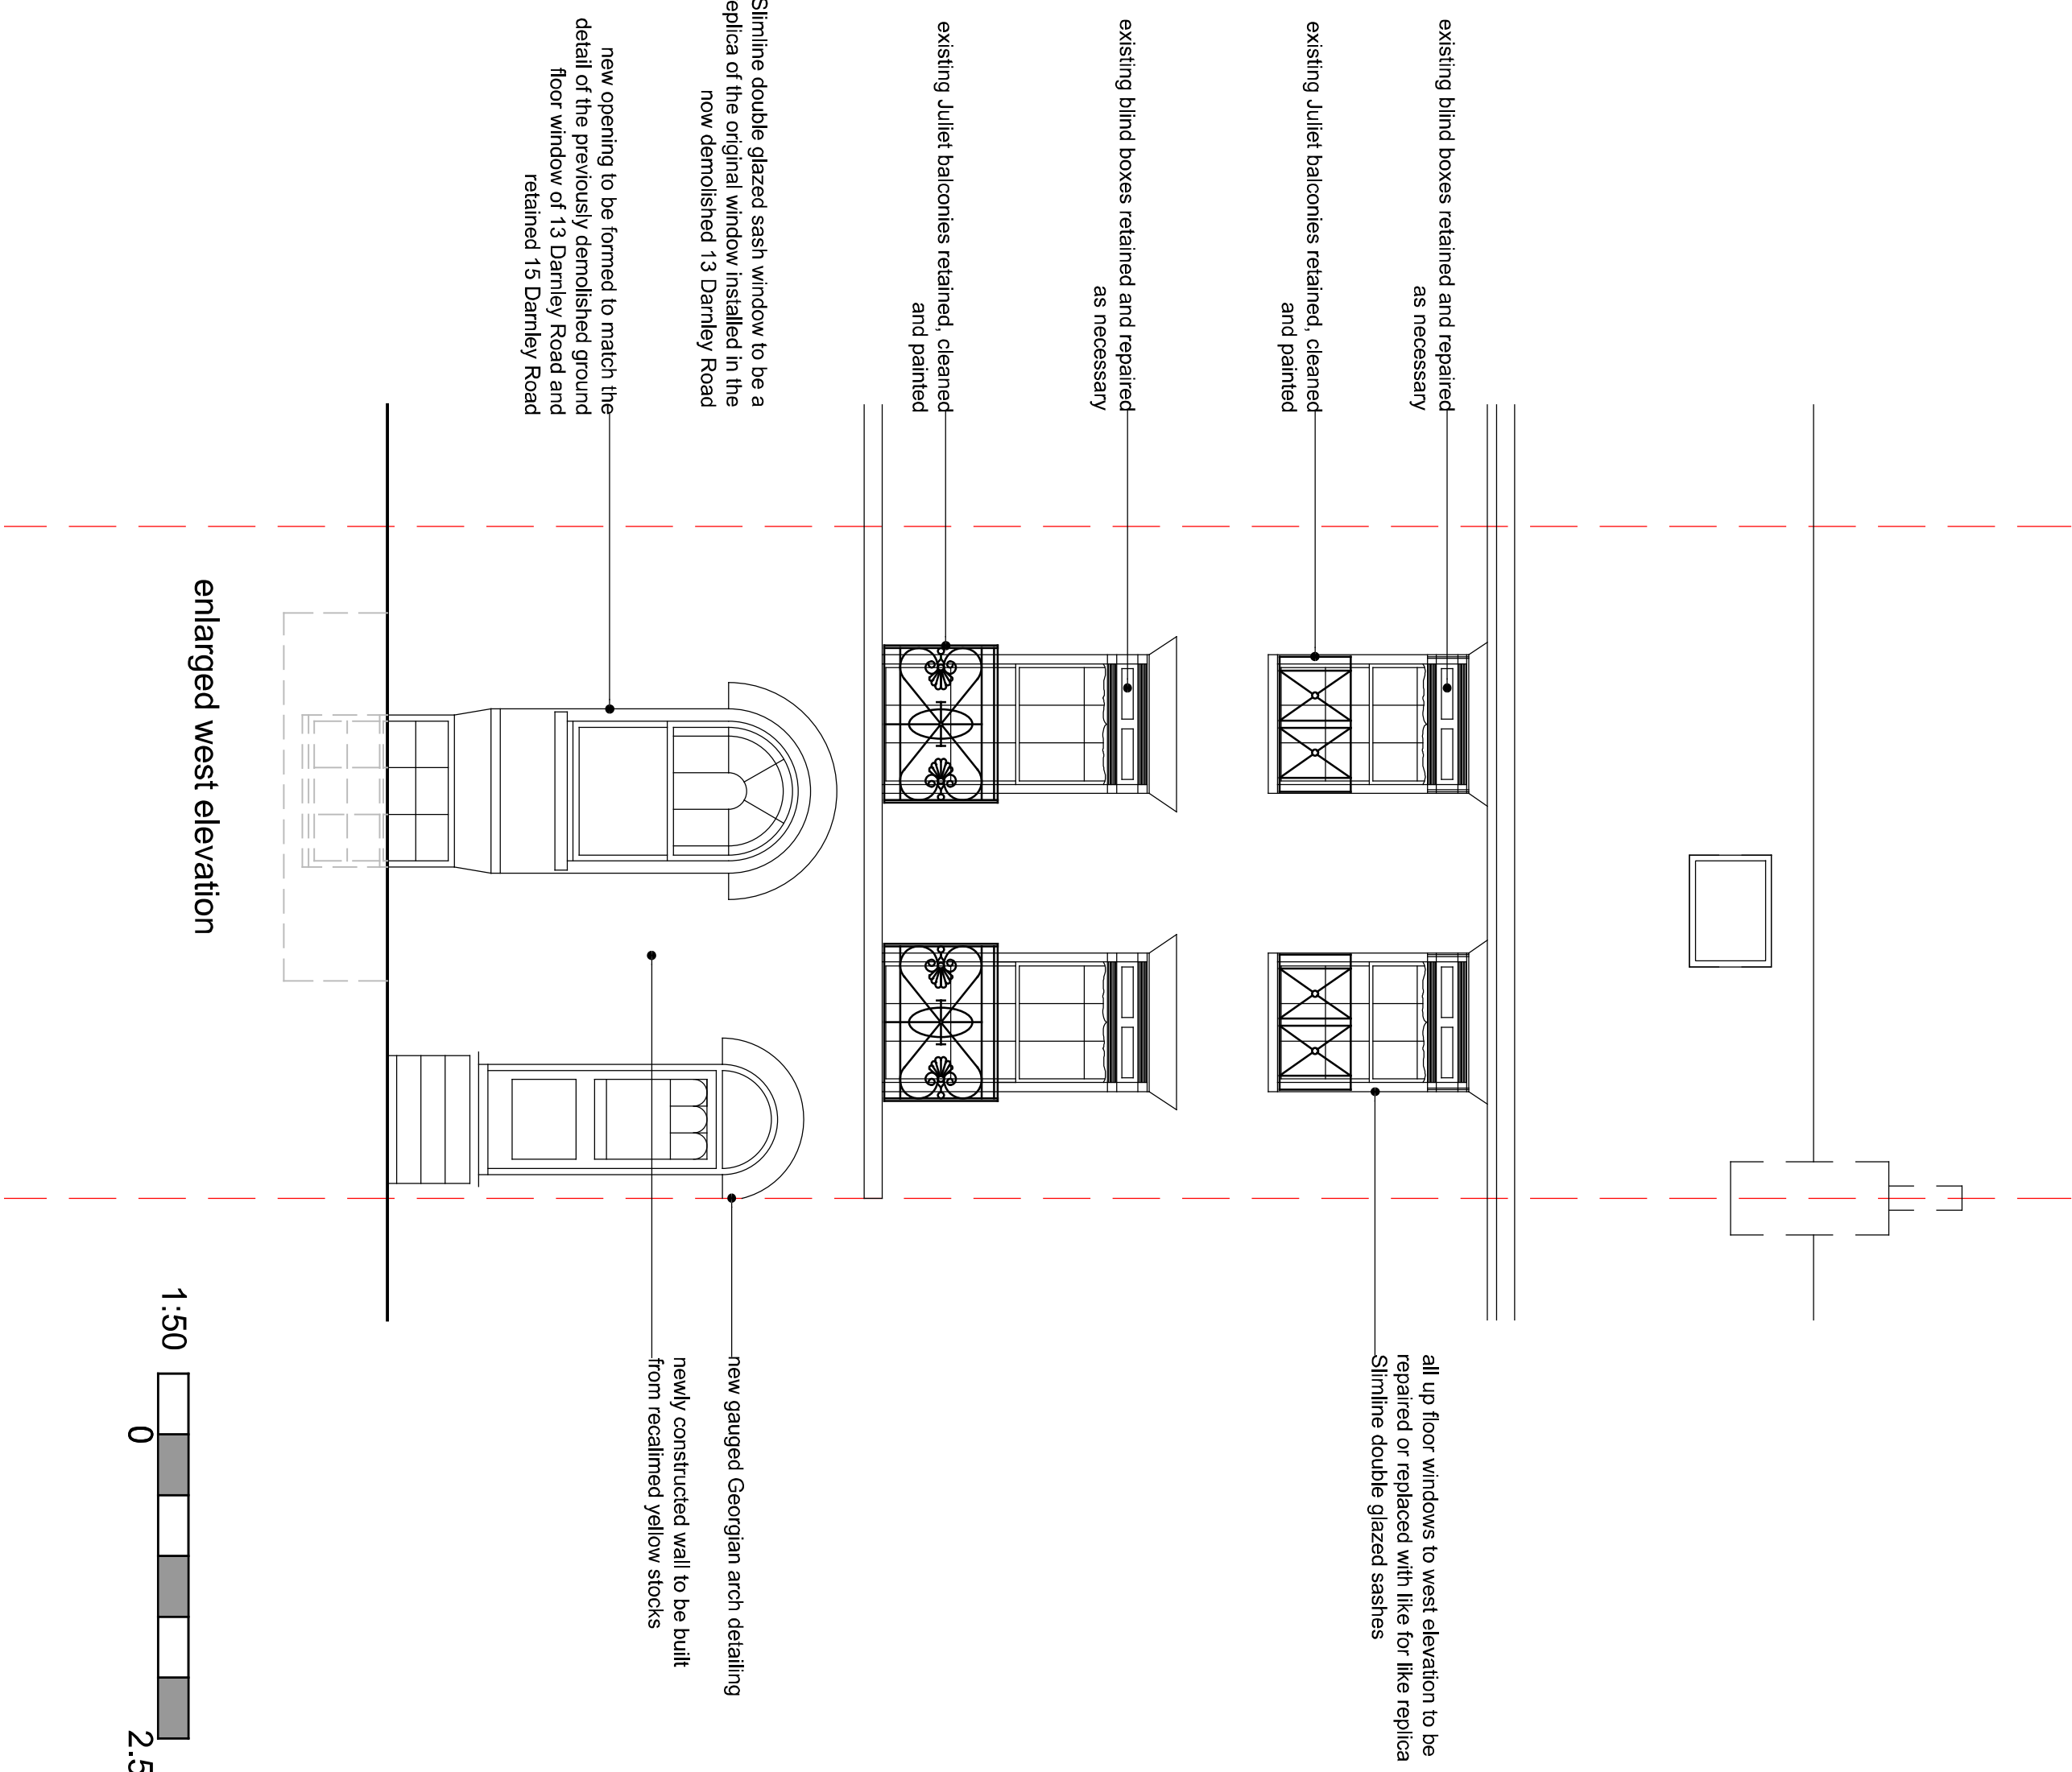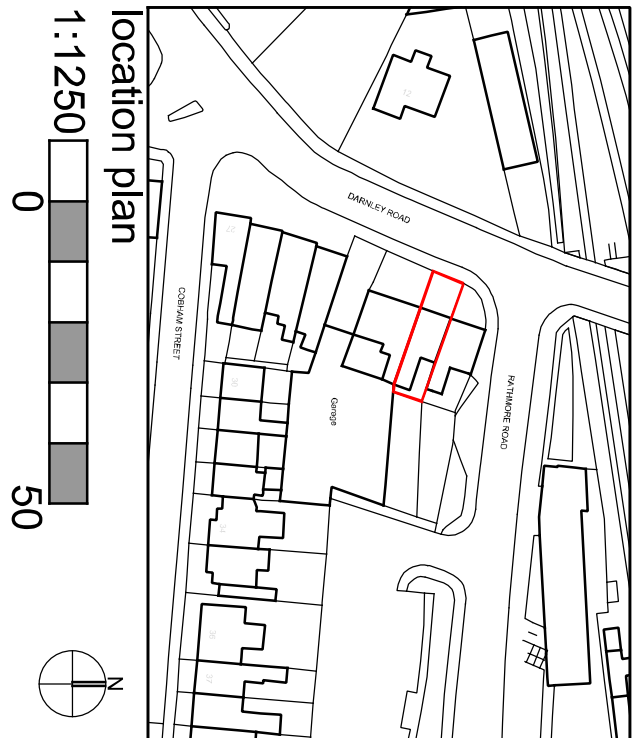

Removal of bay window

17 Damley Road

As proposed

DRAWING STATUS

Preliminary
For Approval
Information

☒

Final
For Approval
Actual

☐

Revisions

Project

Removal of bay window

Client

M. Hayer

Site

17 Damley Road

Title

As proposed

Scale at A1

1:100

Date

Jun 25

sub rosa
architecture

SUB ROSA ARCHITECTURE LTD
The Studios 62 Pine Avenue Gravesend DA12 1QZ
t: 01474 74707
e: carlous@subrosa.co.uk

DRAWING NUMBER

22 - 1421 - 21A