
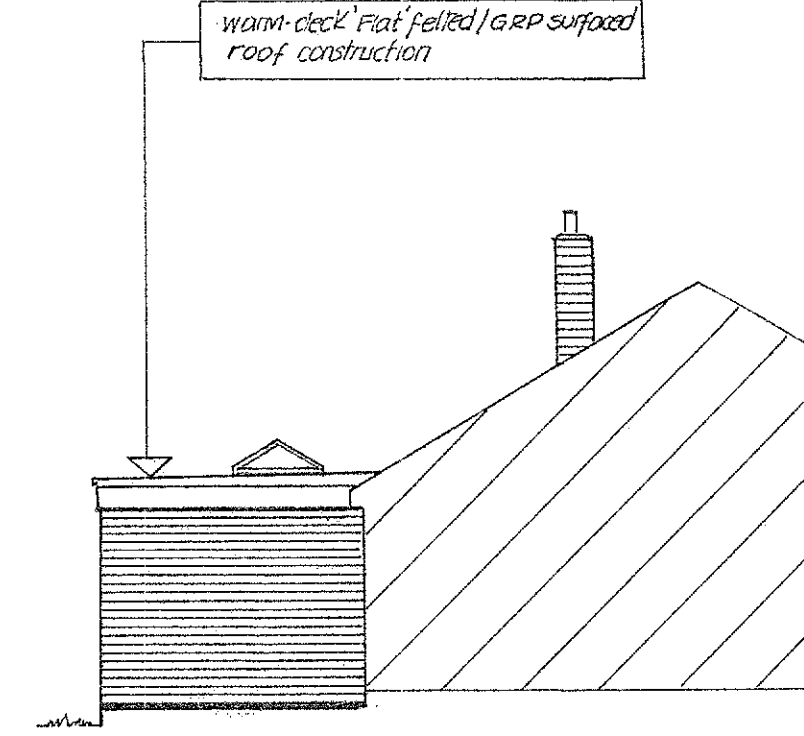
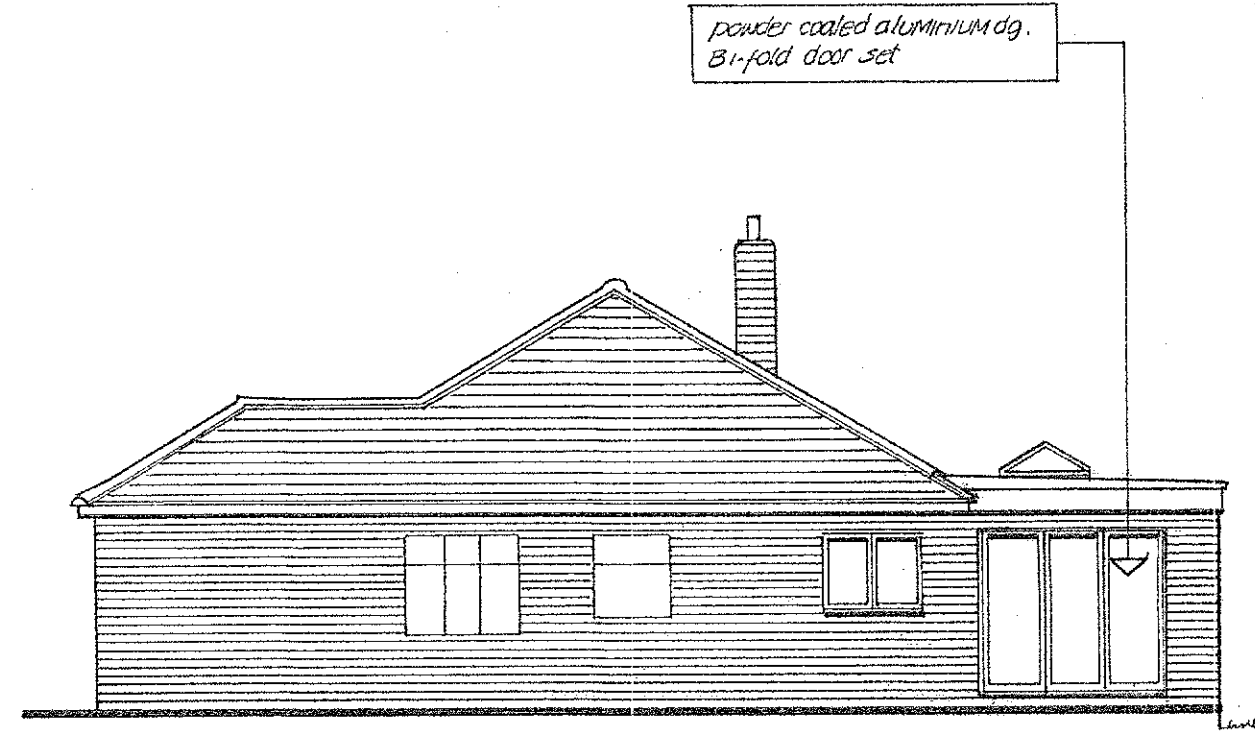


REAR VIEW

SIDE VIEW from A

SIDE VIEW from B - B

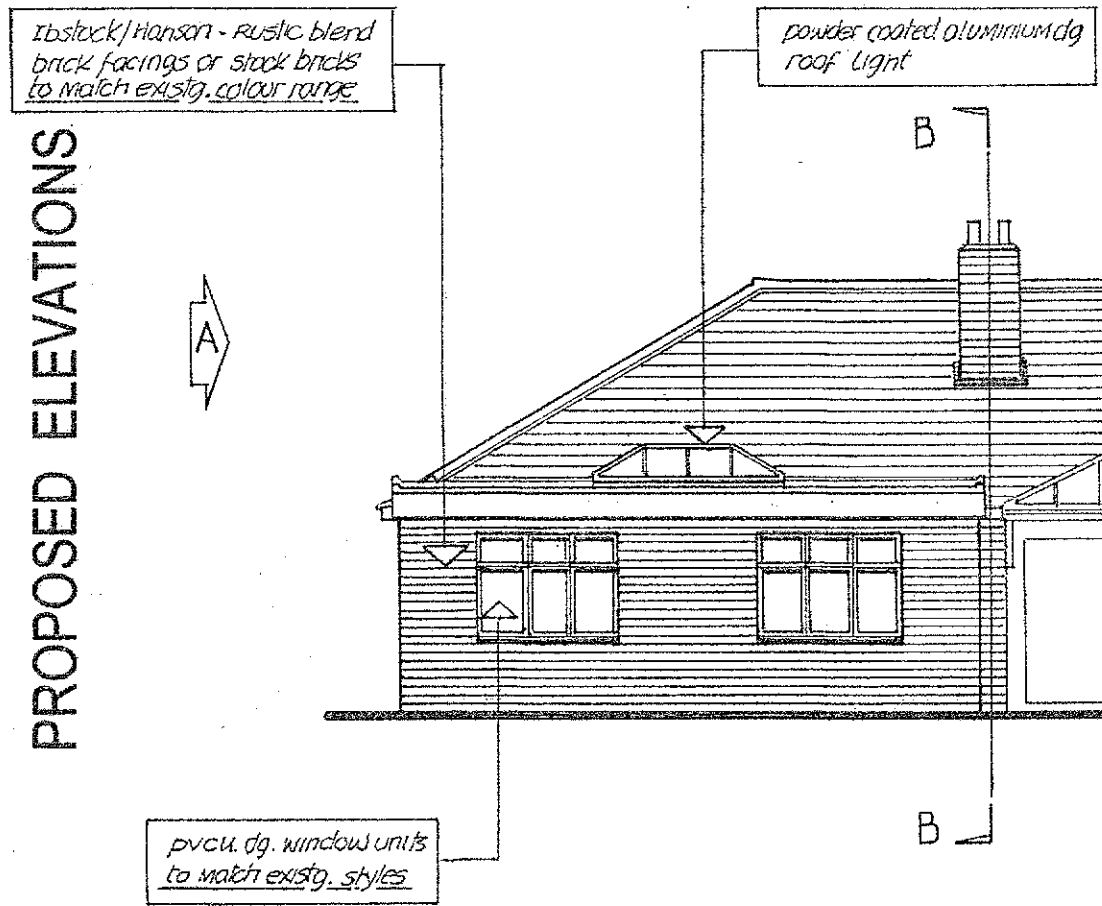

702119 DR

RECEIVED
06 DEC 2021

Gravesham Borough Council

application site address: 11 HIGH VIEW HIGHAM ROCHESTER KENT ME3 7HR	Proposed ELEVATIONS
client: MR. & MRS. C. HIGGINS	Proposed - SINGLE STOREY REAR EXTENSION
Scale: 1:100 Date: DECEMBER 2021 Drawn by B. Saunders	project ref: BDS2119 SHEET 2 REVISION revisions / status:

SCANNED