






Existing Ground Floor Plan-1:50
Gross external floor area 92.49 sqm
Total gross external floor area of existing 154.72 sqm

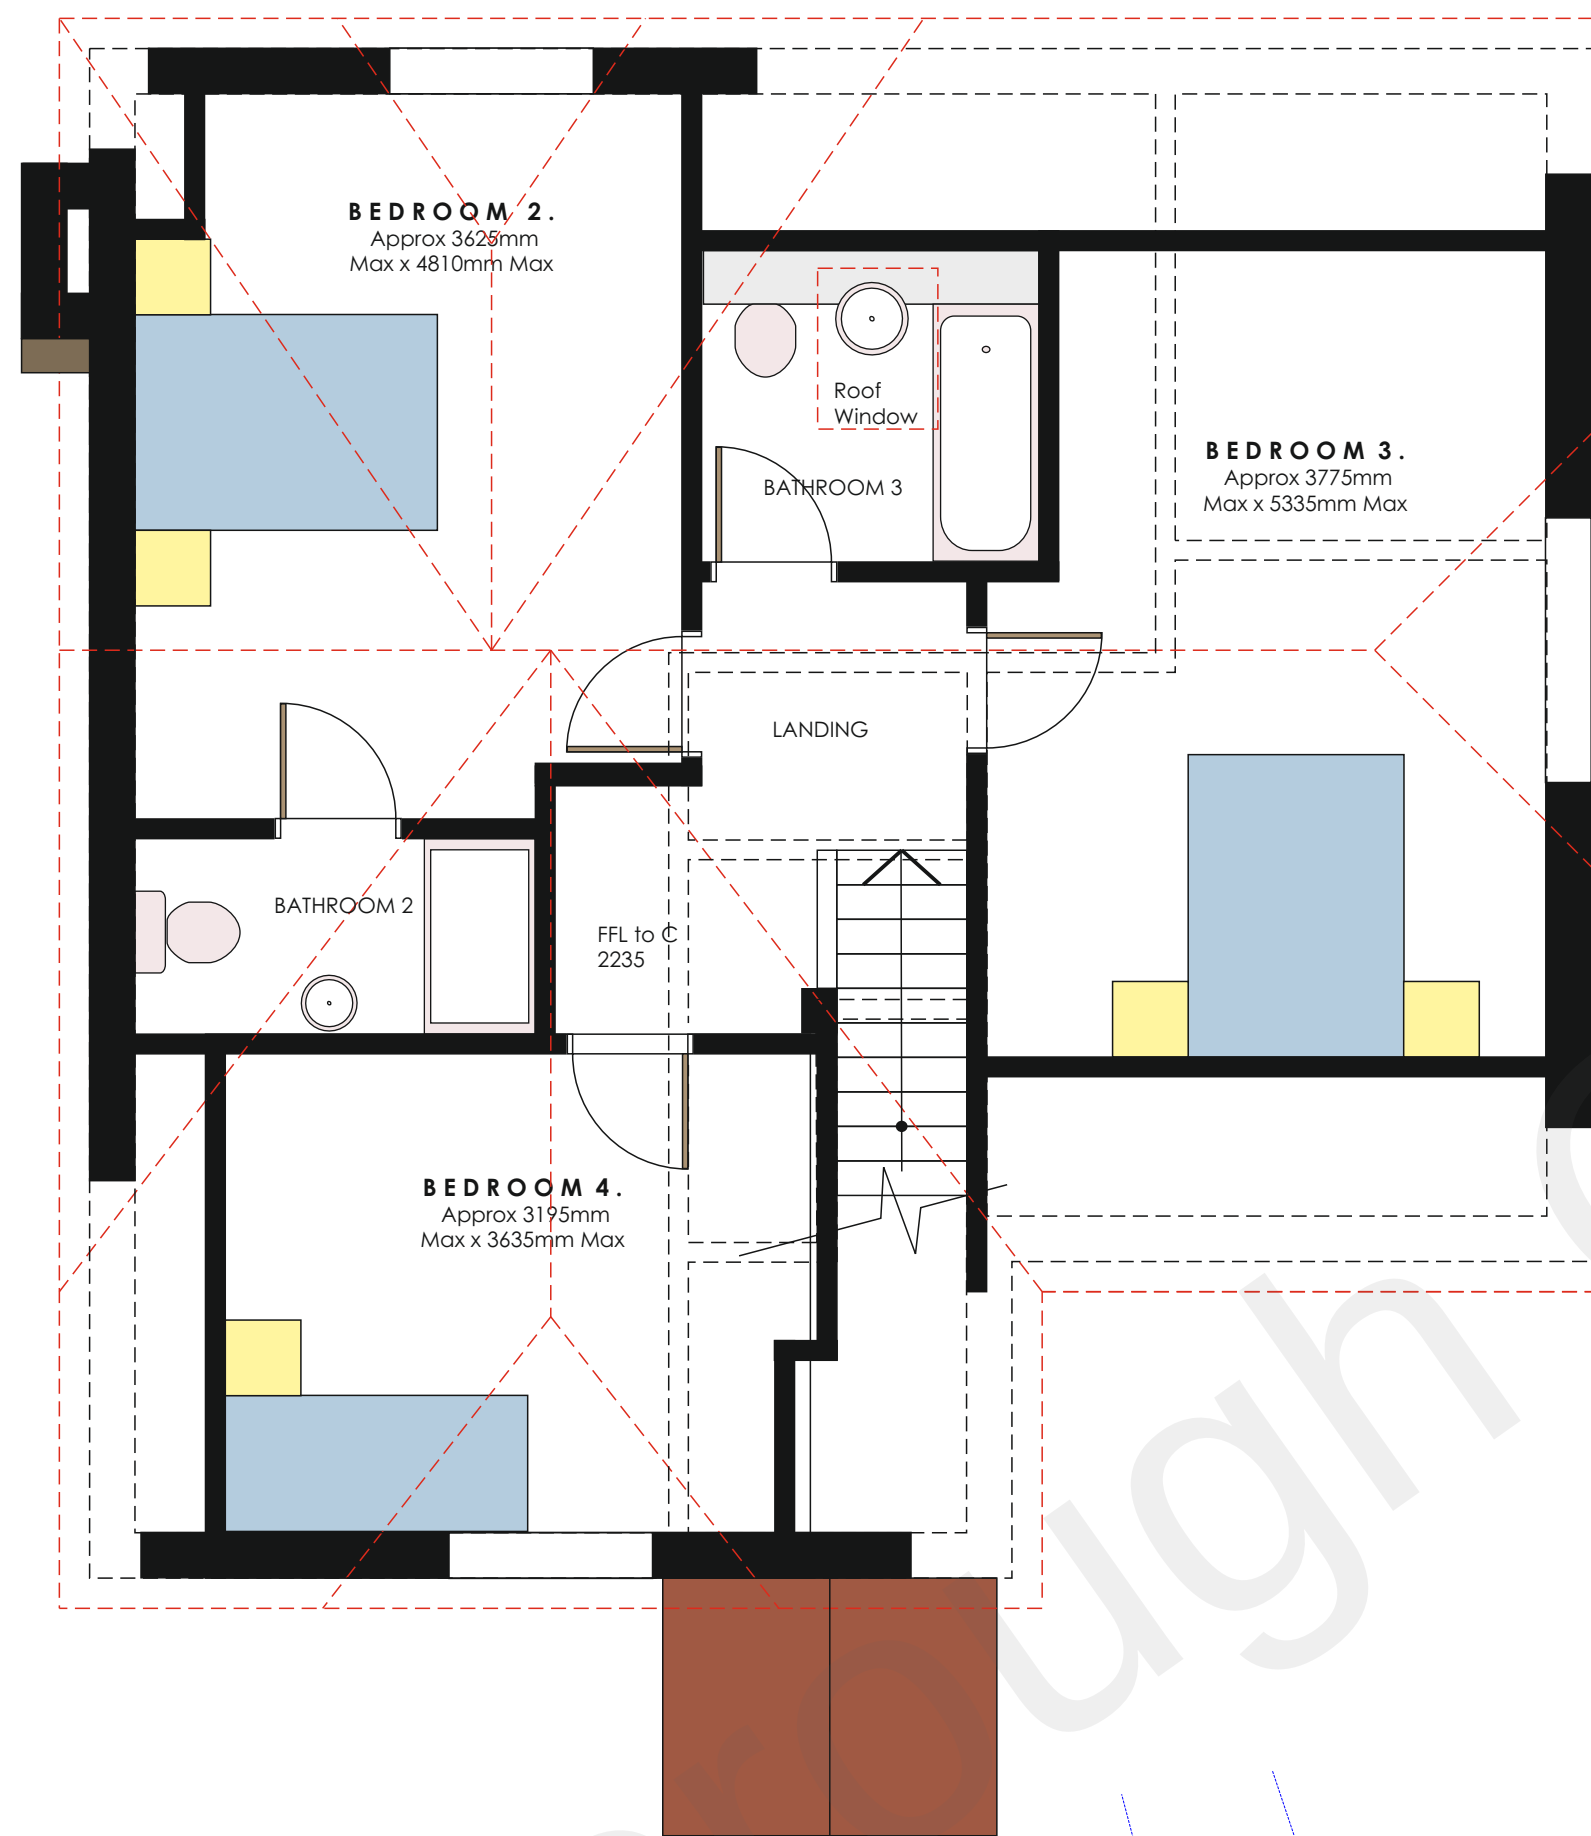

Existing First Floor Plan-1:50
Gross external floor area 62.23 sqm

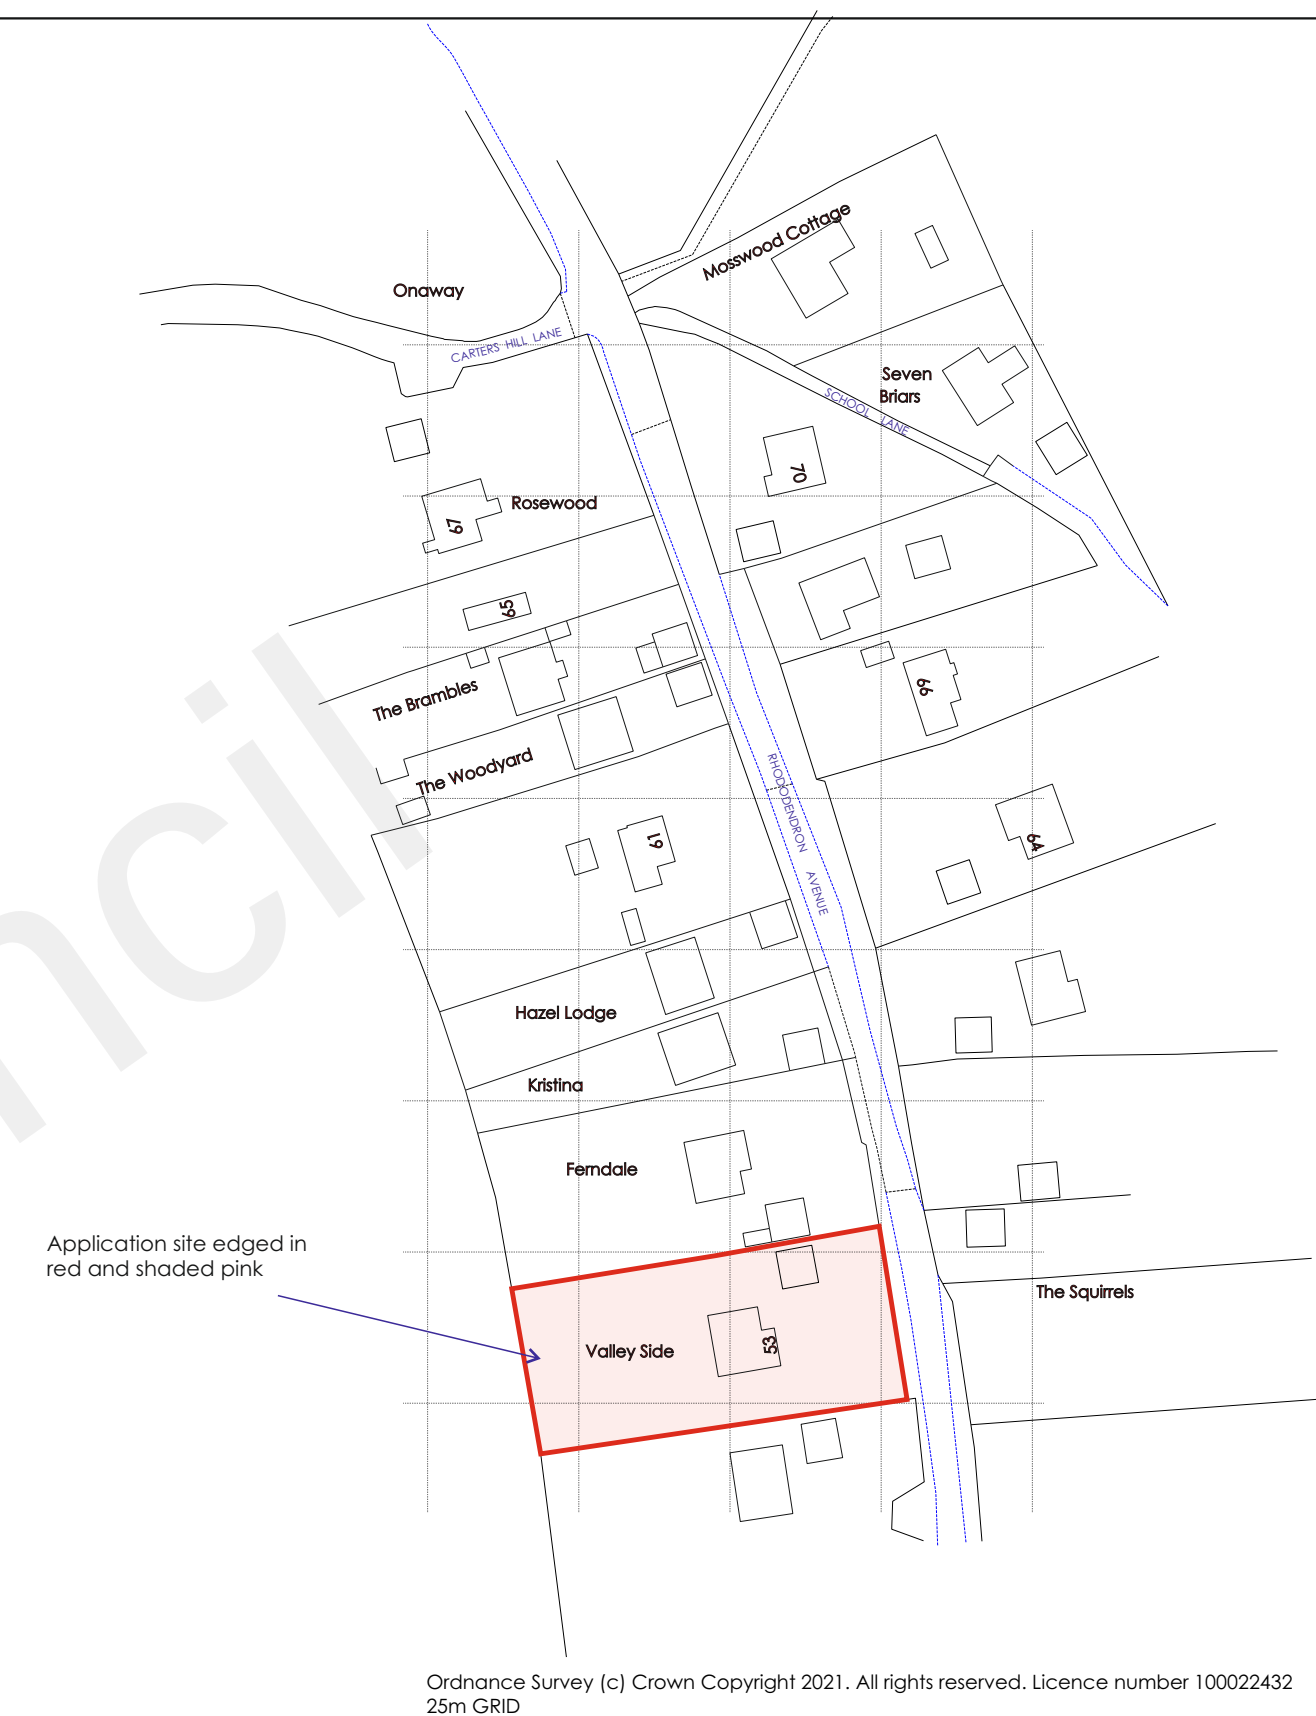

Location Plan-1:1250

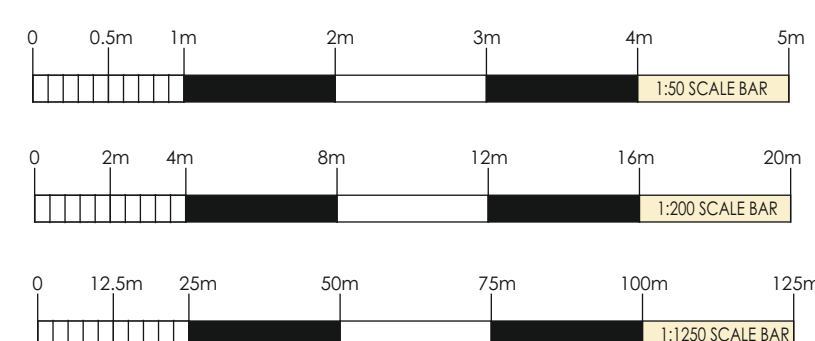

Existing Site Plan-1:200



REVISIONS	
SCALES	DATE
WAT 1:50	DEW 1:50
DATE	November 2021

EXISTING FLOOR AND SITE PLANS WITH LOCATION PLAN

PROJECT

Proposed Alterations and Side Extension
Valley Side 53 Rhododendron Avenue
Meopham Kent DA13 0TU
for: Mr and Mrs I Webster

WARD + ASSOCIATES

THE HOO WROTHAM ROAD
MEOPHAM GRAVESEND KENT DA13 0HP

T: 01474 814196 M: 07771 863940
E: admin@wardassociates.co.uk W: www.wardassociates.co.uk
Skype User Name: ragerwardassociates

CIAT
CHARTERED PRACTICE

3621.WD.02