




Existing Front Elevation - 1:50 EAST



Existing Side Elevation - 1:50 NORTH

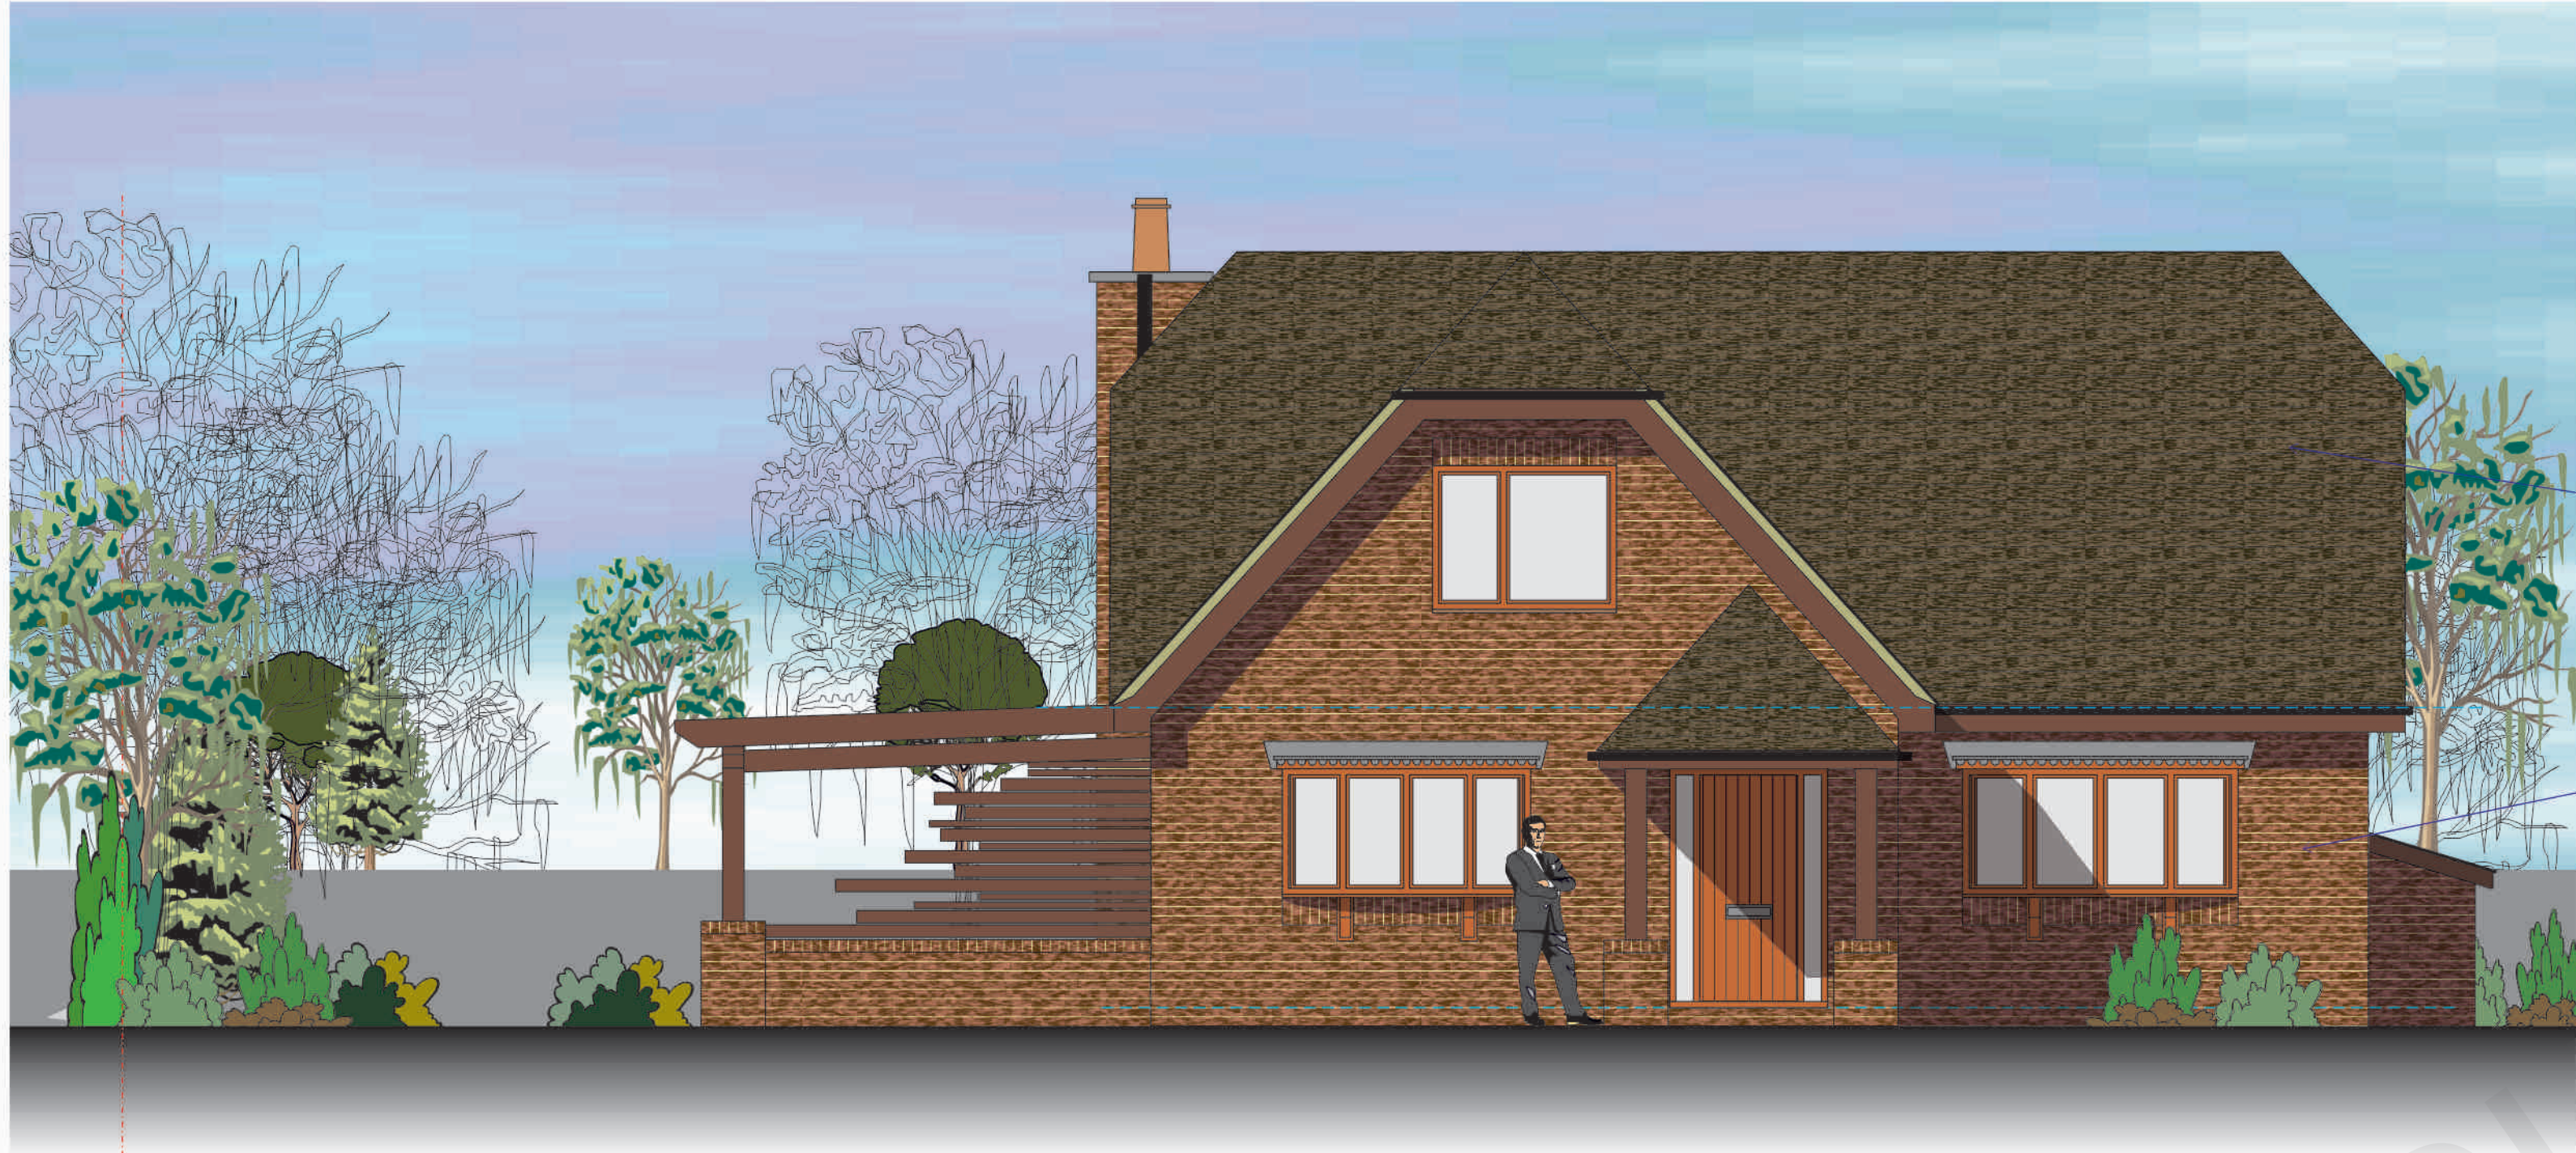

REVISIONS	DATE	DESCRIPTION
1	1:50	RFW
2	December 2021	

Existing Elevations Front East and Side North

WARD + ASSOCIATES
THE HOO WROTHAM ROAD
MEOPHAM GRAVESEND KENT DA13 0HP

T: 01474 814196 M: 07771 843940
E: admin@wardassociates.co.uk W: www.wardassociates.co.uk
Skype User Name: rogerwardassociates

3621.WD.03