




Existing Rear Elevation-1:50 WEST



Existing Side Elevation-1:50 SOUTH

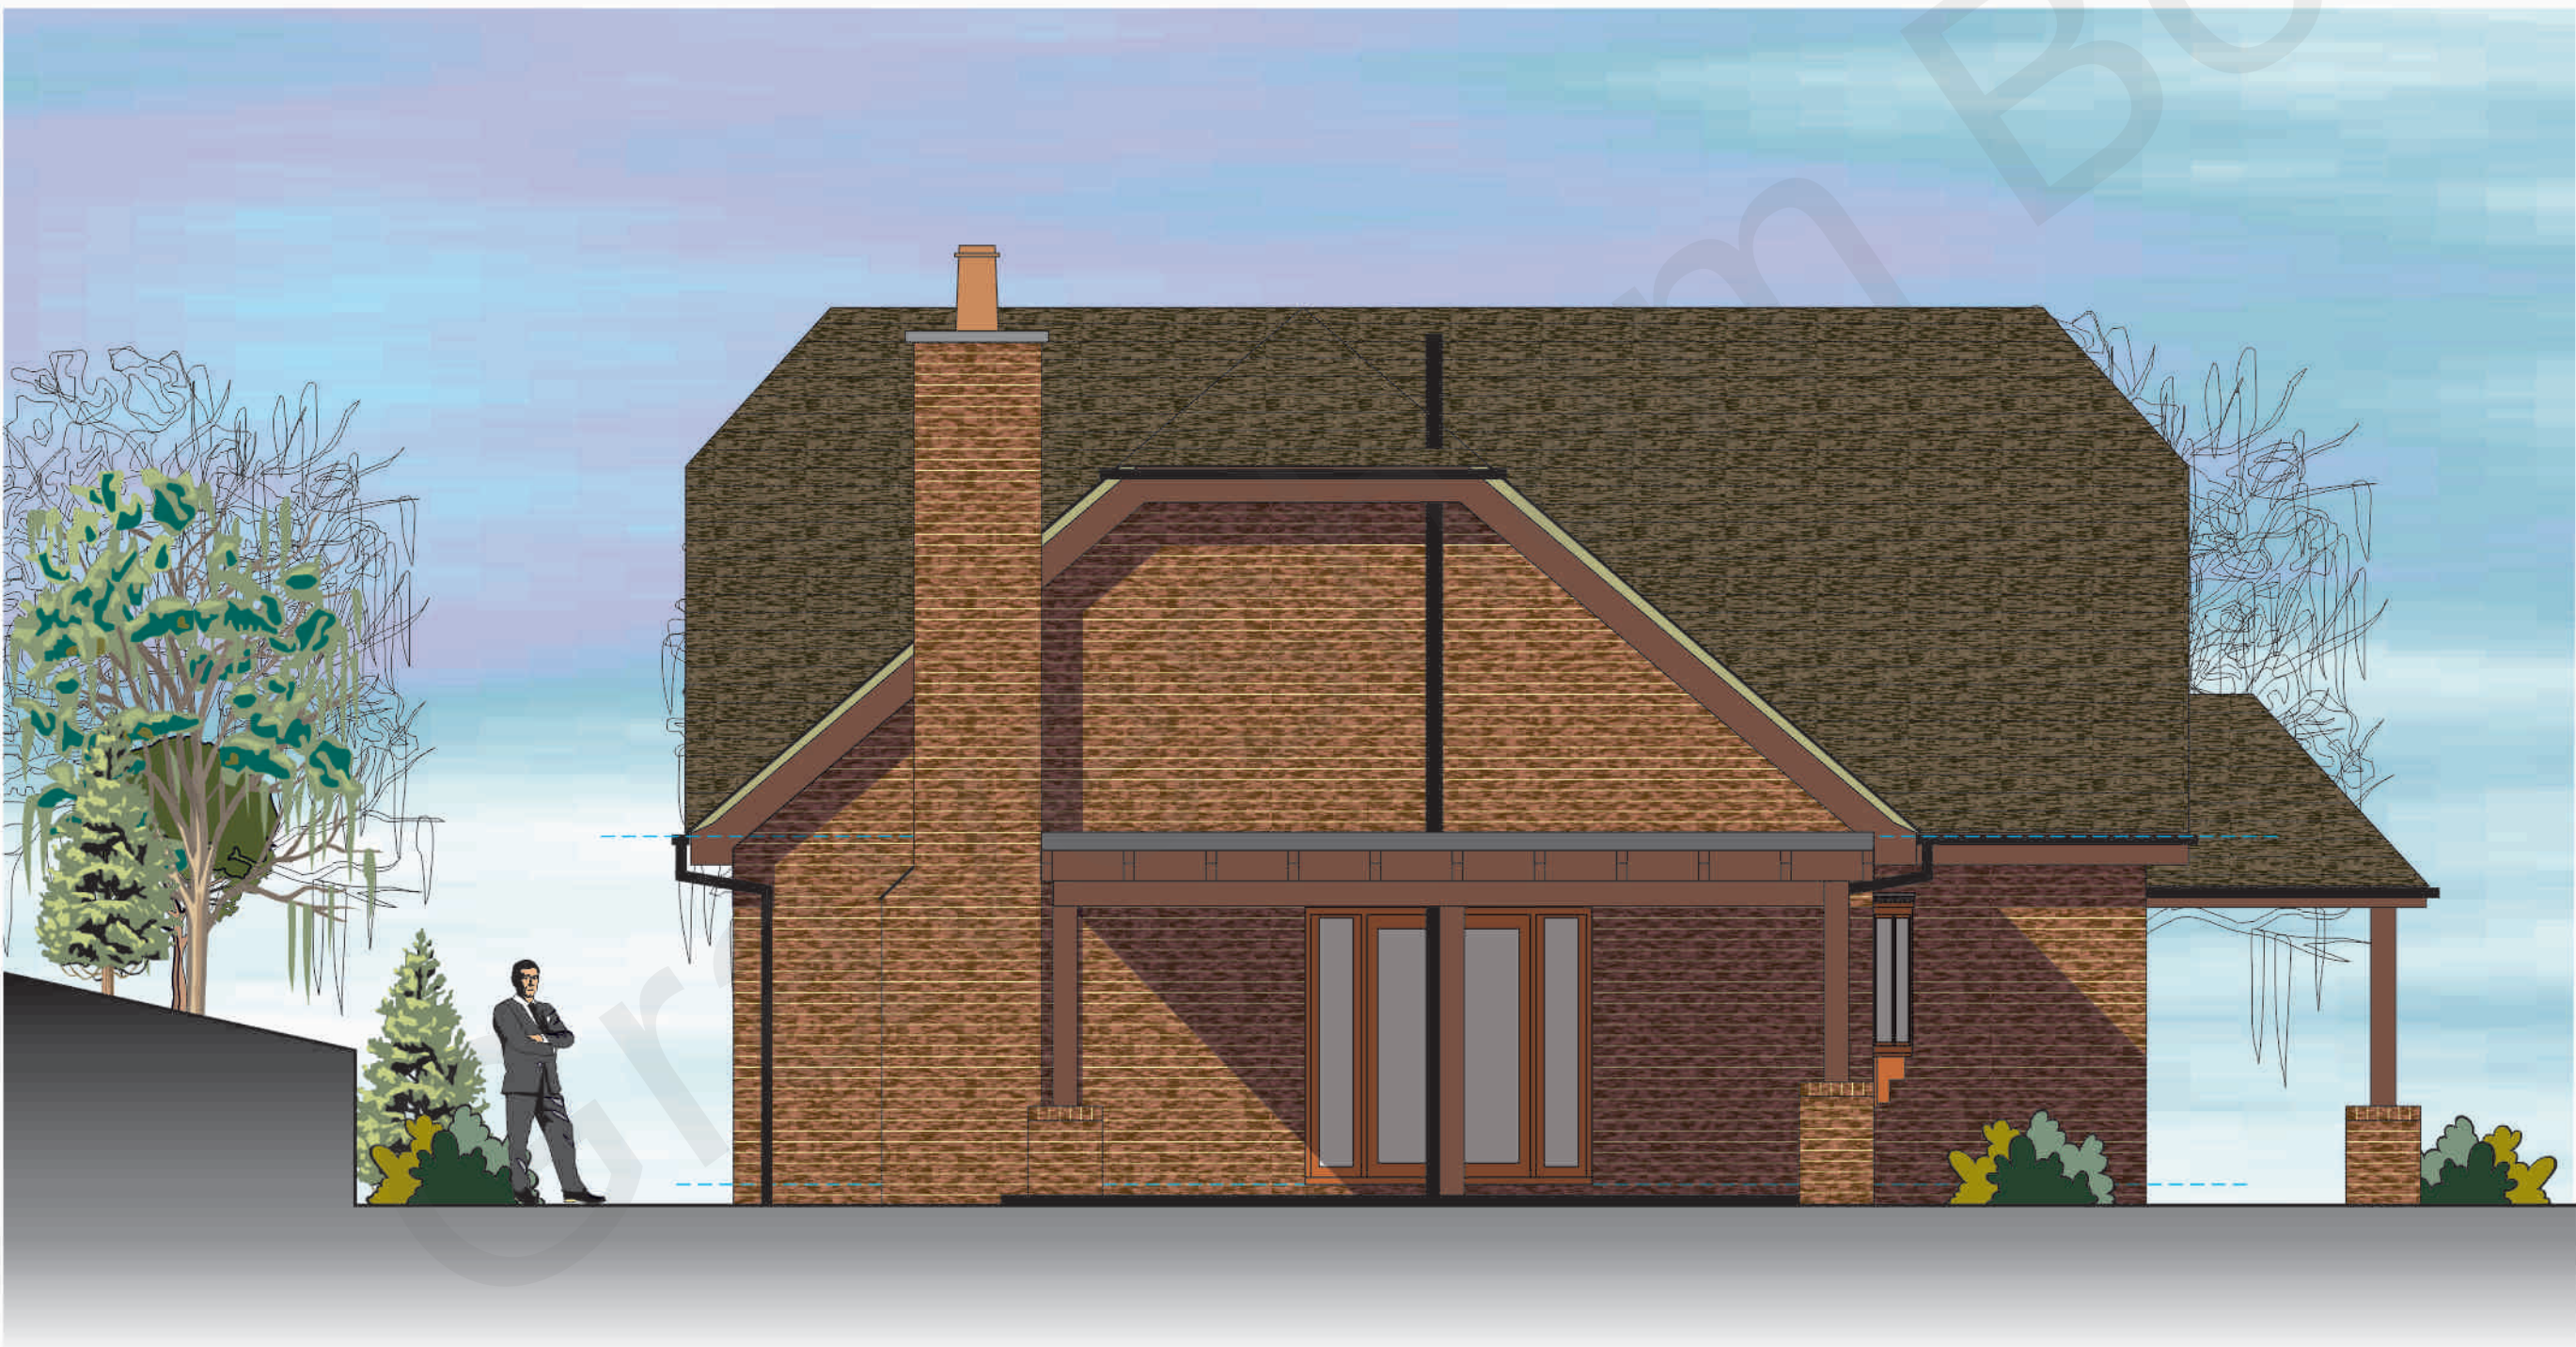

REVISIONS		DATE	BY		
1	1:50	RFW			
DATE		December 2021			
DESCRIPTION		Existing Elevations Rear West and side South			
PROJECT					
Proposed Alterations and Side Extension Valley Side 53 Rhododendron Avenue Meopham Kent DA13 0JU for: Mr and Mrs I Webster					
WARD + ASSOCIATES					
THE HOO WROTHAM ROAD MEOPHAM GRAVESEND KENT DA13 0HP					
T: 01474 814196 M: 07771 843940 E: admin@wardassociates.co.uk W: www.wardassociates.co.uk Skype User Name: rogerwardassociates					
3621.WD.04					