




Proposed Rear Elevation-1:50 WEST



Proposed Side Elevation-1:50 SOUTH

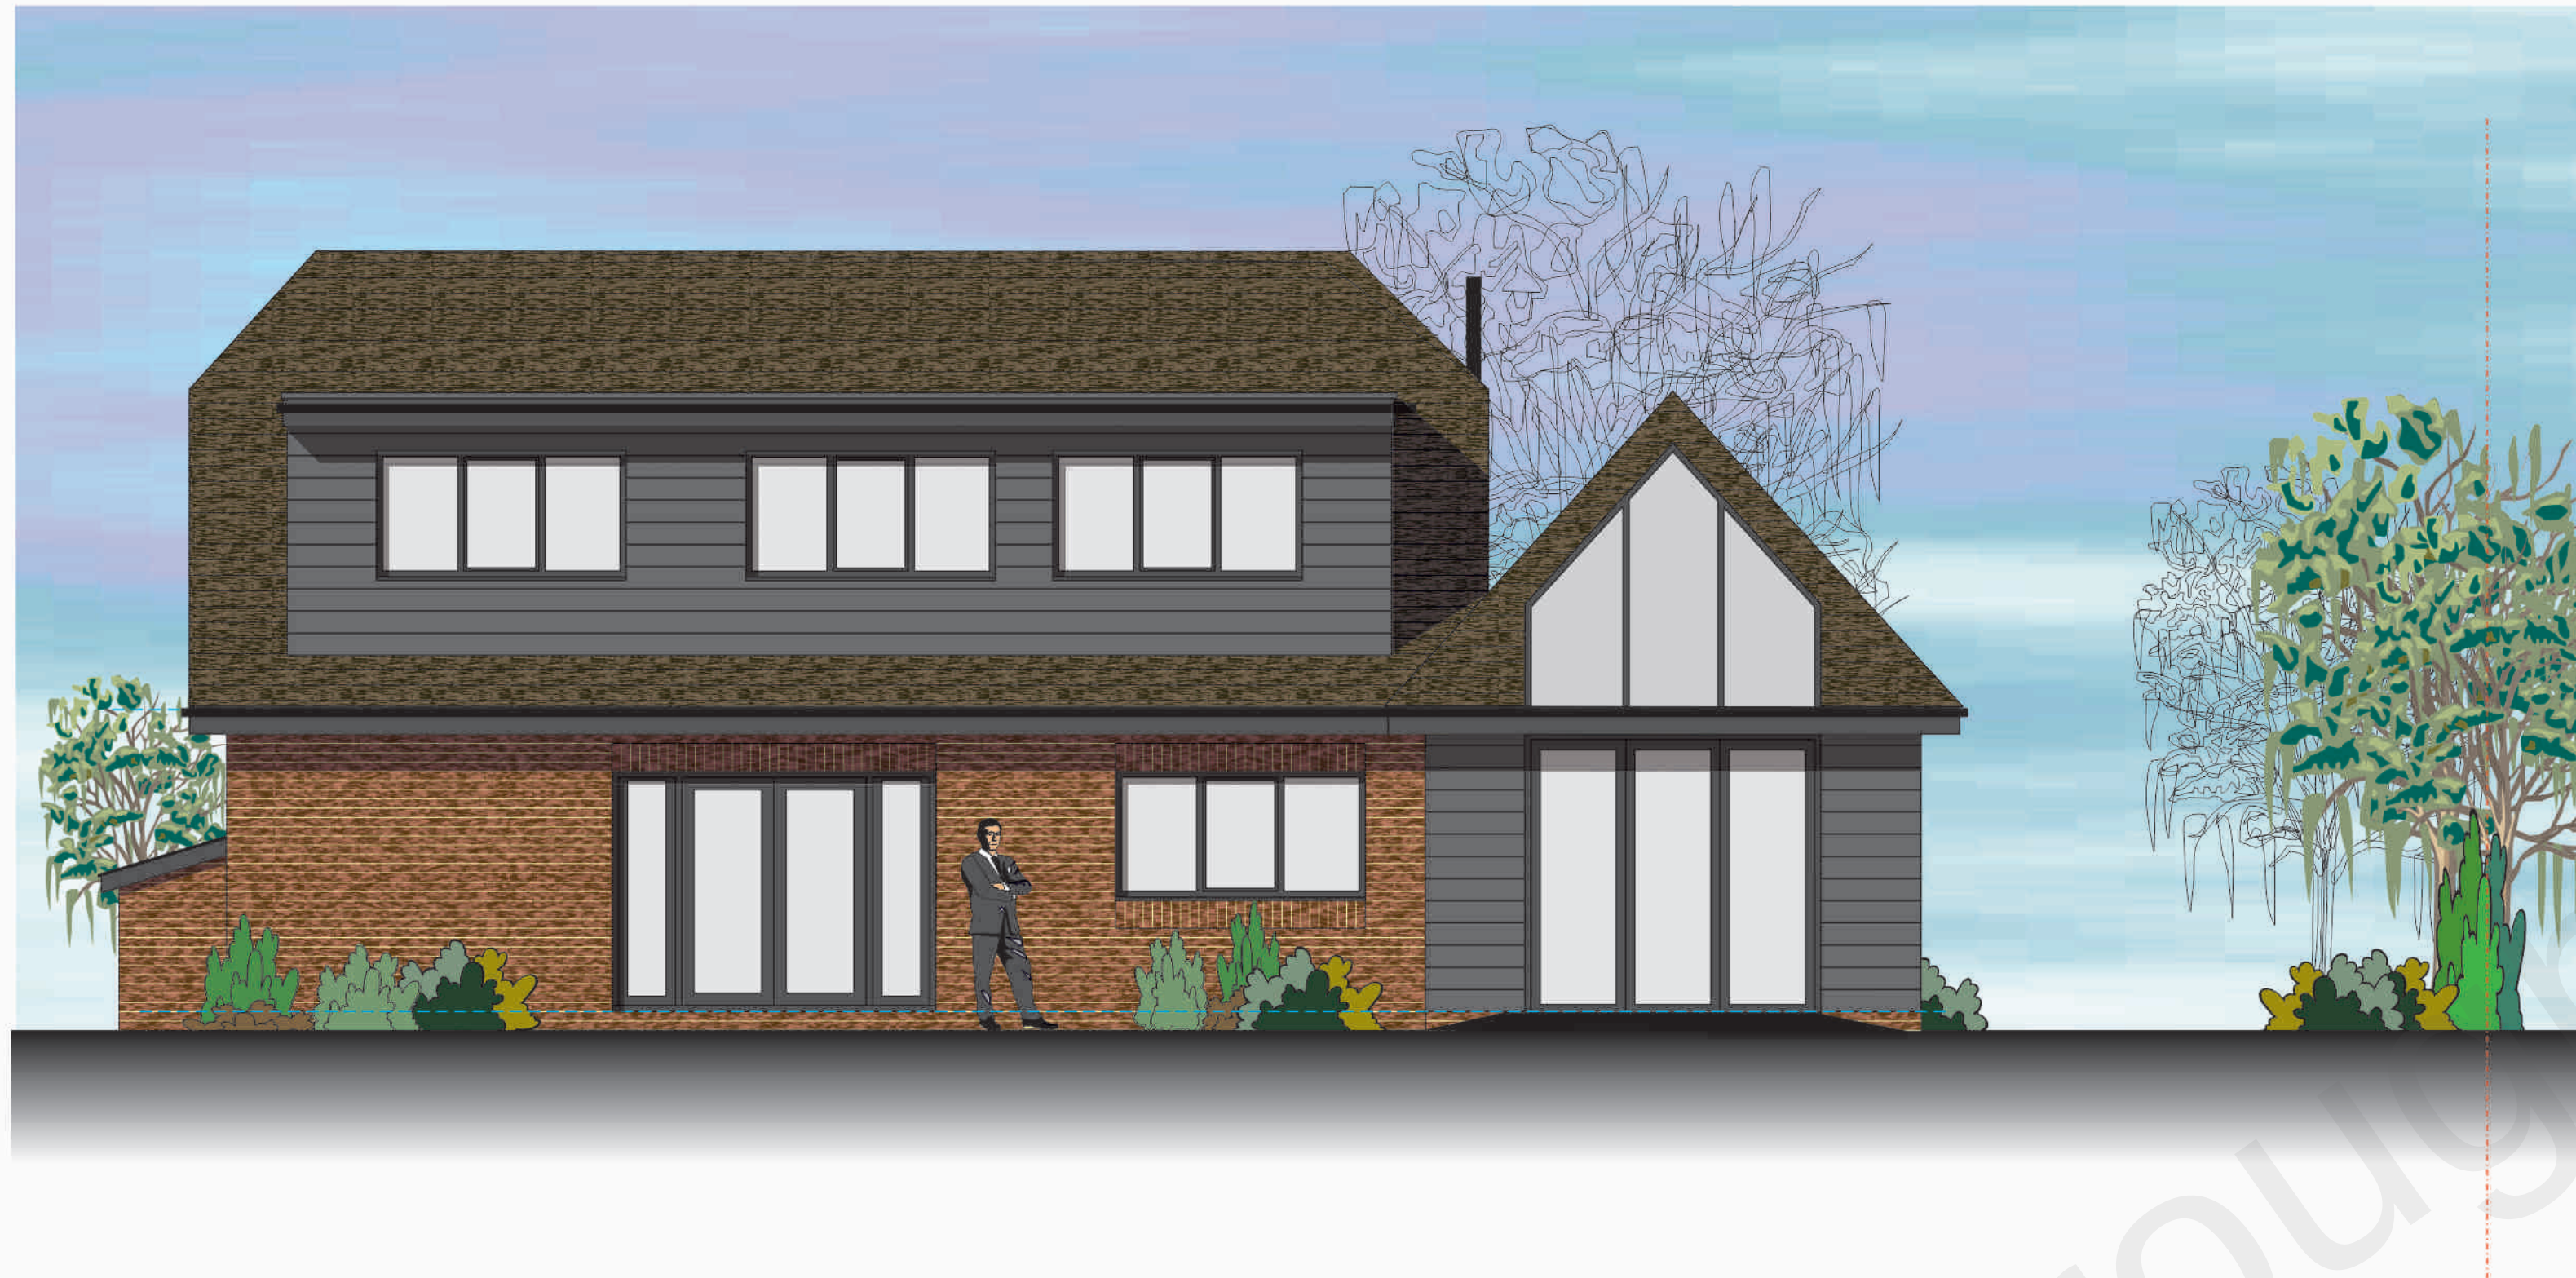

C. Revised extension details
B. Revised extension details
A. Revised extension details

RFW
RFW
RFW

SCALE	1:50	DRAWN	RFW
DATE	January 2022		

Proposed Elevations Rear West and Side South

Project:
Proposed Alterations and Side Extension
Valley Side 53 Rhododendron Avenue
Meopham Kent DA13 0JU
for: Mr and Mrs I Webster

WARD + ASSOCIATES
THE HOO WROTHAM ROAD
MEOPHAM GRAVESEND KENT DA13 0HP
T: 01474 814196 M: 07771 843940
E: admin@wardassociates.co.uk W: www.wardassociates.co.uk
Skype User Name: rogerwardassociates

3621.WD.06c

C