
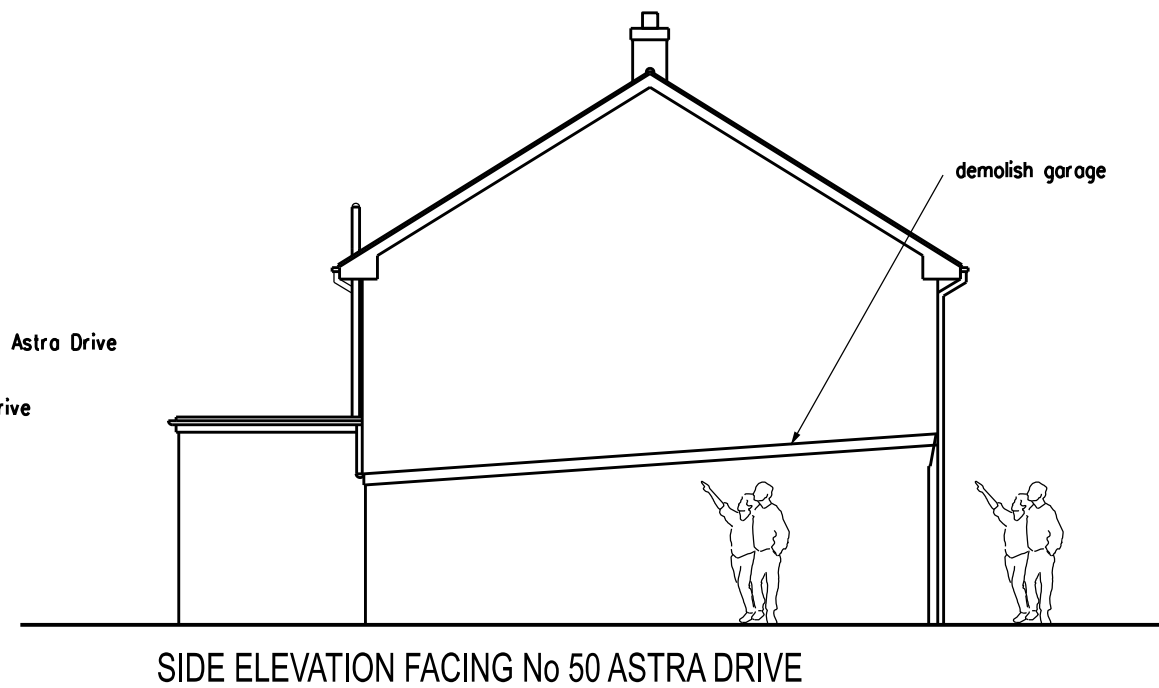
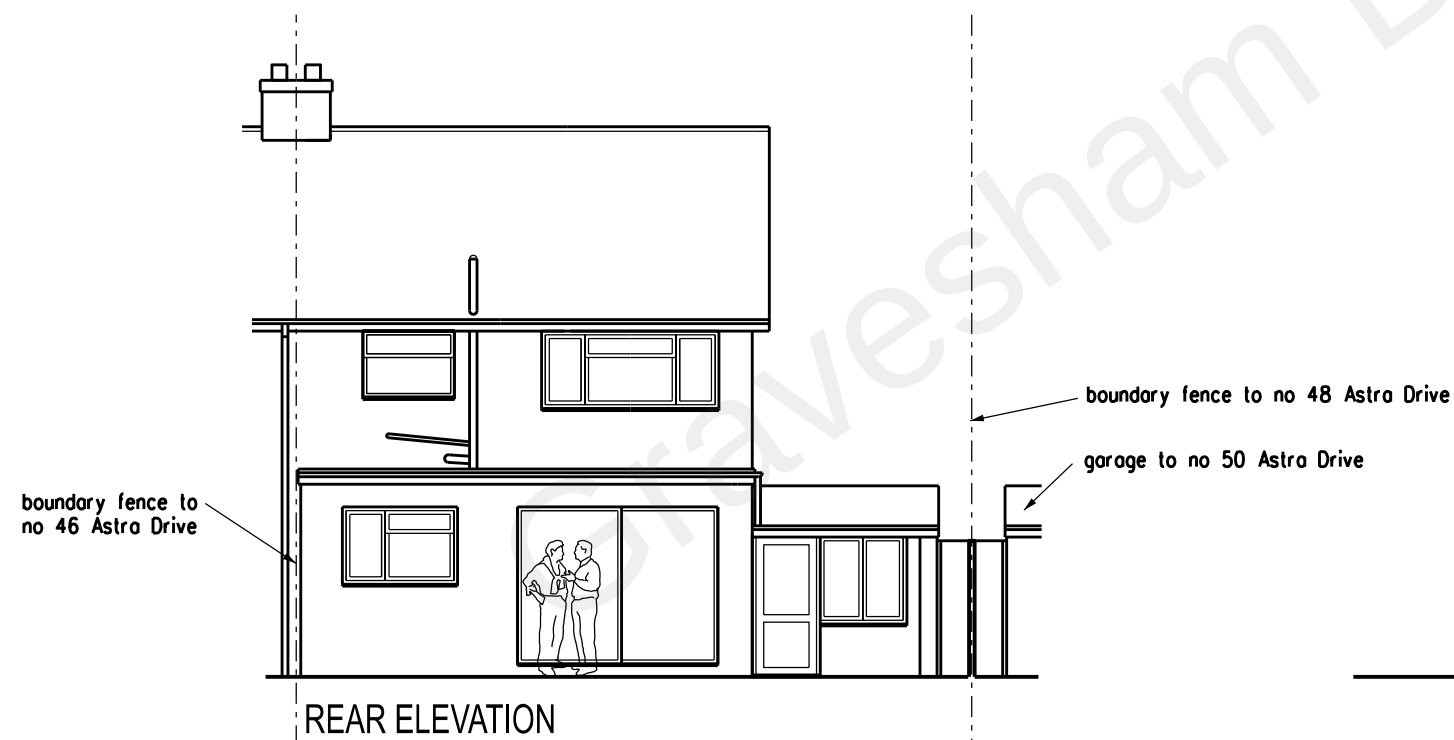


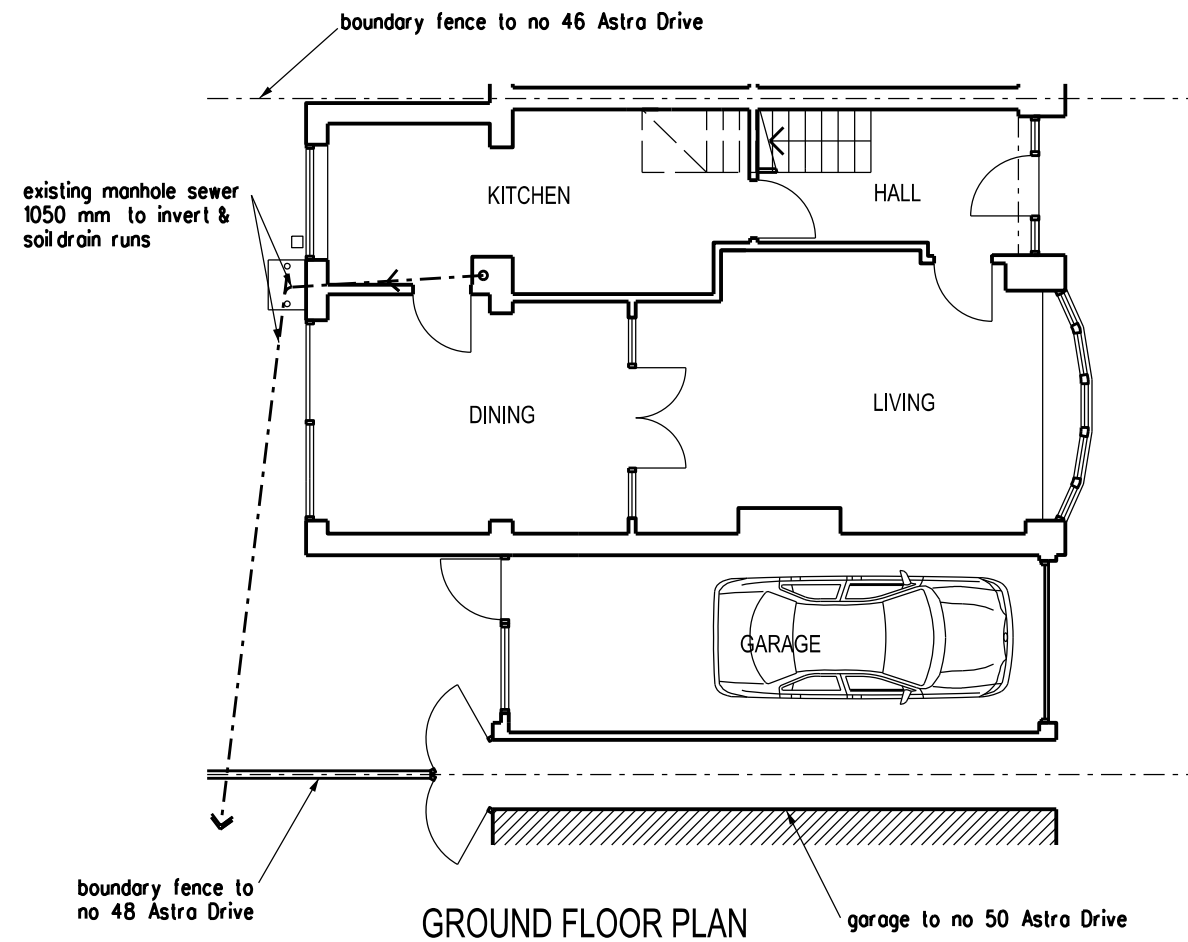

REVISION	DATE
ARCHITECT	
TAARCHITECTS	
11 JOYDENS WOOD ROAD BEXLEY	
KENT DA5 2HS Tel 07905 130591	
ta140256@googlemail.com	
JOB	
PROPOSED GROUND FLOOR	
SIDE EXTENSION	
AT 48 ASTRA DRIVE	
GRAVESEND DA12 4PY	
DRAWING	
EXISTING GROUND FLOOR	
PLAN AND ELEVATIONS	
SCALE	DATE
1:100 AT A3	JUNE 2021
DRAWING NO.	
RD/02	