


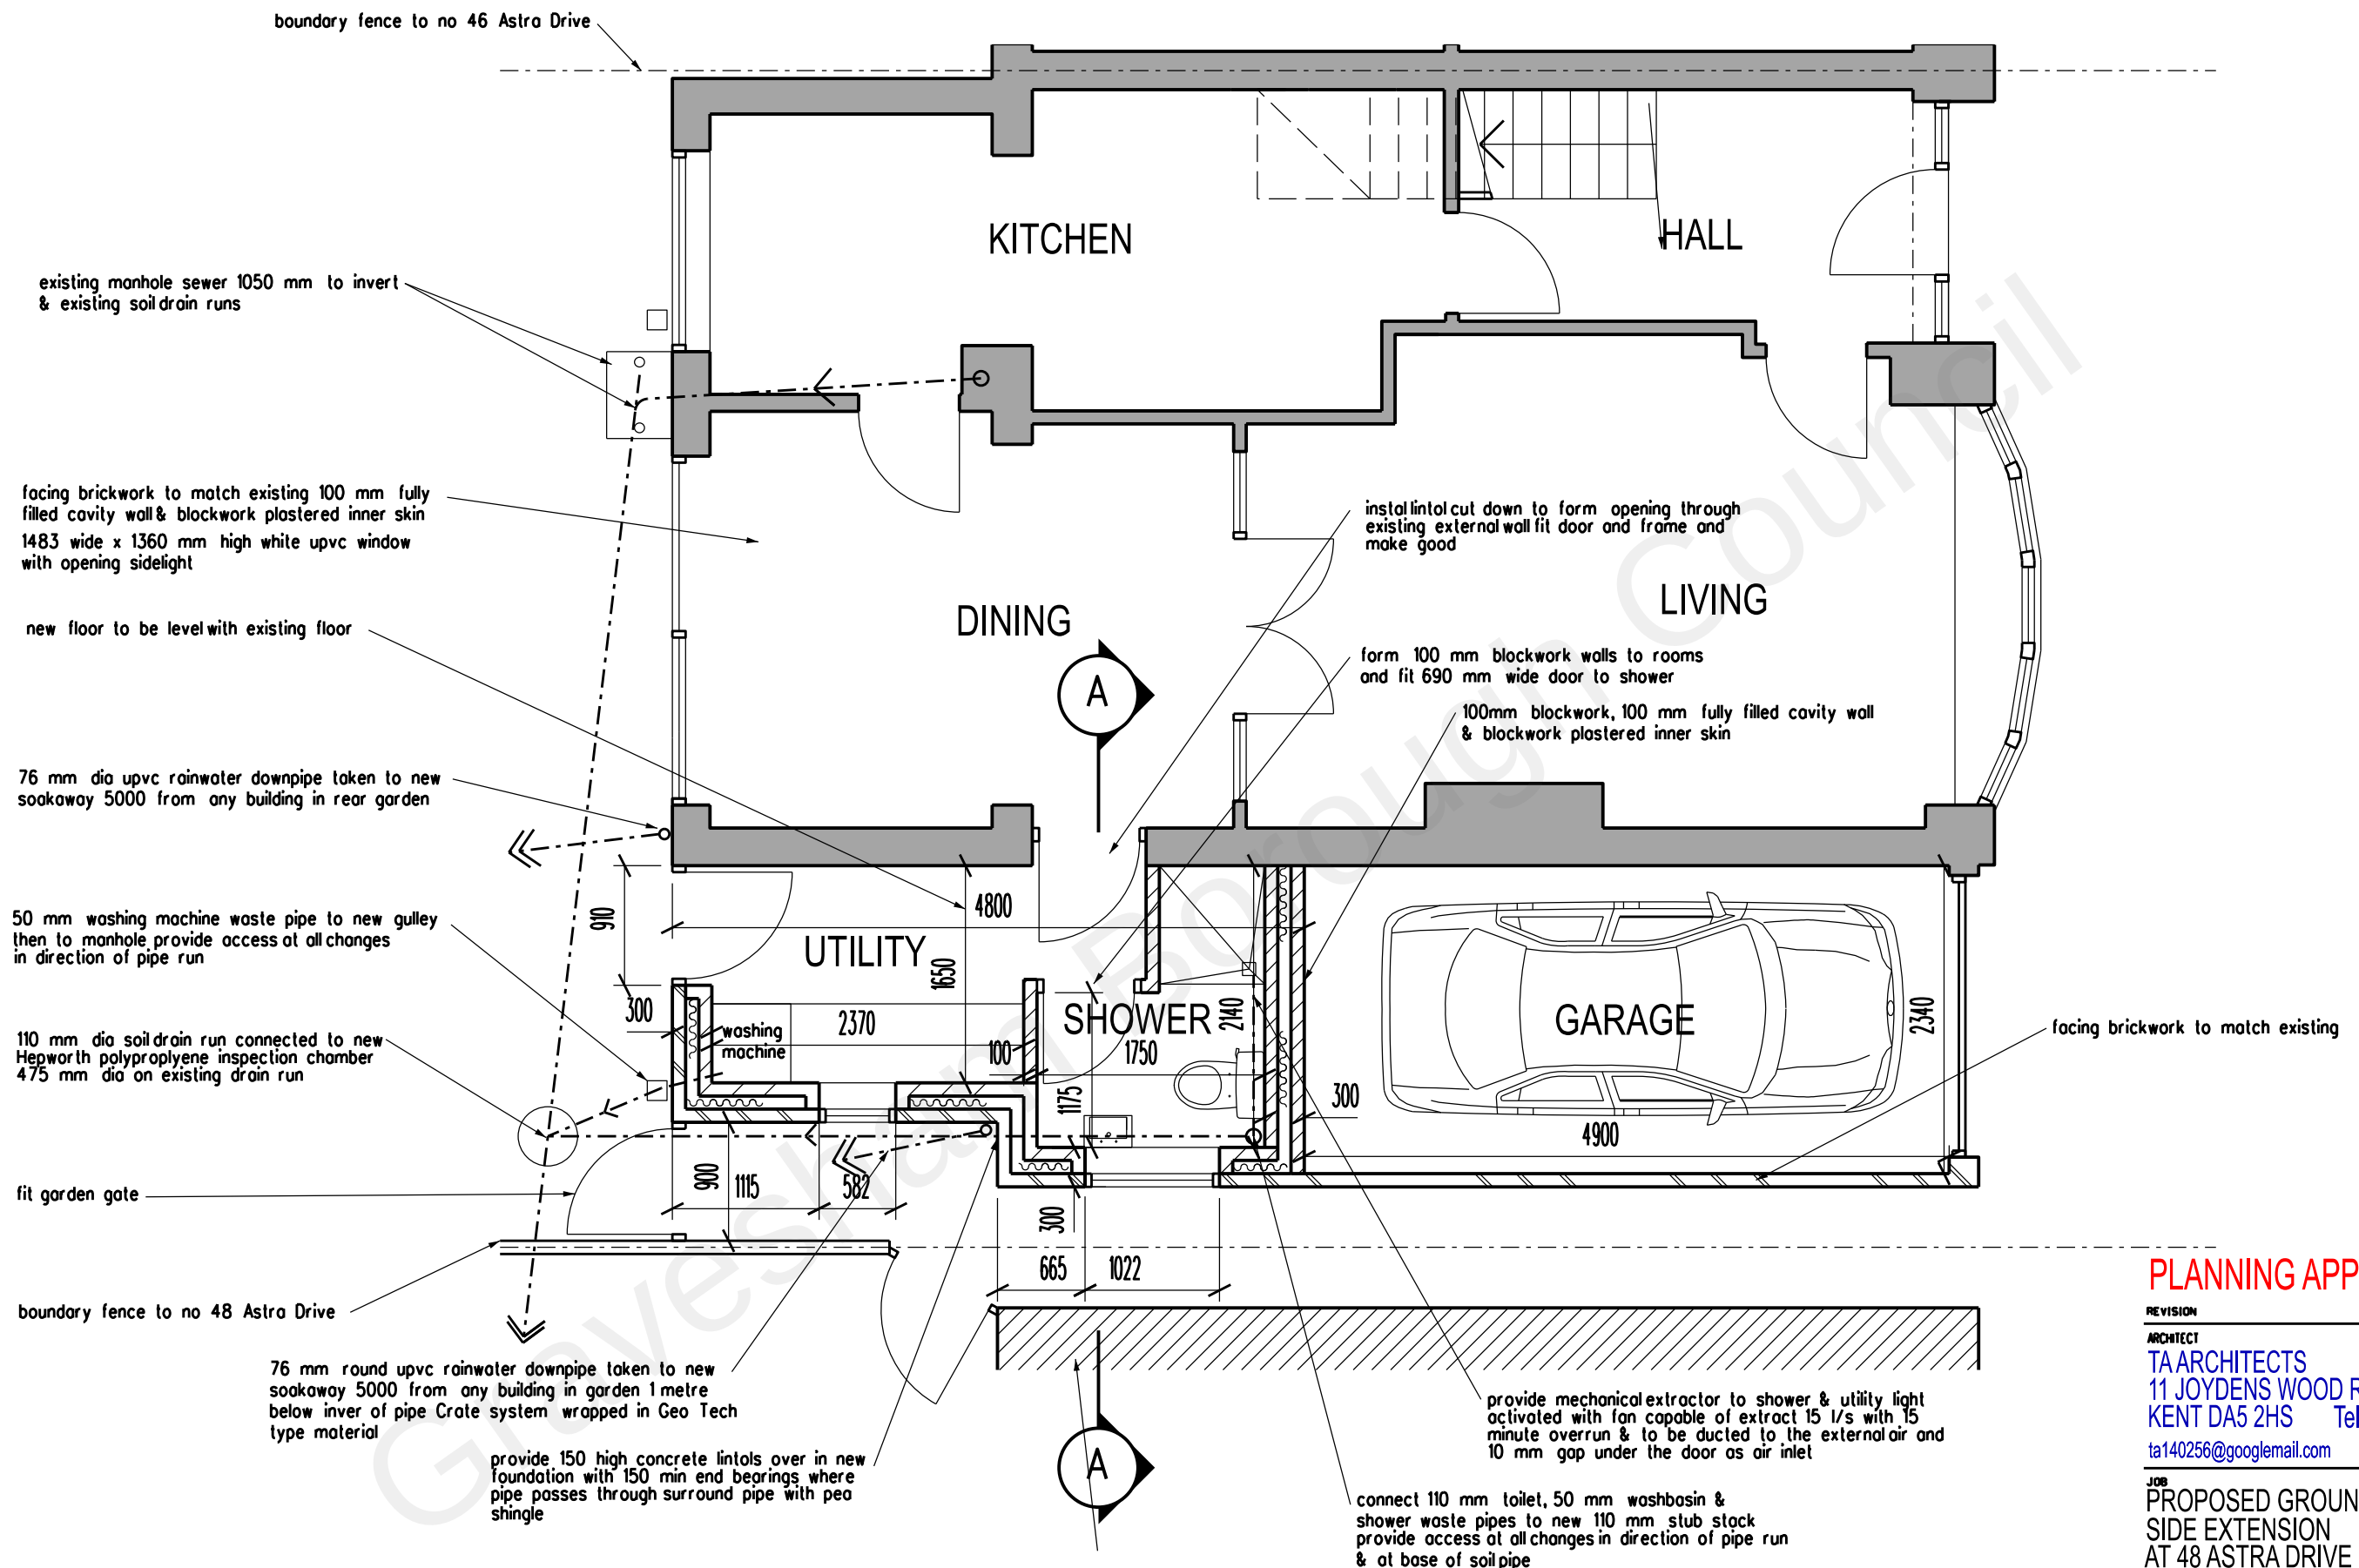

PLANNING APPLICATION

REVISION DATE

ARCHITECT
TA ARCHITECTS
 11 JOYDENS WOOD ROAD BEXLEY
 KENT DA5 2HS Tel 07905 130591
ta140256@googlegmail.com

JOB
**PROPOSED GROUND FLOOR
 SIDE EXTENSION
 AT 48 ASTRA DRIVE
 GRAVESEND DA12 4PY**

DRAWING
**PROPOSED GROUND FLOOR
 PLAN**

SCALE
 1:50 AT A3 DATE
 JUNE 2021

DRAWING NO.
 BD/03

