

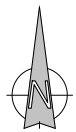



DO NOT SCALE FROM THIS DRAWING
ALL DIMENSIONS TO BE VERIFIED BY THE CONTRACTOR ON SITE

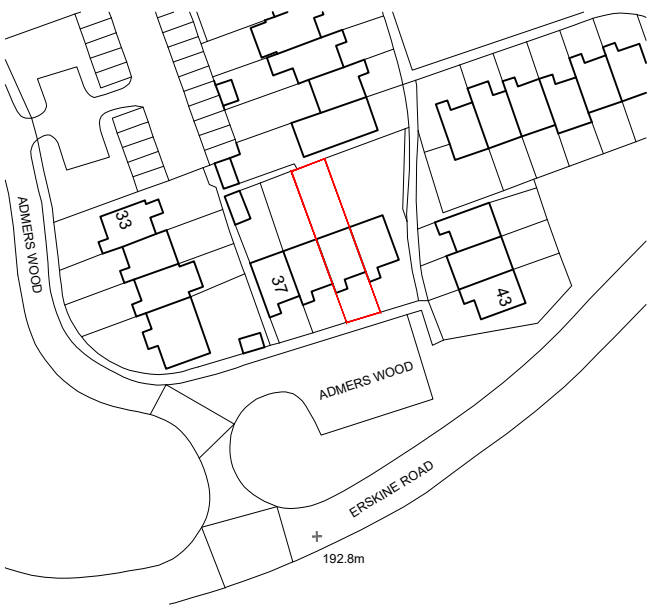

Site Block Plan 1:500

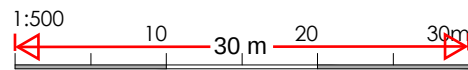

Site Location Plan 1:1250

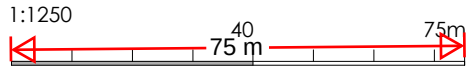

client details
Becky and Charlie

project details
39 Admers Wood, Vigo, DA13 0SP

drawing title
Existing plans and elevations

date Nov'24	scale as noted	drawn by NS
project no: 125	drawing no. 001	revision