




- External Materials Schedule
- Brickwork to match existing
 - Roof tile to match existing at front.
 - GRP/ Single ply membrane roof to rear.
 - uPVC double glazed windows/doors

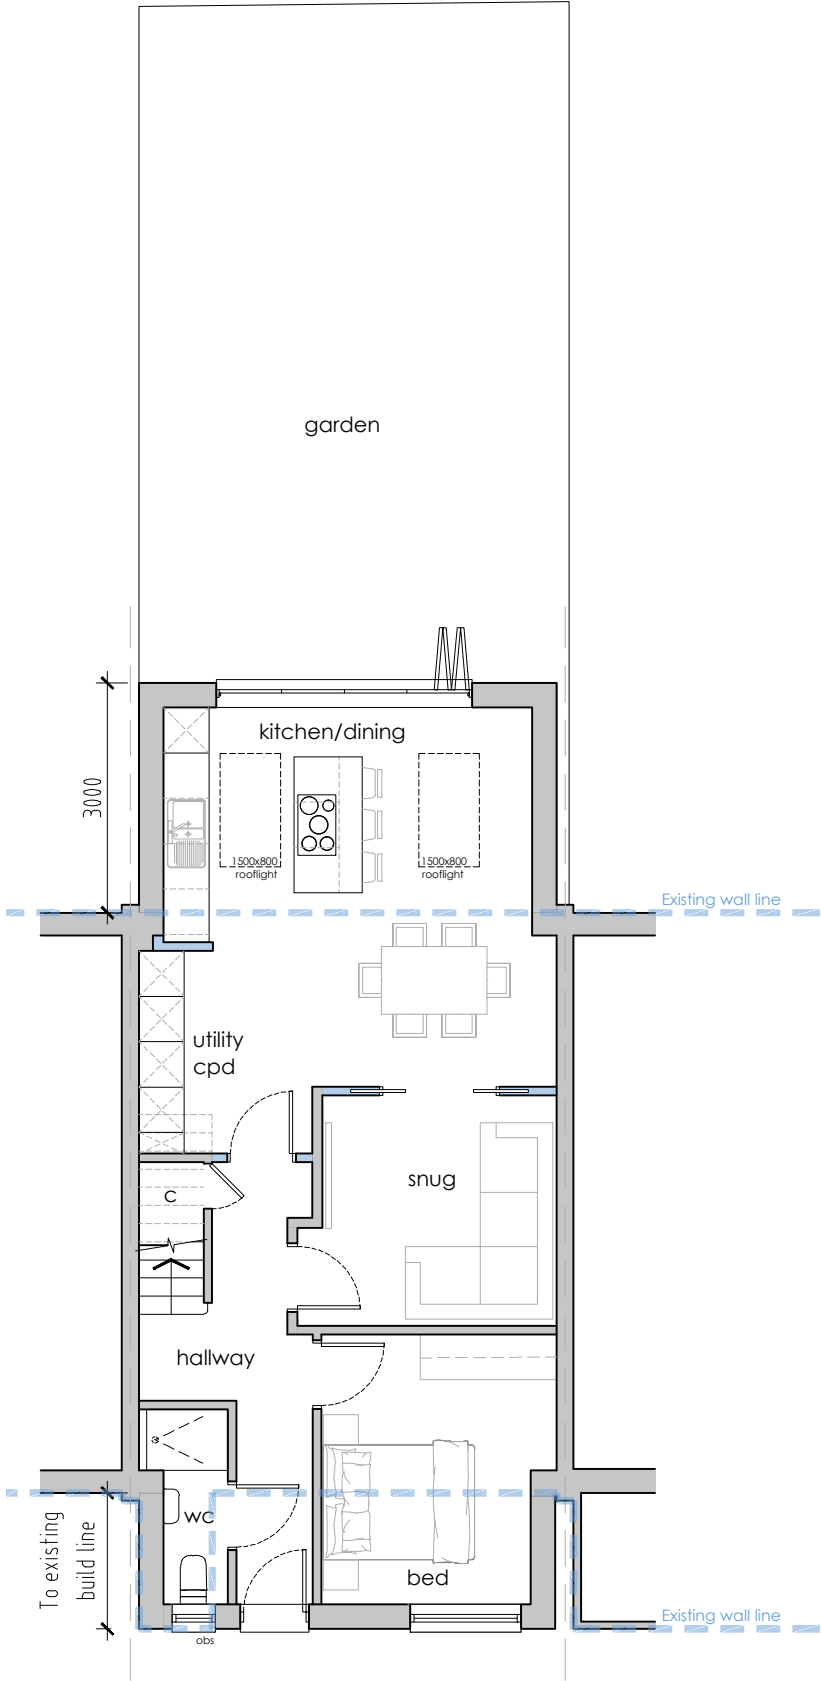

Ground floor

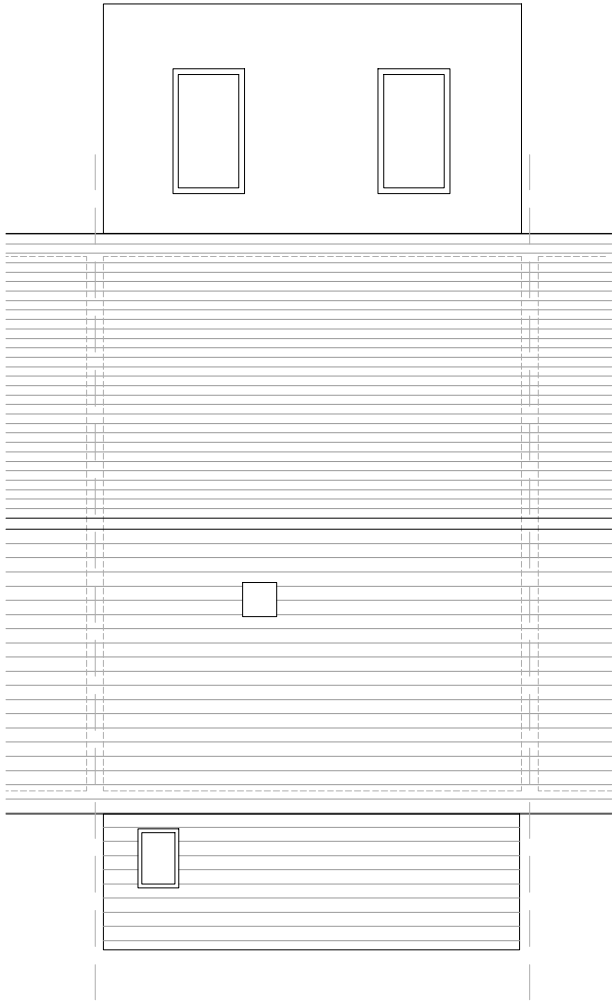

Roof

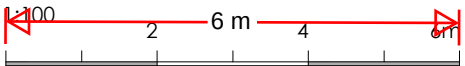

client details		
Becky and Charlie		
project details		
39 Admers Wood, Vigo, DA13 0SP		
drawing title		
Proposed plans and elevations		
date	scale	drawn by
Nov'24	1:100@A3	NS
project no.	drawing no.	revision
125	004	