


# 11 CHRISTCHURCH CRESCENT

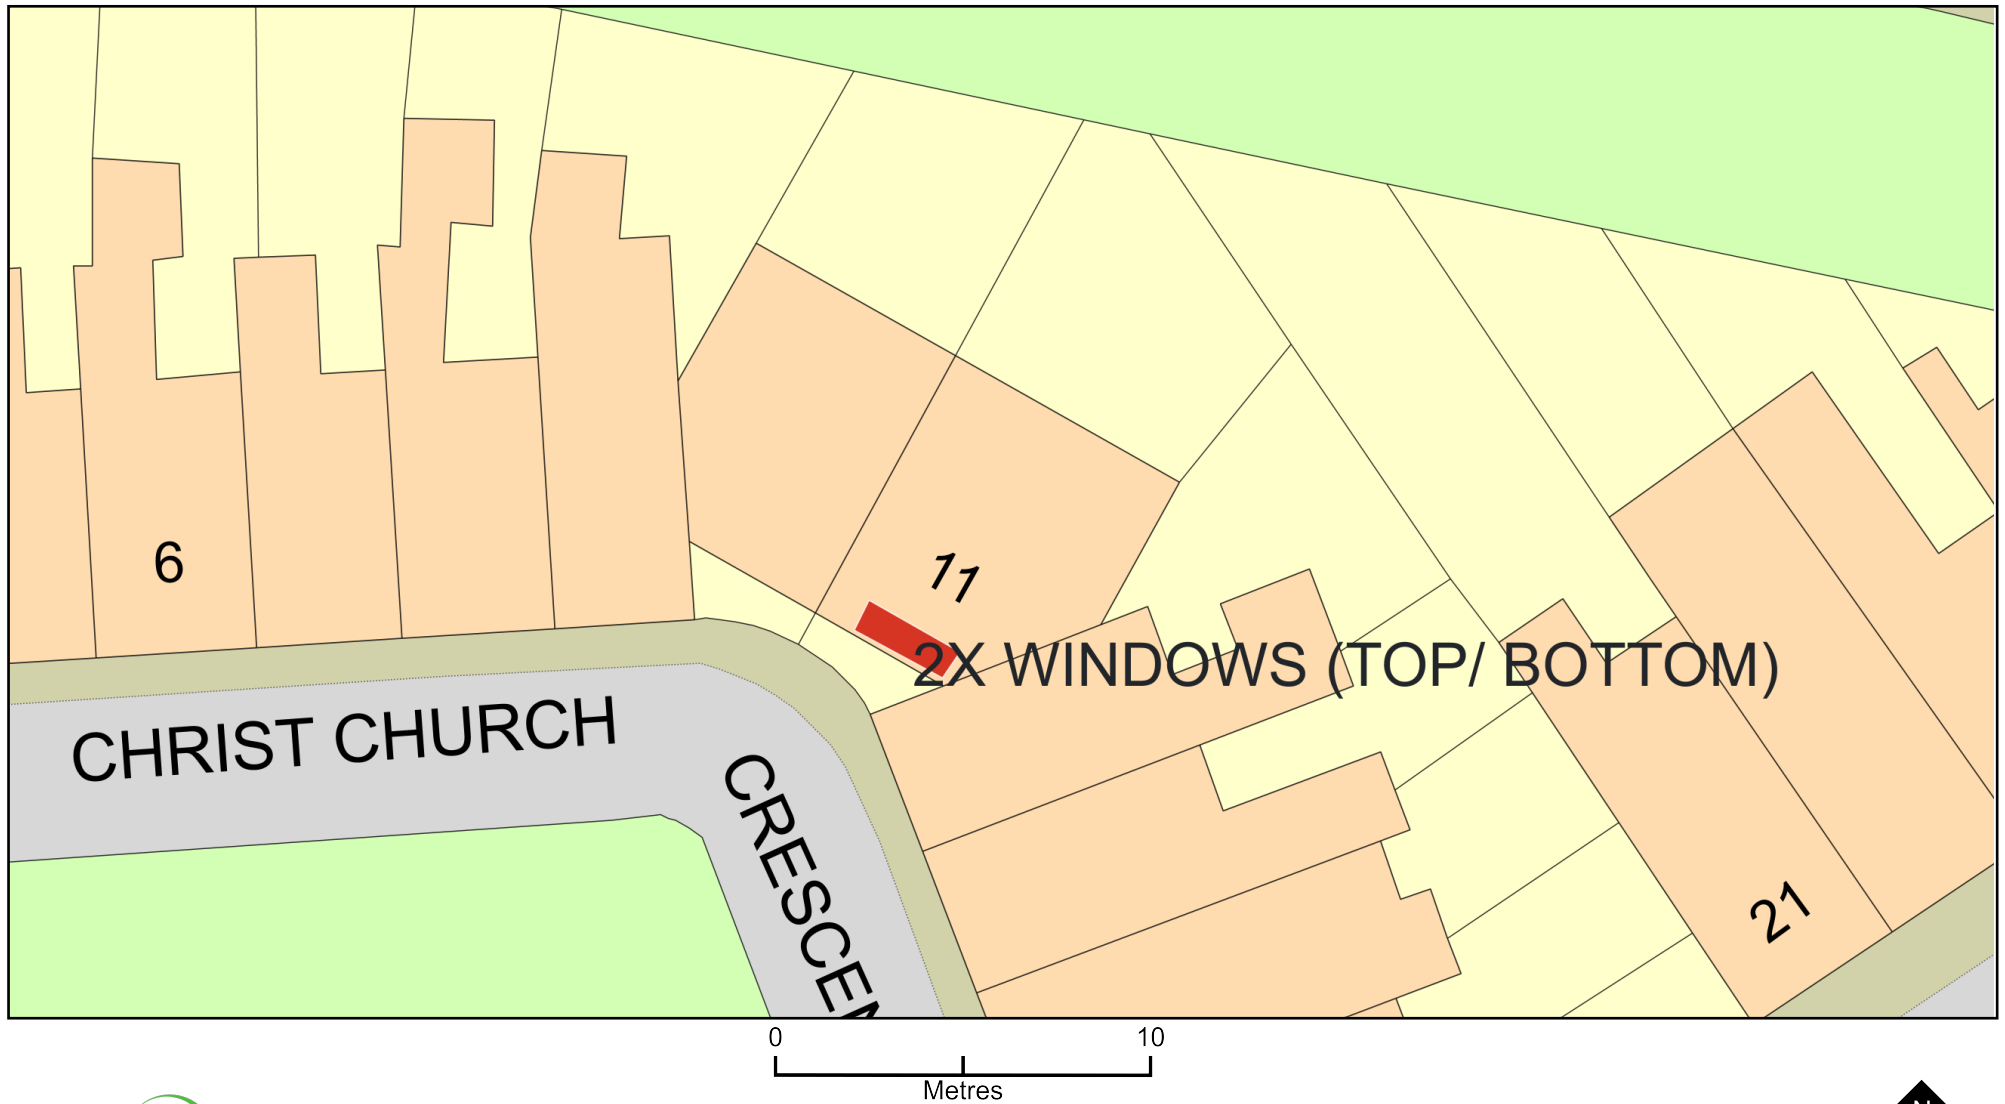

Plan Produced for: SAMANTHA JONES

Date Produced: 16 Aug 2021

Plan Reference Number: TQRQM21228201153876

Scale: 1:200 @ A4

© Crown copyright and database rights 2021 OS 100042766