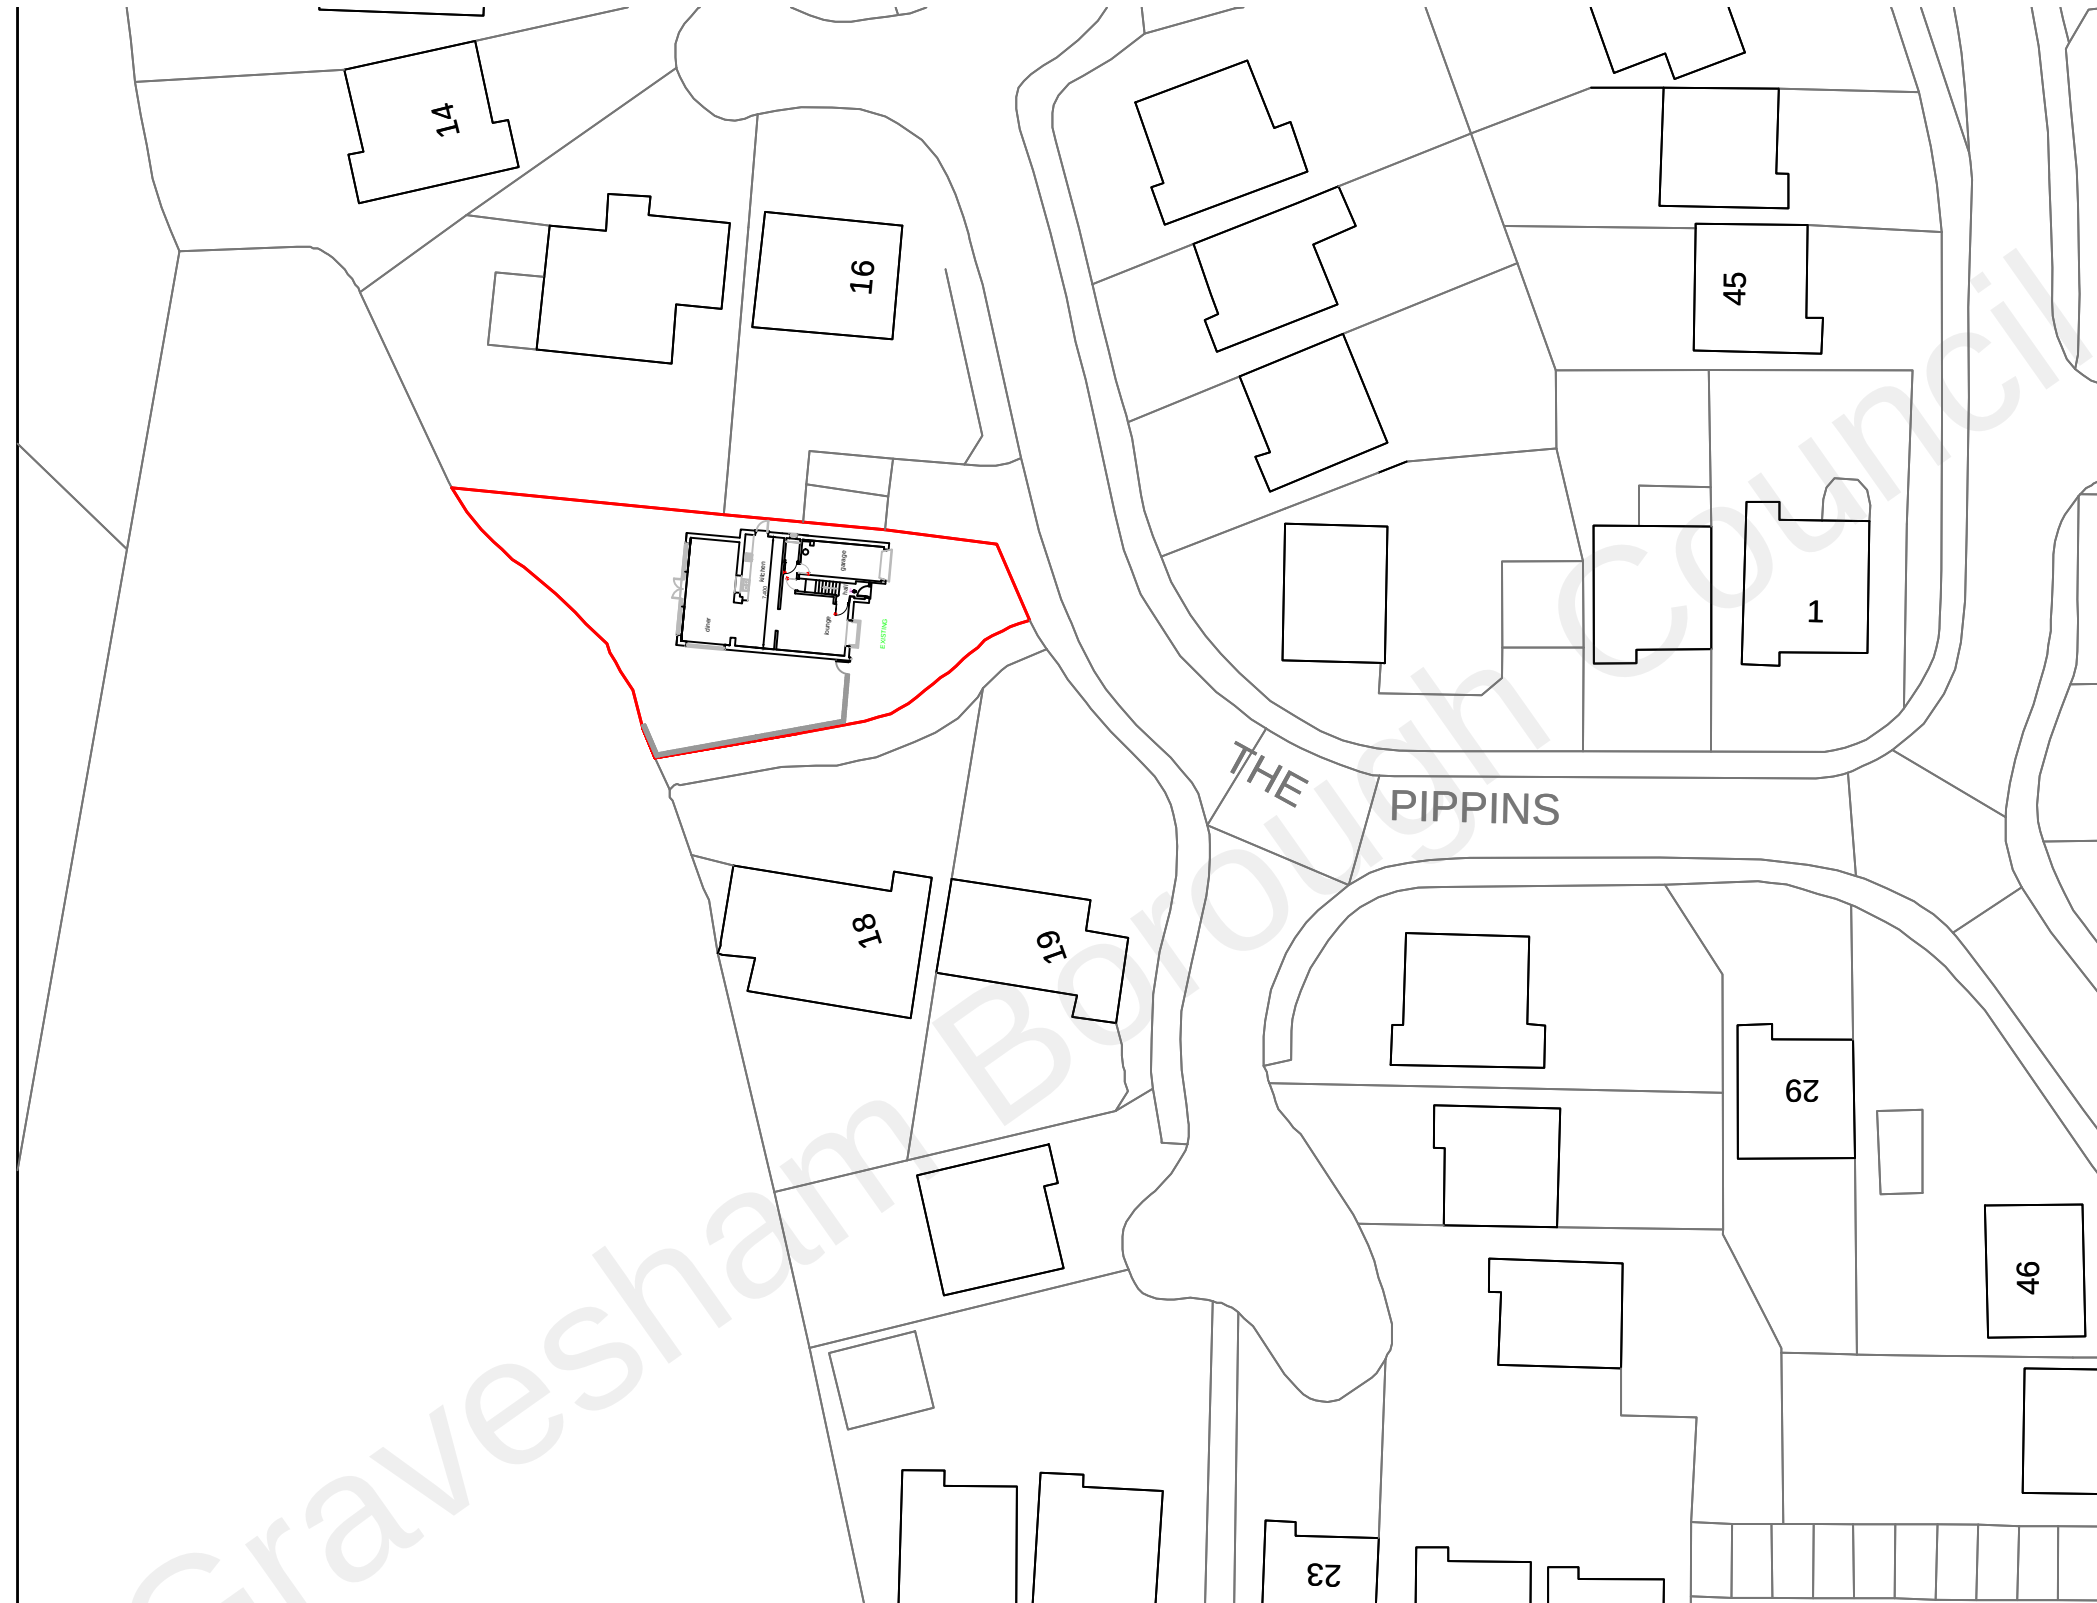
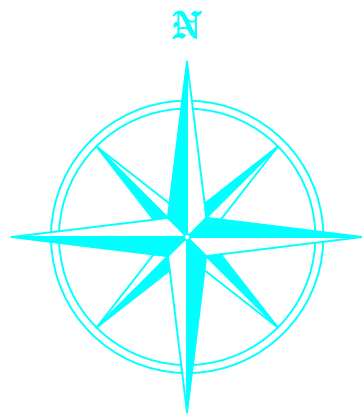


PROJECT:	GARAGE CONVERSION
ADDRESS:	17 THE PIPPINS MEOPHAM KENT DA13 0HB
TITLE:	BLOCK PLAN EXISTING
SCALE:	1:500
DRWG No:	BR/2806/103
DATE:	JULY 2021
GENERAL NOTES:	- The Contractor is responsible for the correct setting out of the work. - All building materials, components, workmanship to comply with the appropriate Building Regulations. British Standards Codes of Practice and manufacturers' recommendations. - All equipment installed in connection with Gas, Electricity and Water Services shall conform to the supply Authorities Bye-laws and Regulations and shall be subject to their Officer's inspection and approval. - These drawings are to be read in conjnyction with all other Architectys, Consultants and Specialist sub-contractors drawings. - All structural timber to be pre-treated stress graded to BS4978 and to be stamped KD (kiln dried) - All external softwood to be pre-treated with preservative. - All dimensions and levels to be checked on site prior to construction and,or the manufacture of steelwork, architectoral ironmongery, stonework and any other purpose made item. - All specialist details are Design intent only & subject to specialist design and detailing.
	0 20 metre
	W.D.EVANS BUILDING SERVICES 45 GALLEON WAY UPNOR ROCHESTER KENT ME2 4GX Tel/Fax : 01634 714202