



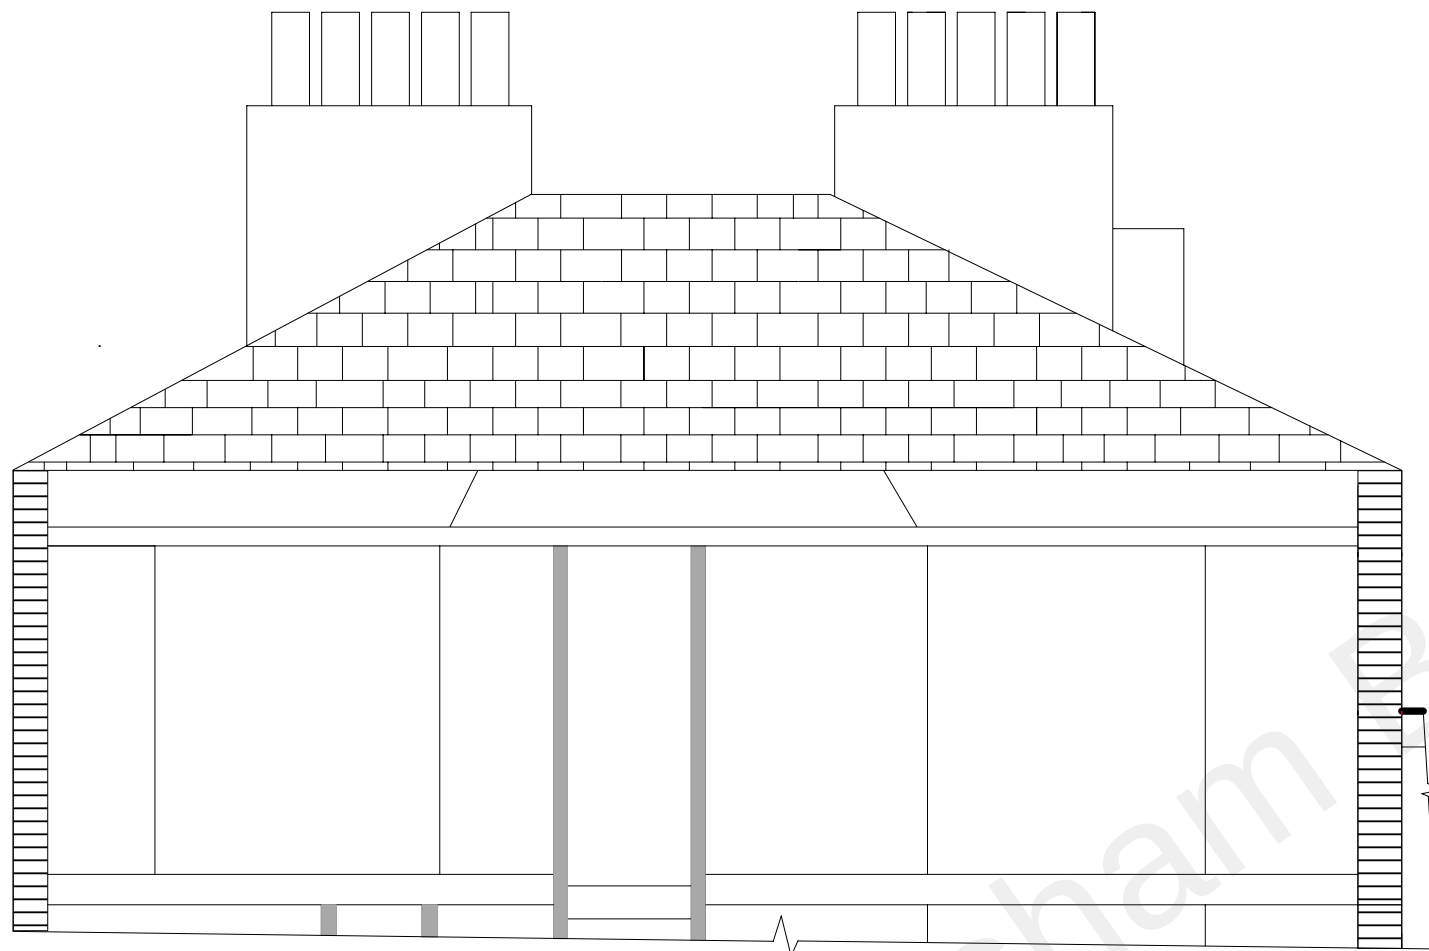

EXISTING

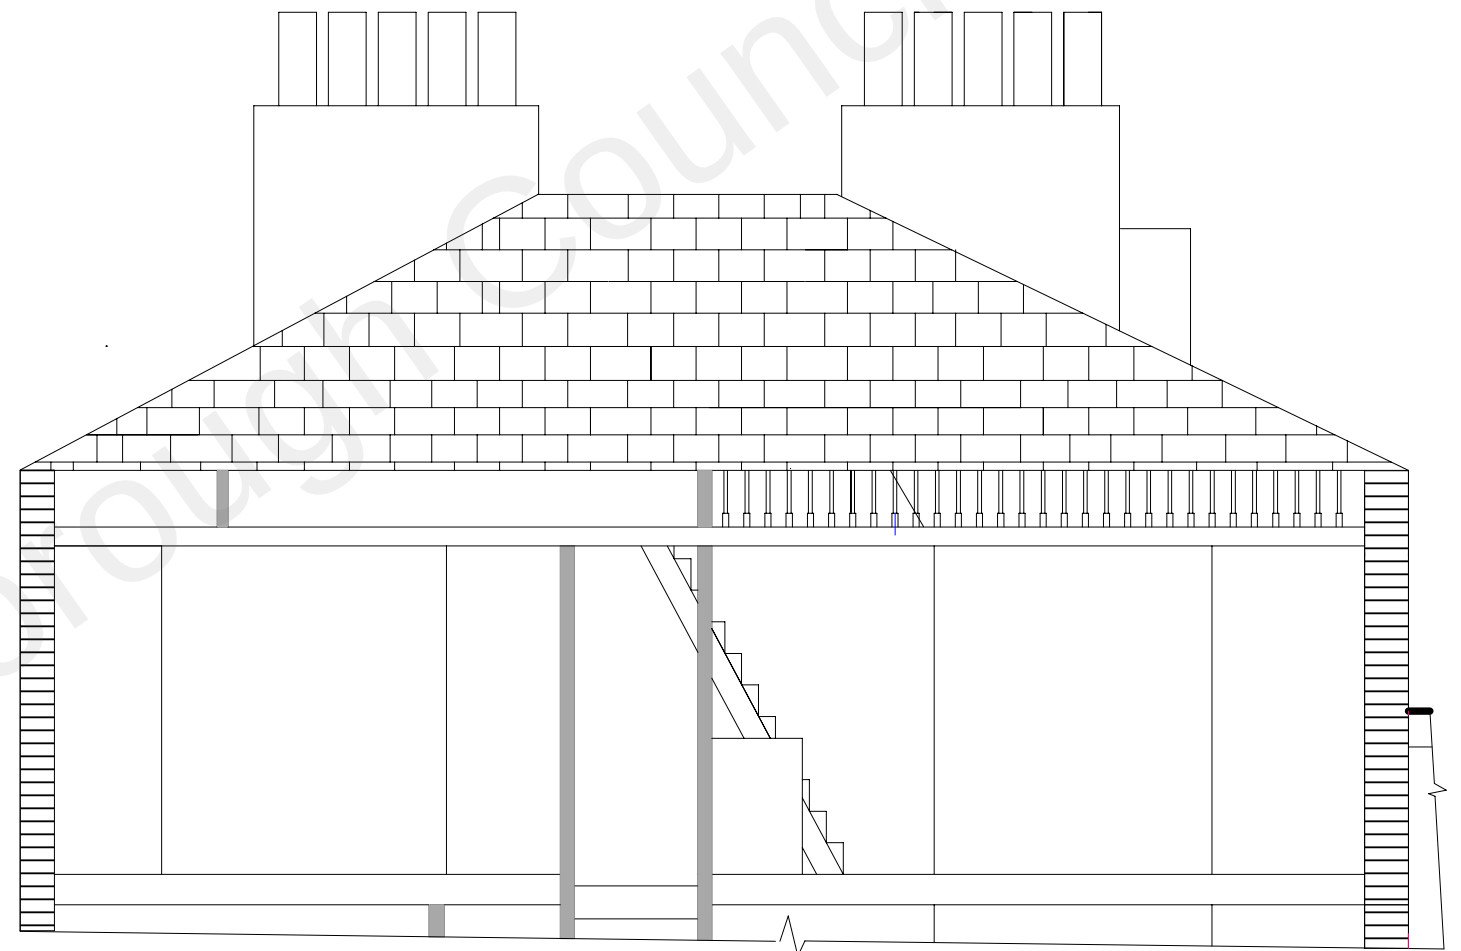

PROPOSED



3m

SECTION C-C		
3rd FLOOR AND LOFT		
EXISTING AND PROPOSED		
Scale 1:50@A3		
Drawing Number	Revision	Date
PS 023	0	01/06/2022