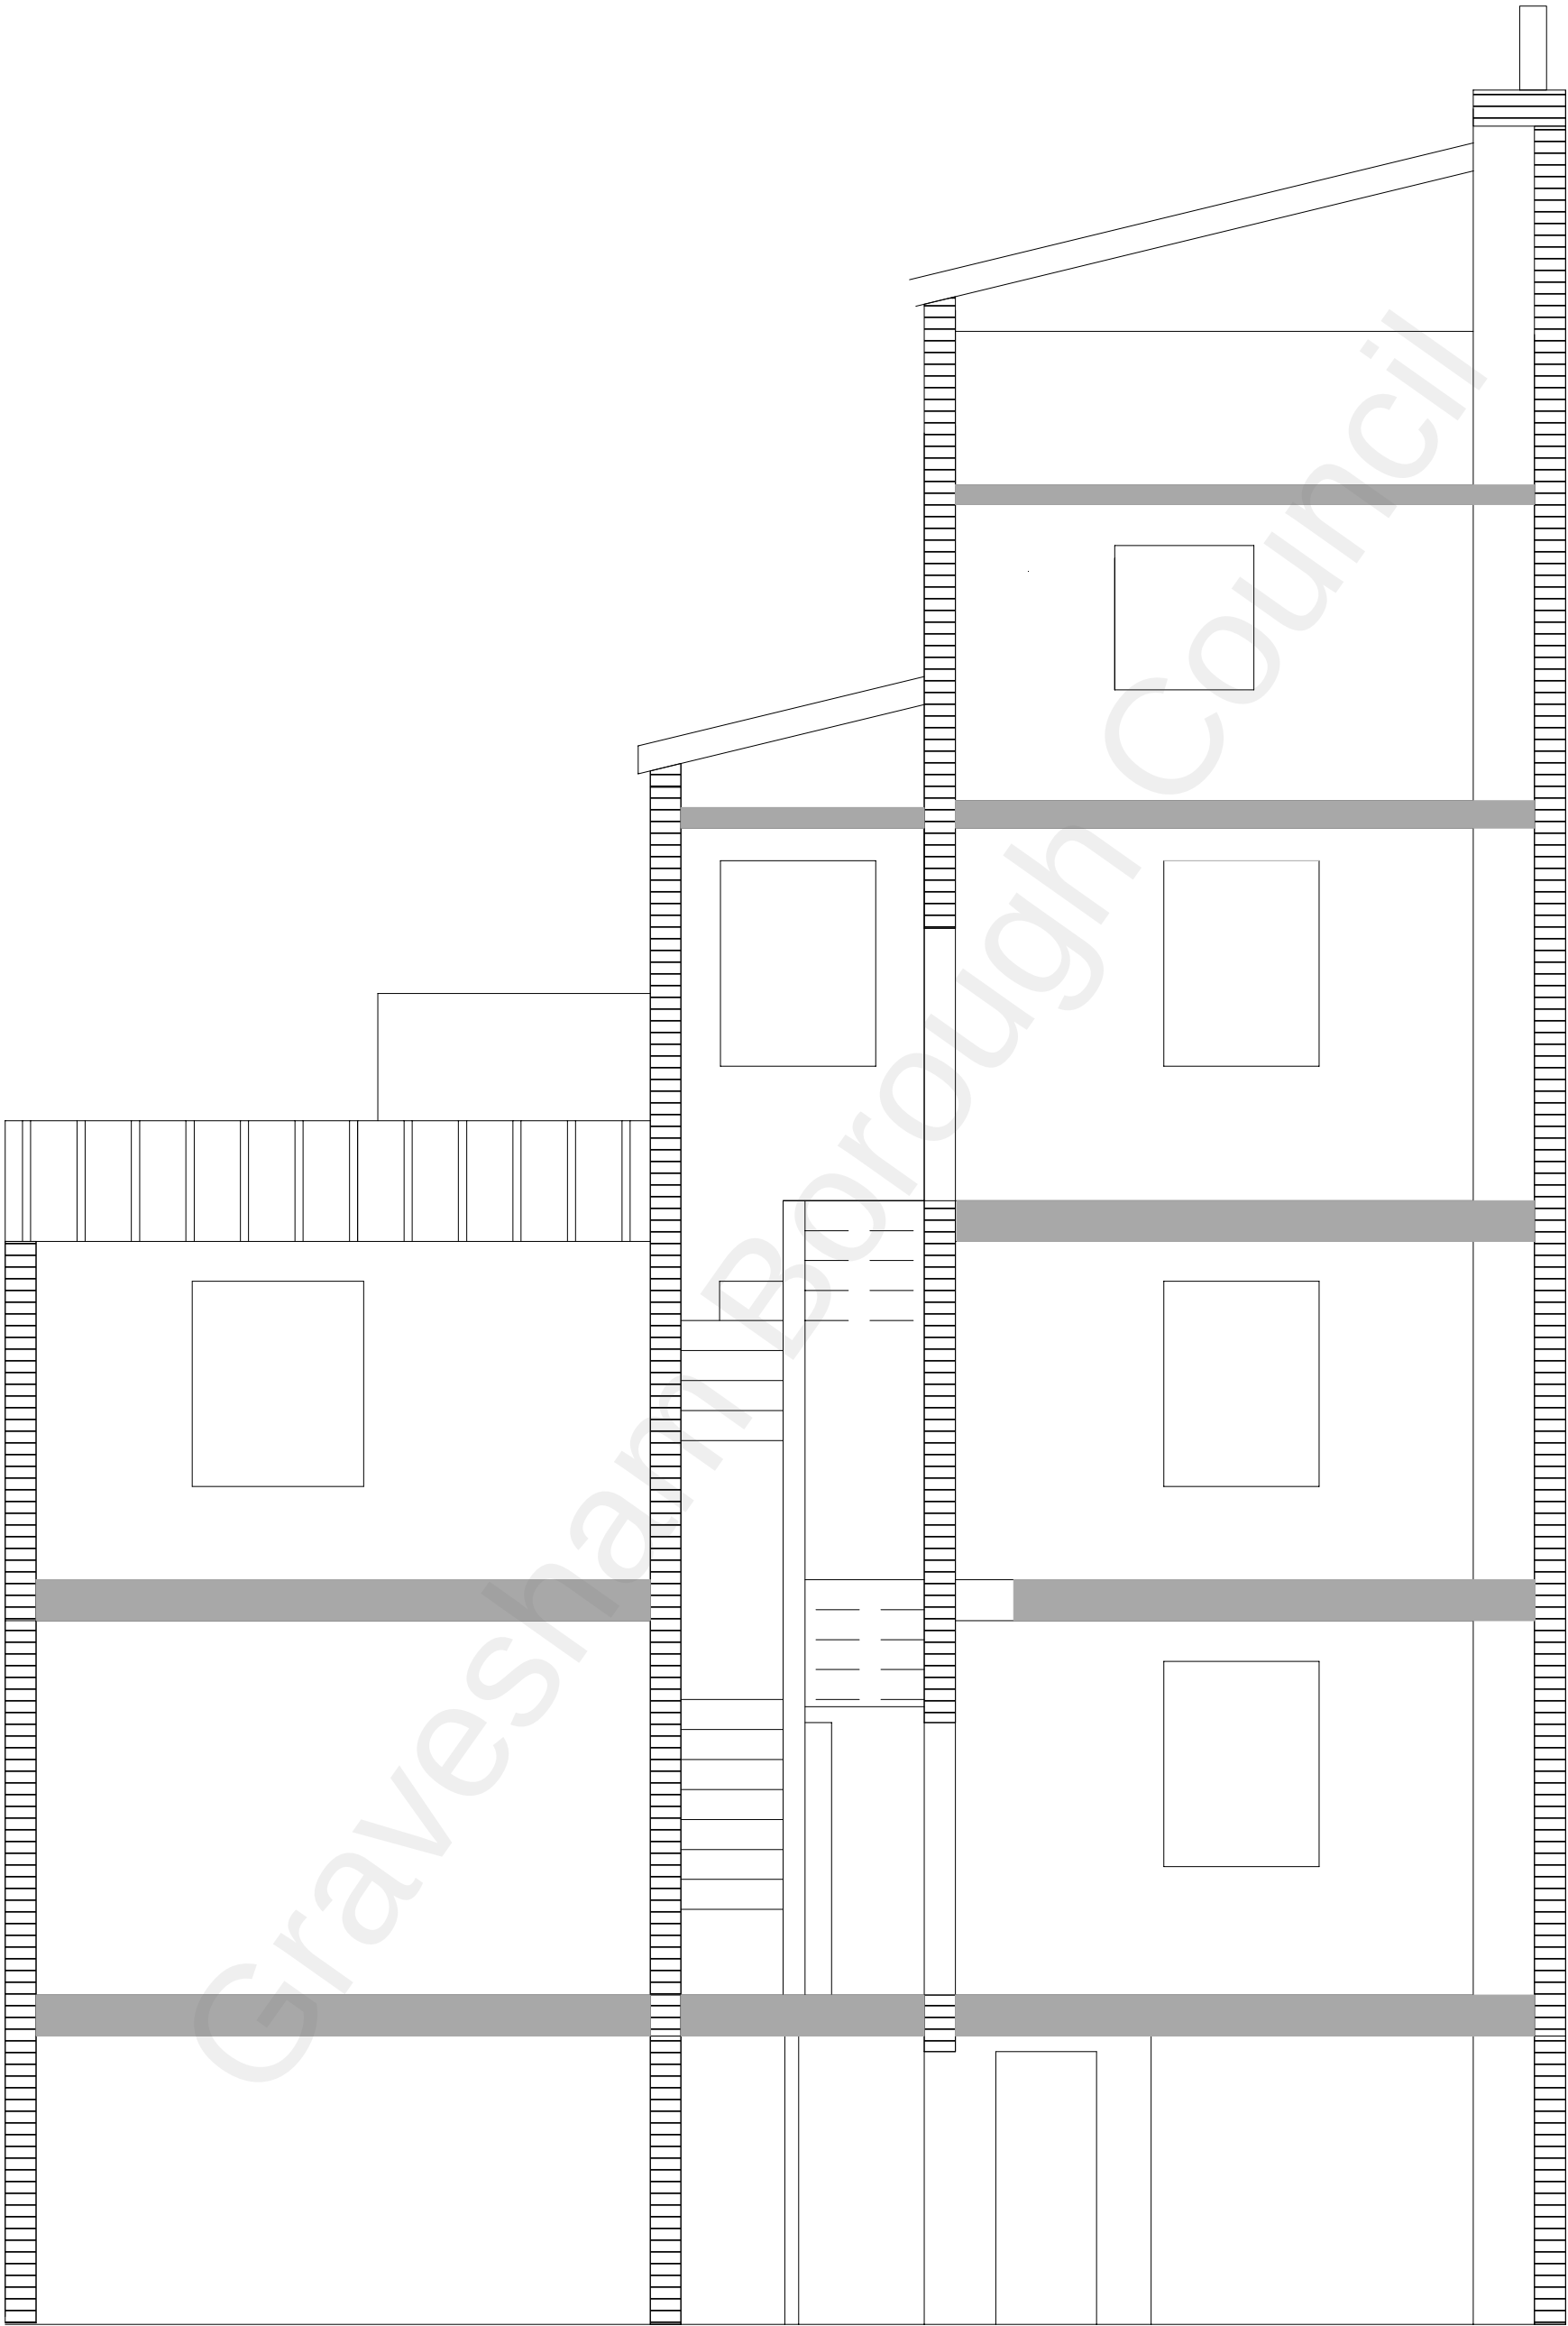


3m

196 & 197 PARROCK STREET
SECTION A-A EXISTING

Scale 1:50@A3

Drawing Number
PS 006

Revision
0

Date
01/06/2022