© 2026 ARKS Design Studio Limited "This drawing is prepared solely for design and planning submission purposes. It is not intended or suitable for either Building Regulations or Construction purposes and should not be used for such".

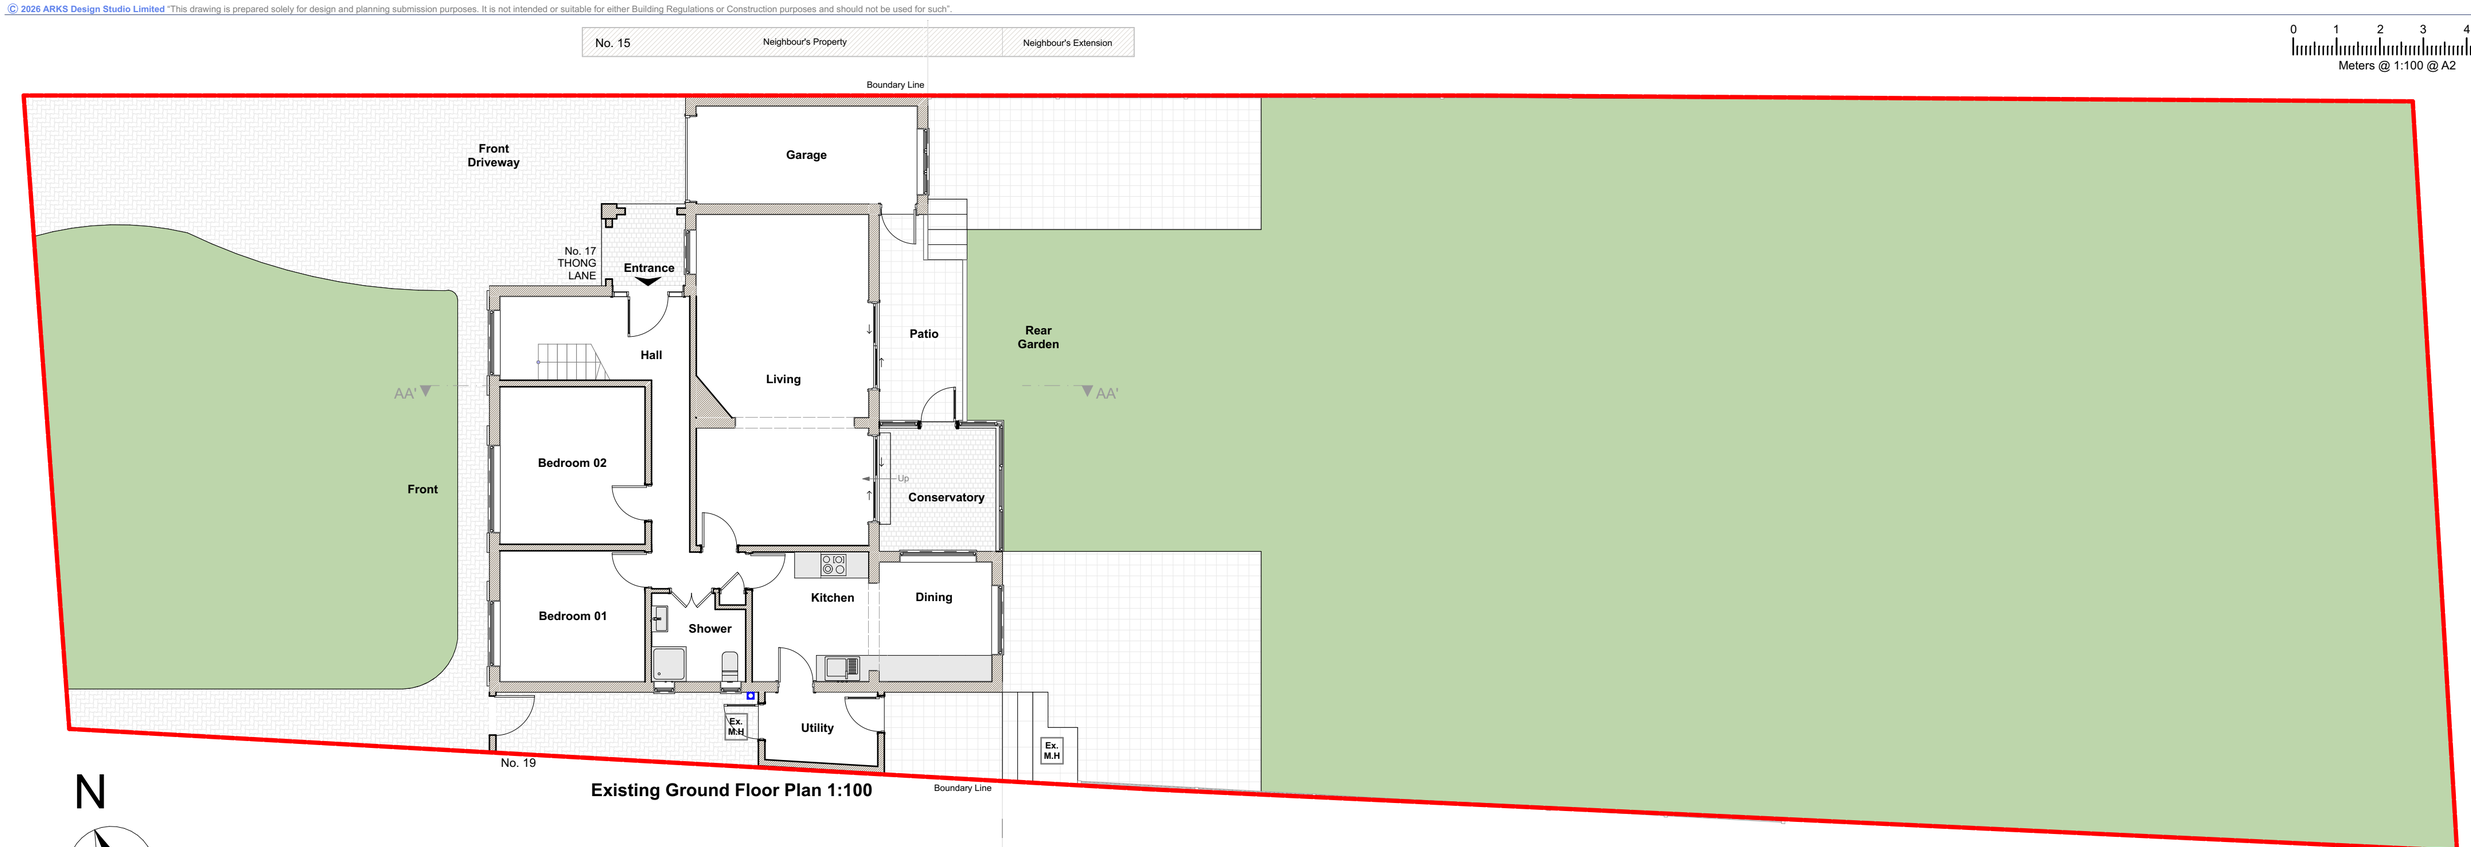

Existing Ground Floor Plan 1:100

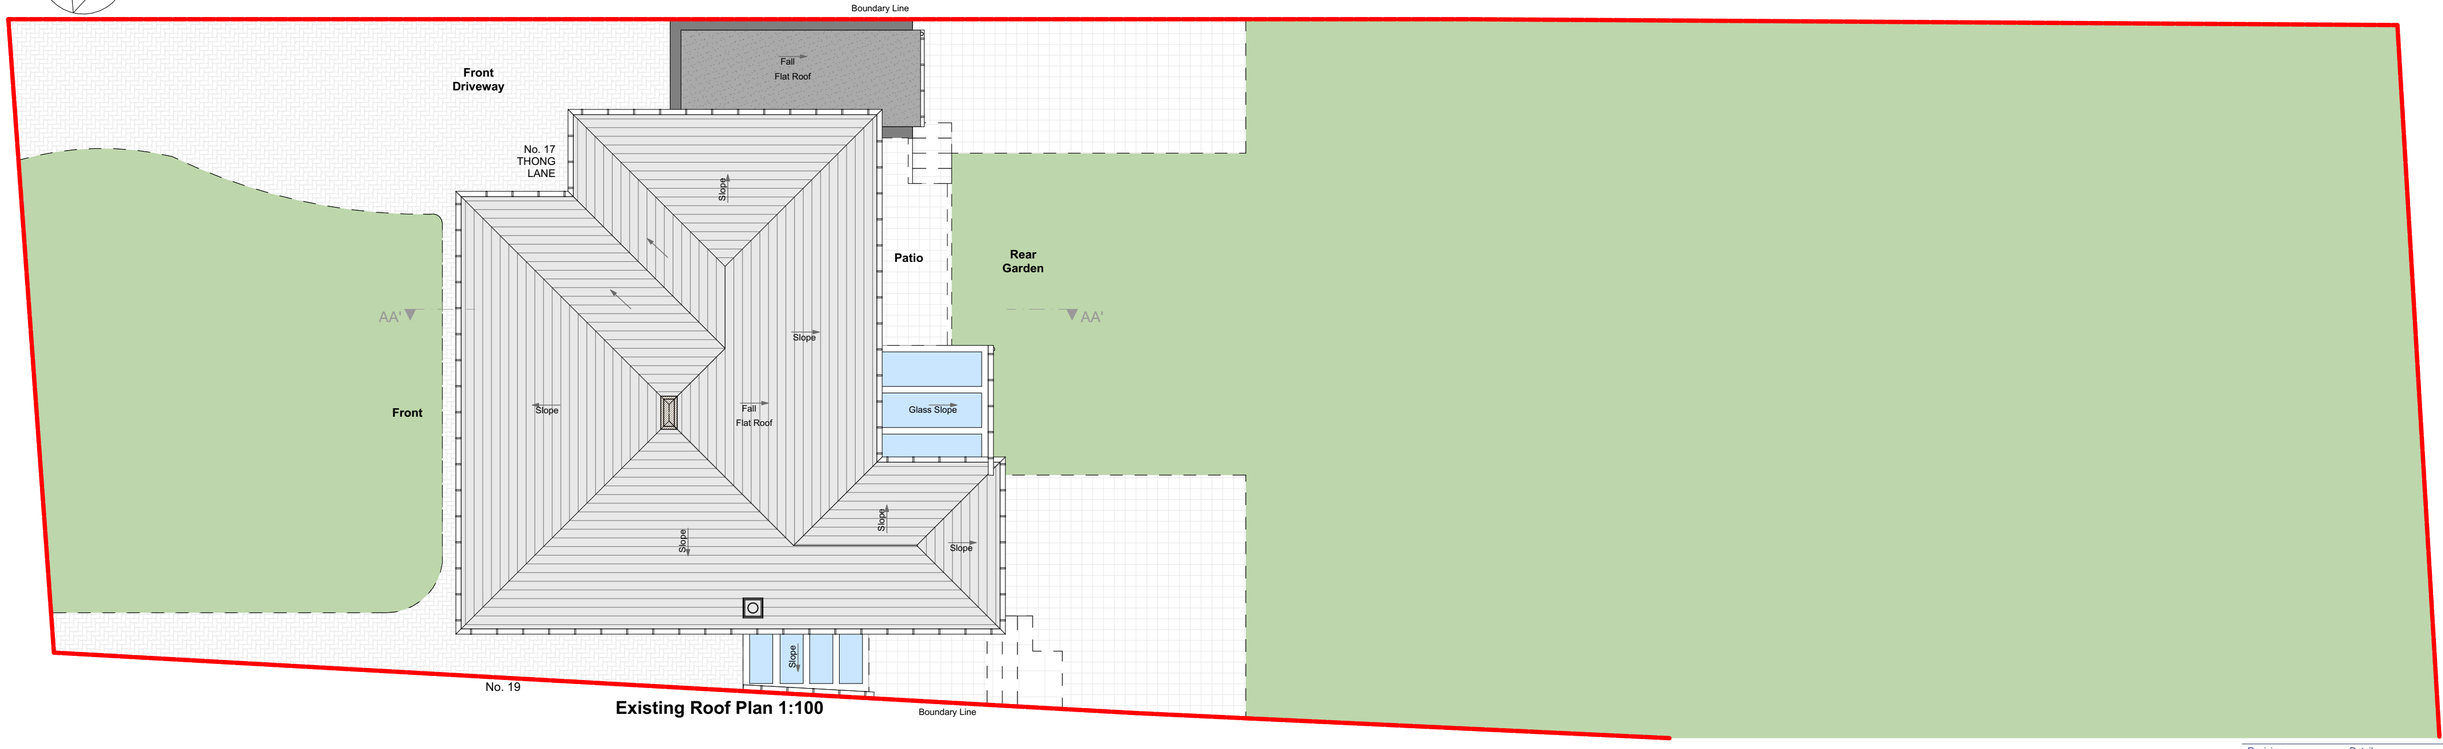

Existing Roof Plan 1:100

COPYRIGHT: The contents of this drawing may not be reproduced in whole or in part without express written consent of ARKSS Design Limited.

Drawings to be read in conjunction with relevant drawing and specs. Drawings can only be scaled for planning purposes. Drawings not to be scaled. figured dimensions only for construction and anyother purpose. Any discrepancies are to be pointed to the Agent/Engineer/Contractor. The agent is not liable for any faults not raised.Drawings not to be scaled for land transfer purposes.

PLANNING ISSUE

Scale: 1:100 @ A2 Date: JUL 2026

Project Title: PROPOSED DEVELOPMENT AT 17 THONG LANE, GRAVSEND, DA12 4LB

Drawing Title: **PROPOSED PLAN**

Project no: **2607022**

Drawing no: **PL02**

Revision:

Revision	Detail	Date:

E.mail: contact@arkssdesign.co.uk
Tel: 0208 0905070
Mob: 078 2555 7465

ARKS ReDesign Studio architectural services Limited

37 Regal House, Royal Crescent, Ilford, IG2 7JY

www.arkssdesign.co.uk