



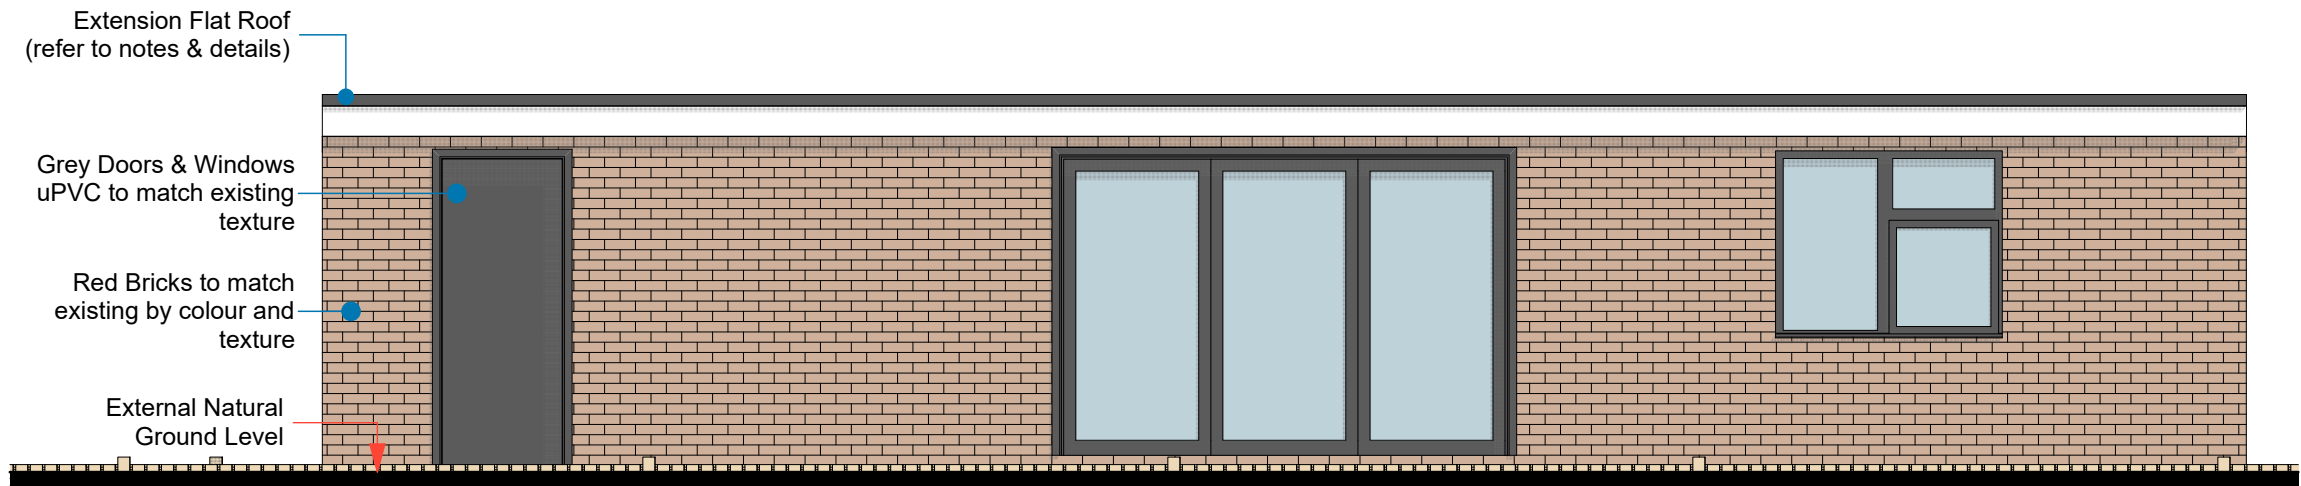


Proposed Outbuilding - Front Elevation 1:50

All proposed materials to match existing materials by colour and texture



Any Side Window to be obscure glazing and, non-openable below 1.7m

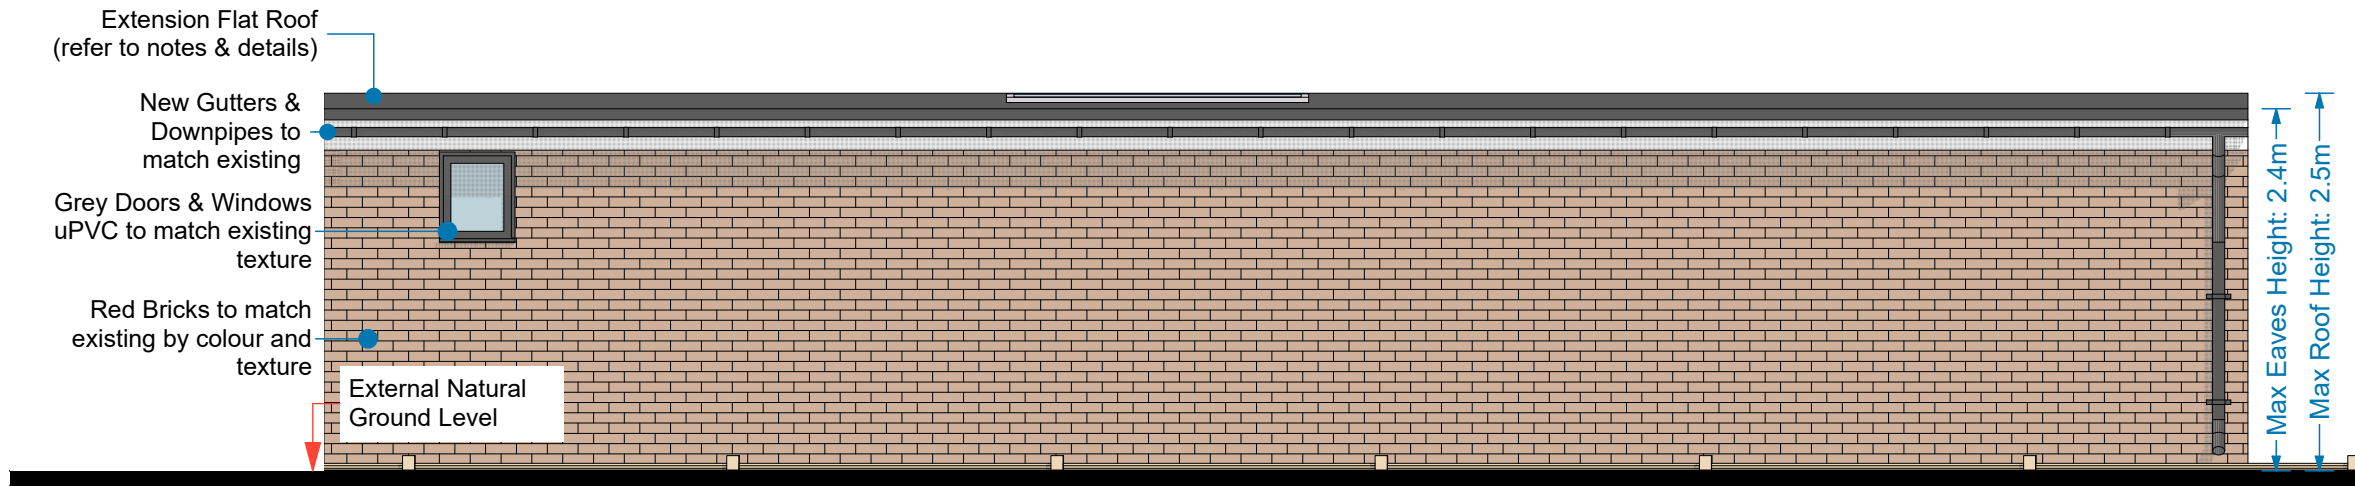

Proposed Outbuilding - Rear Elevation 1:50

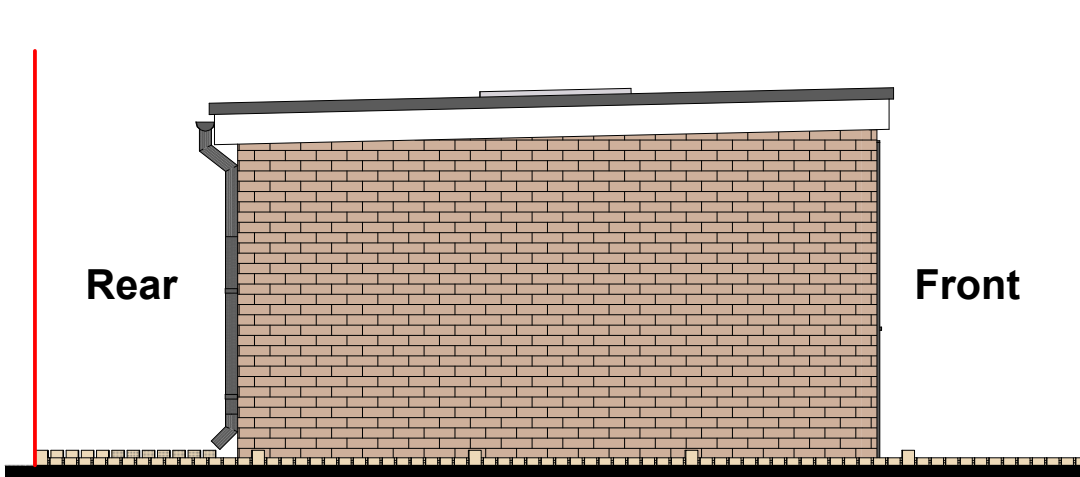

Proposed Outbuilding Side Elevation 1:50

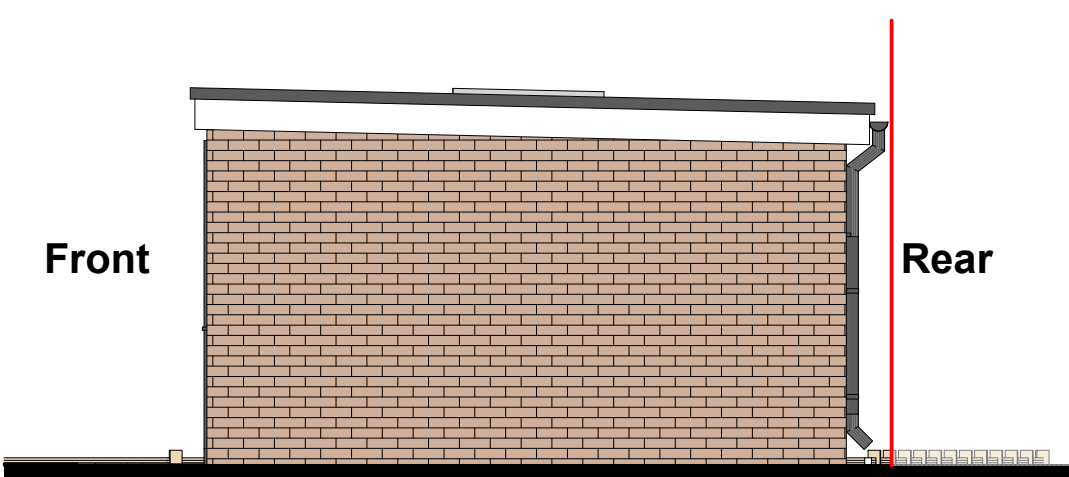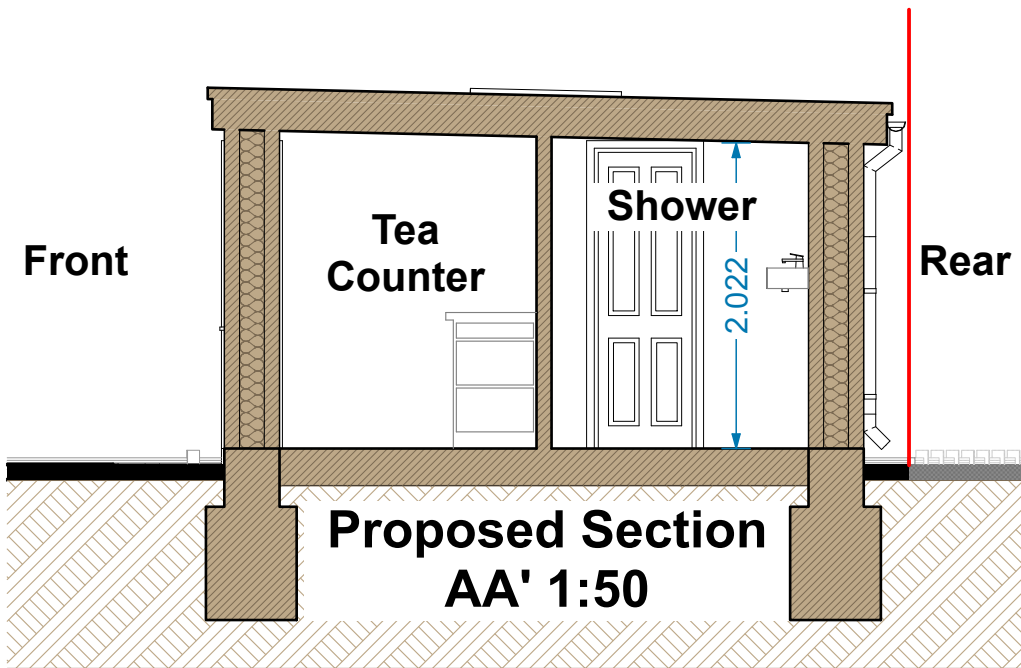

Proposed Outbuilding Side Elevation 1:50