
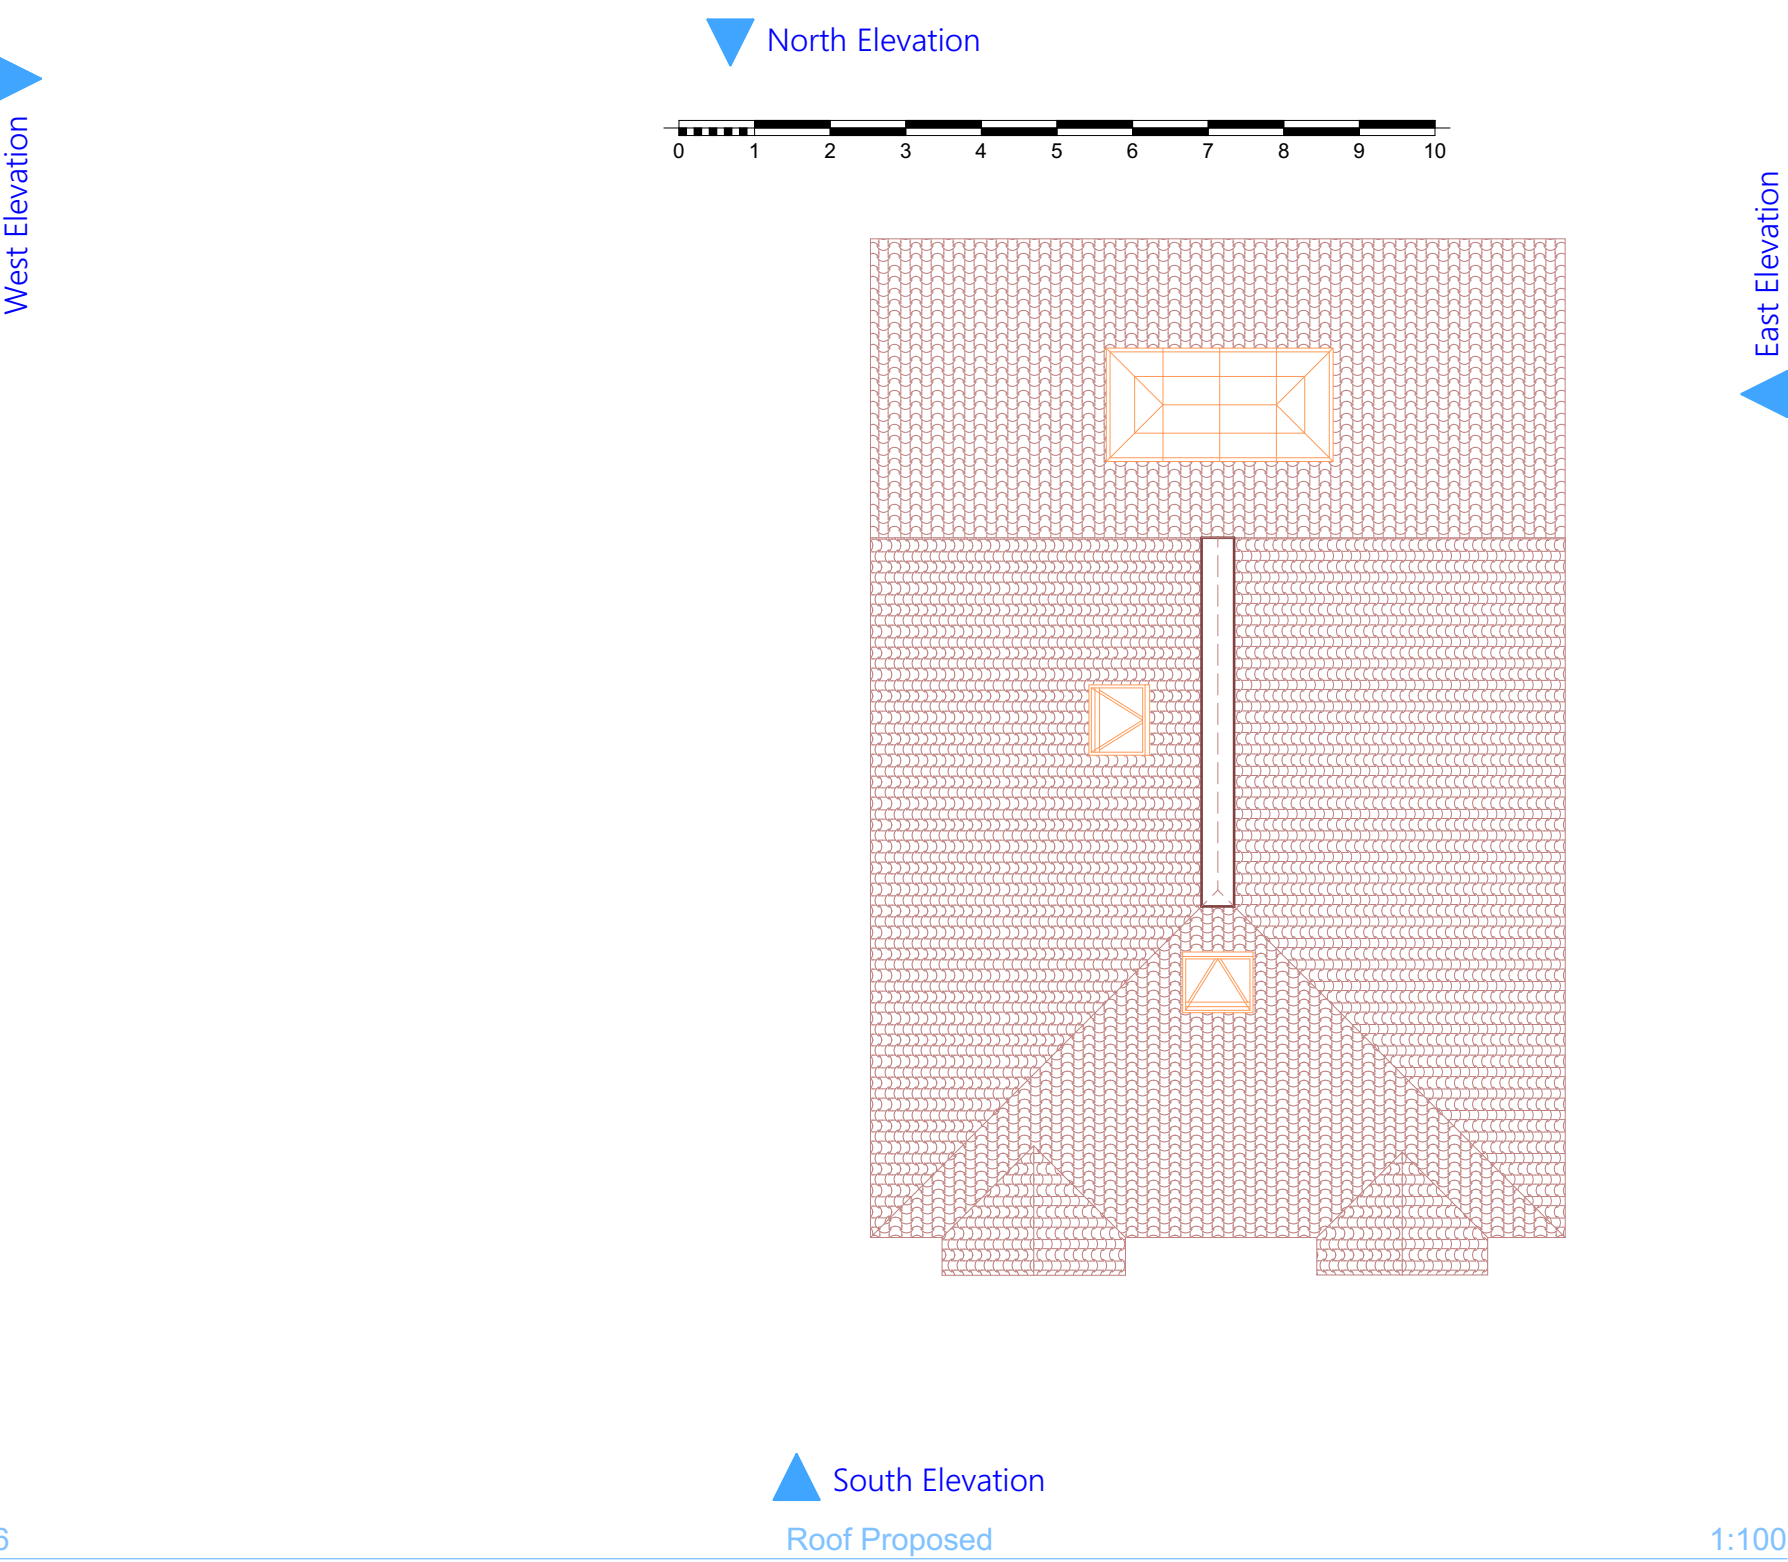
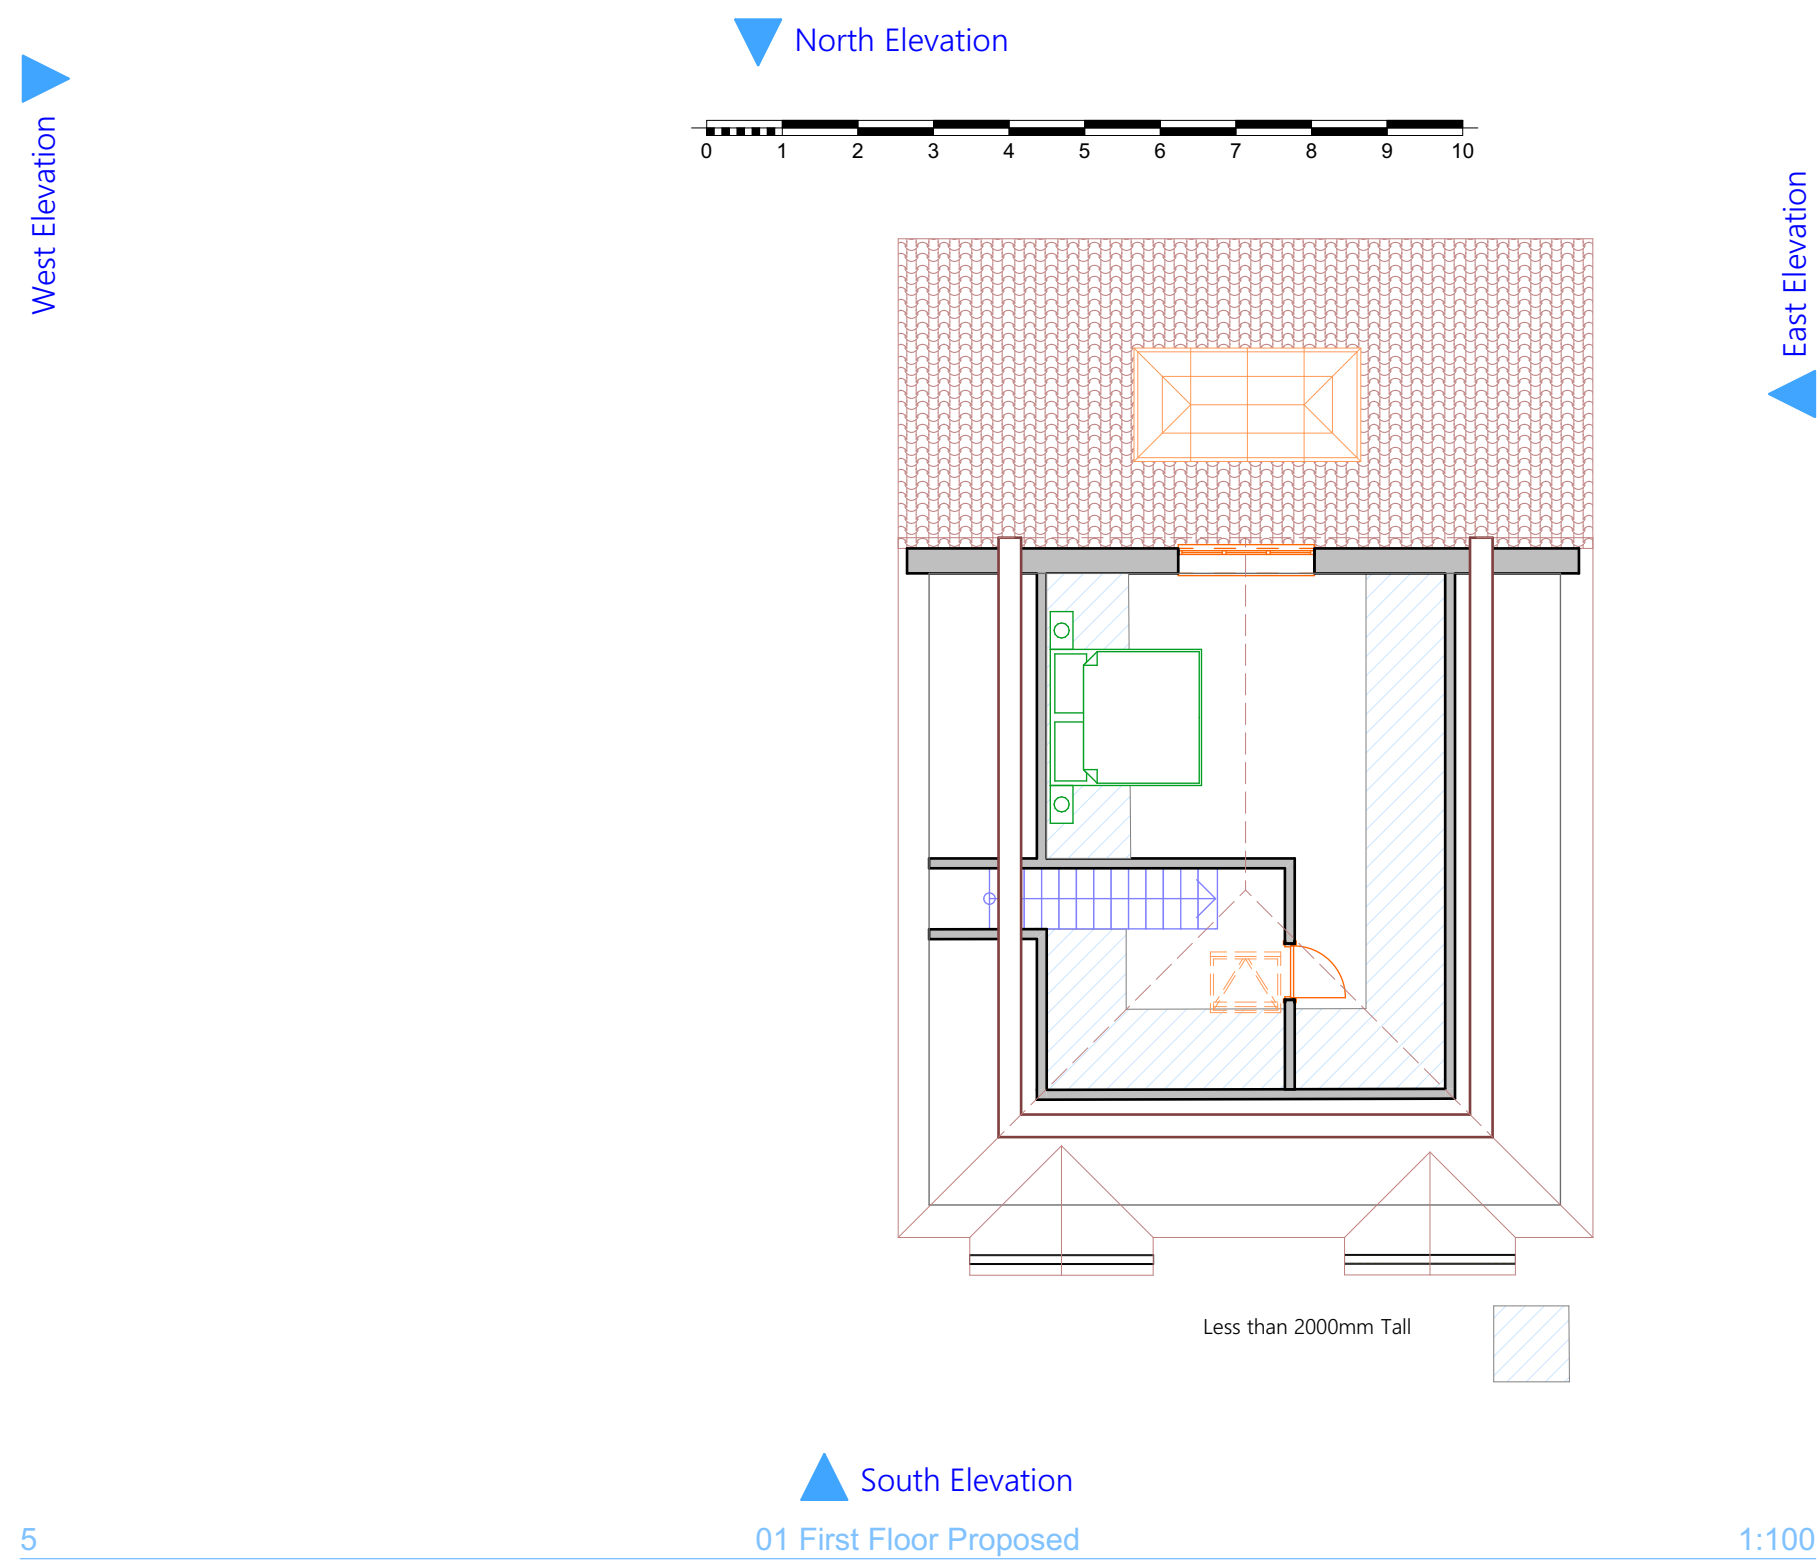
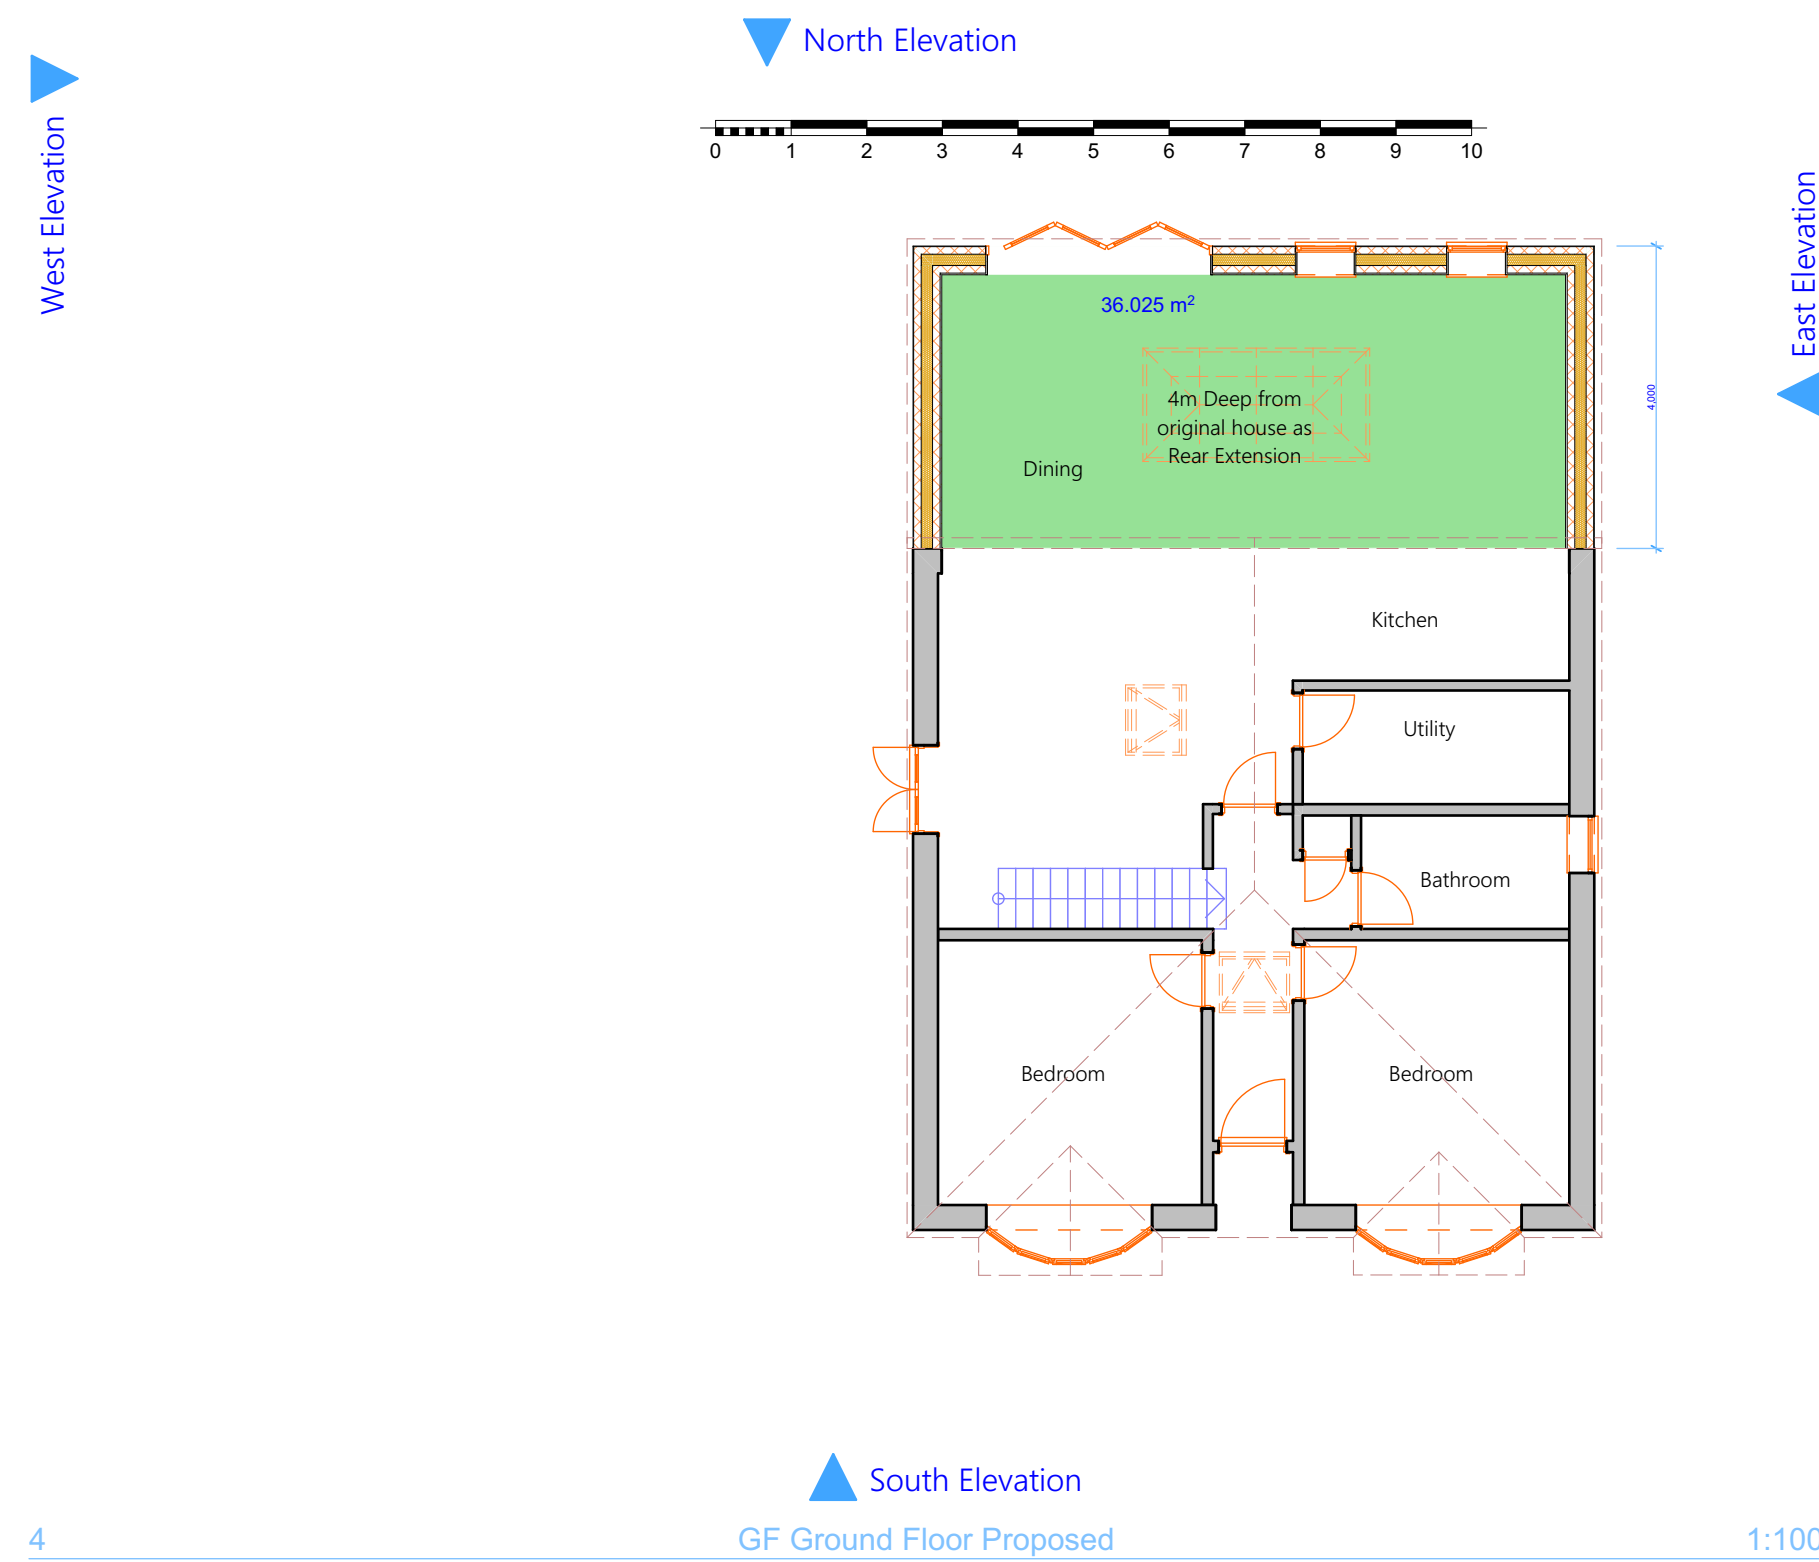
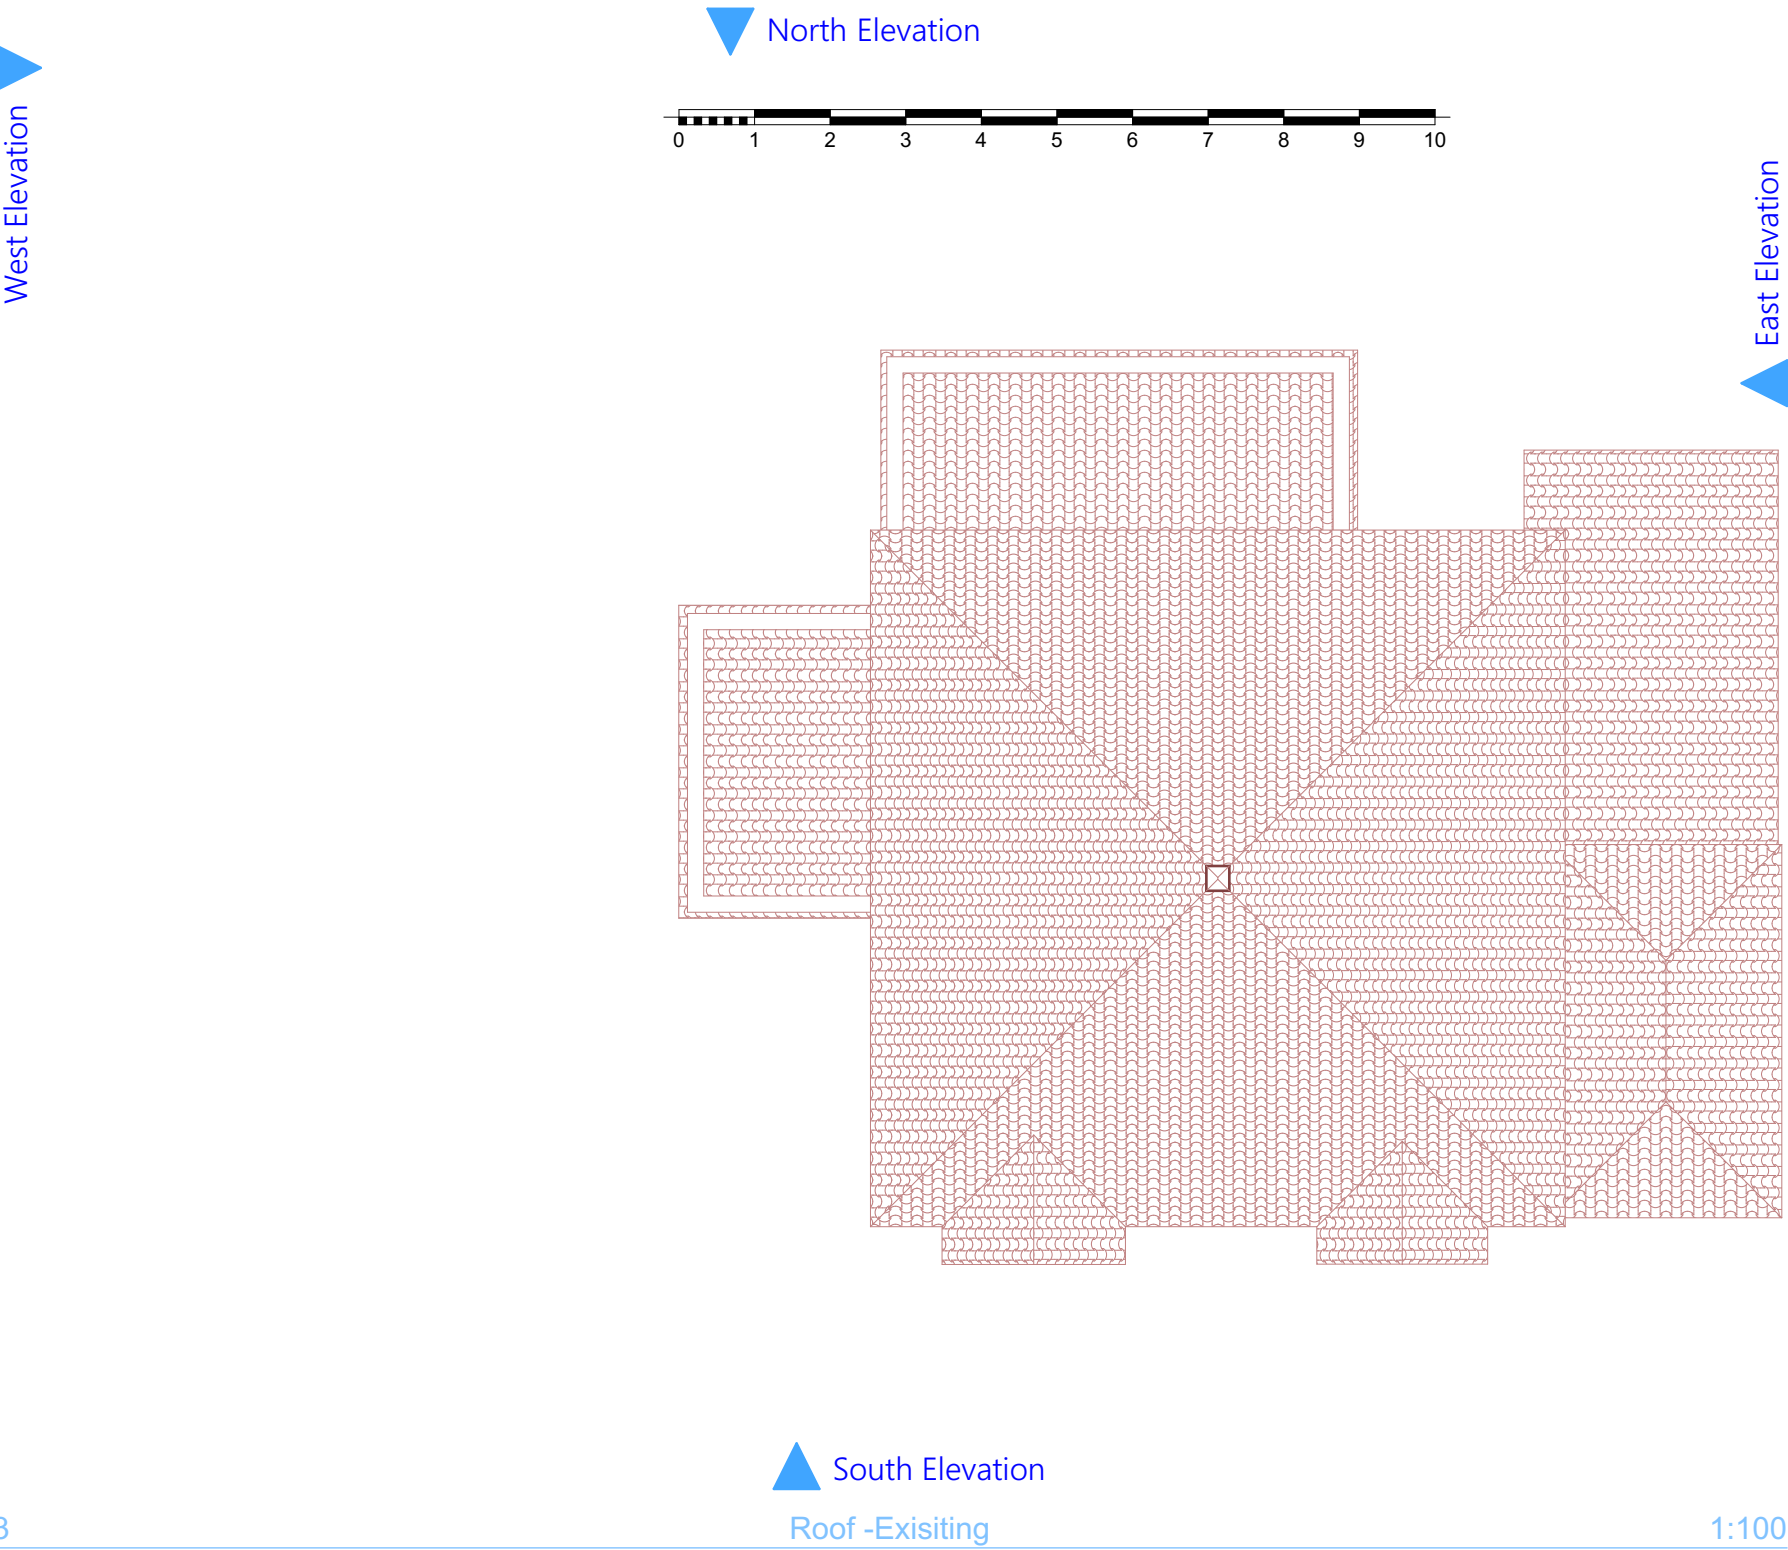
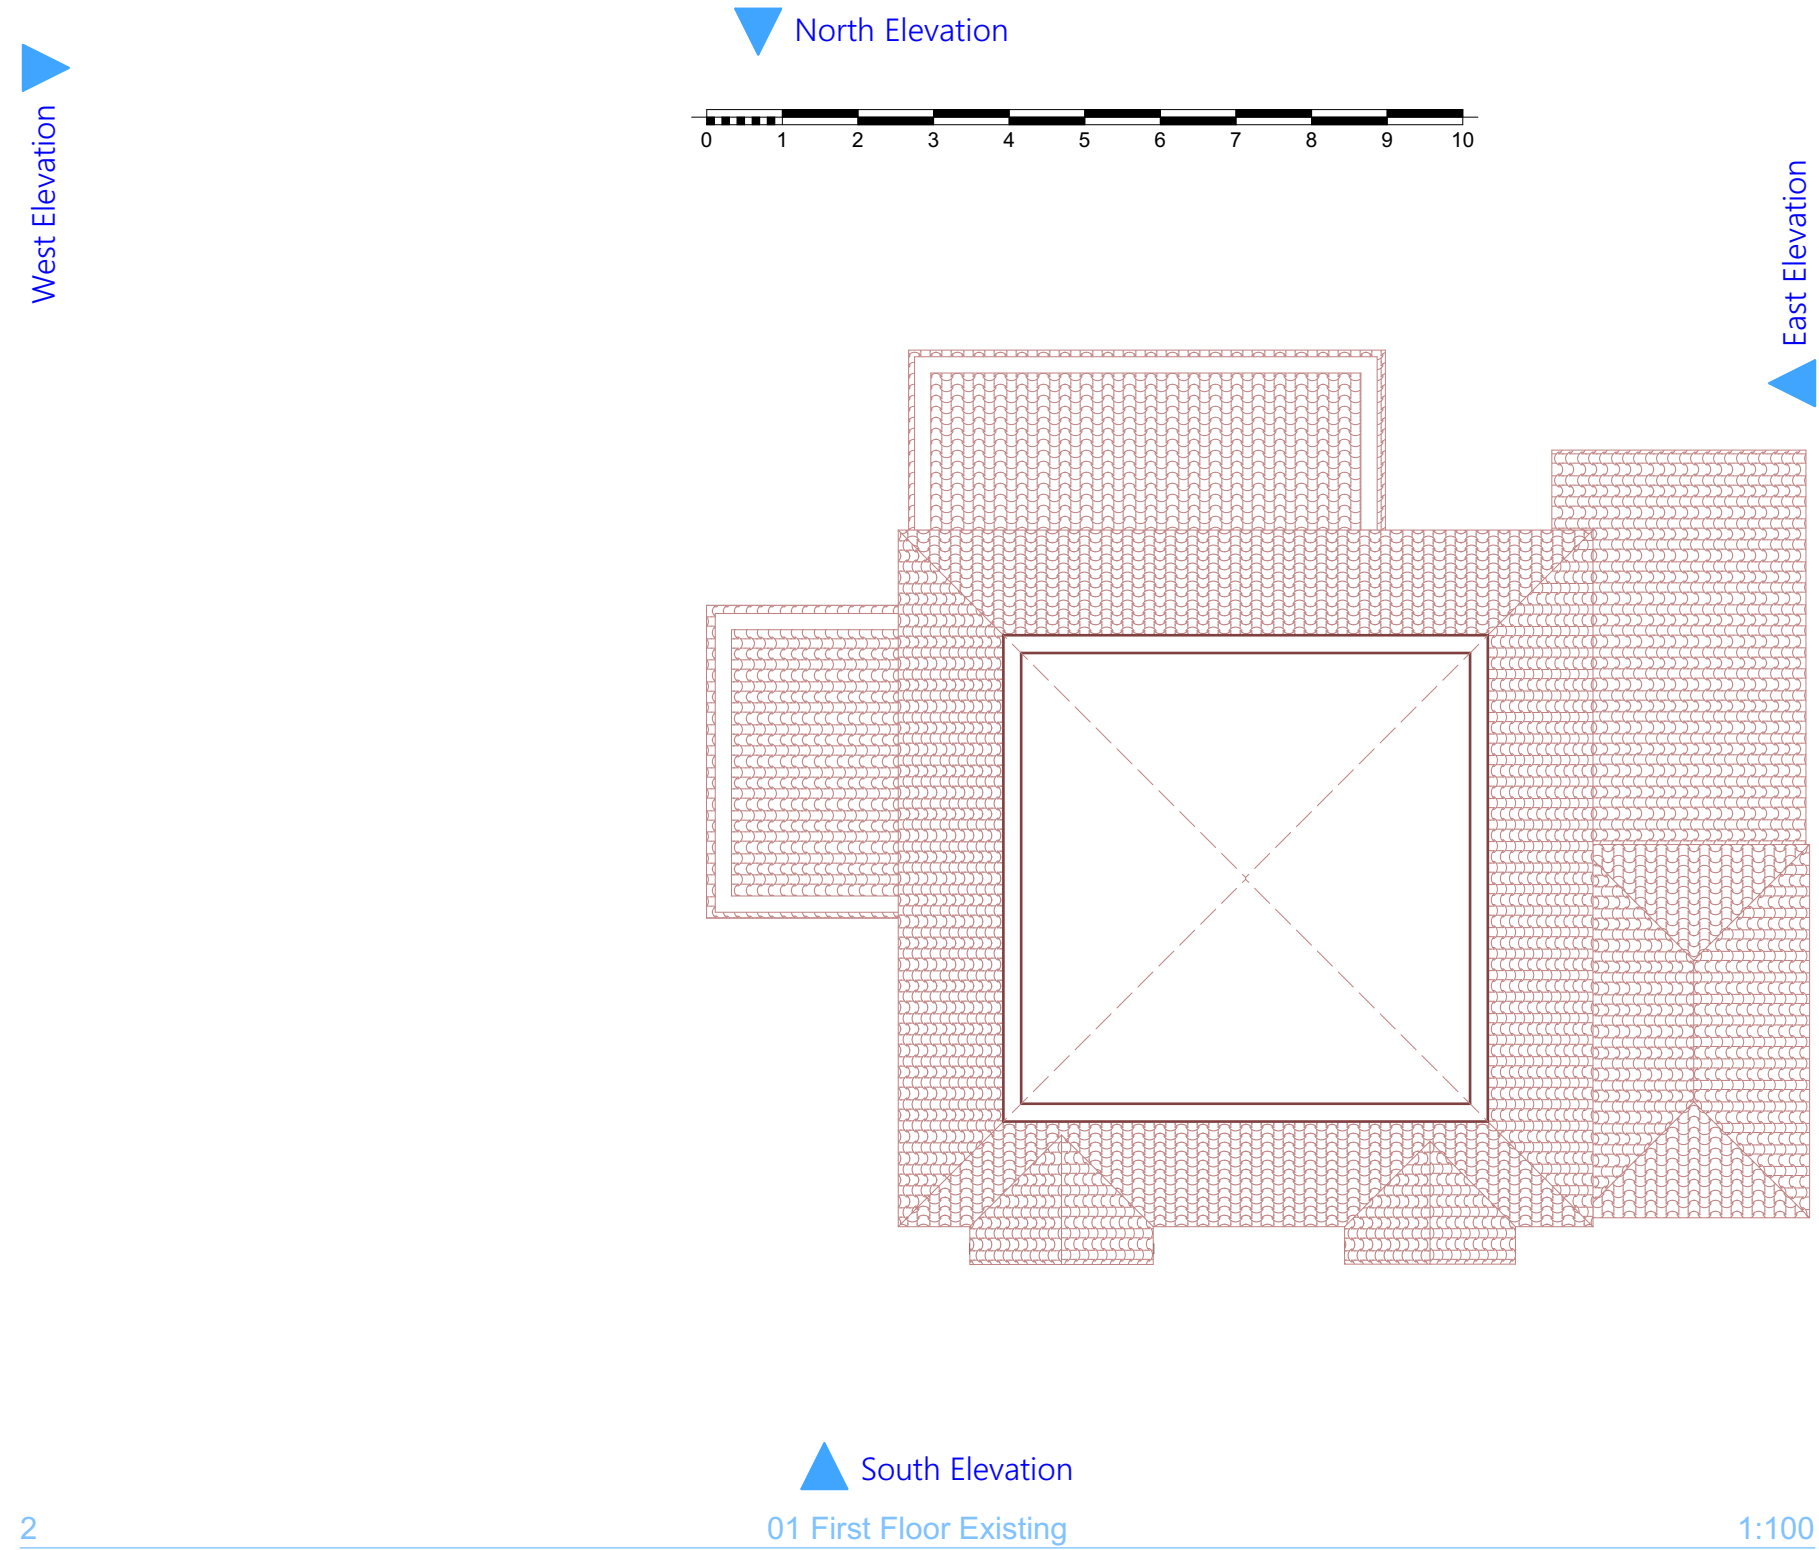


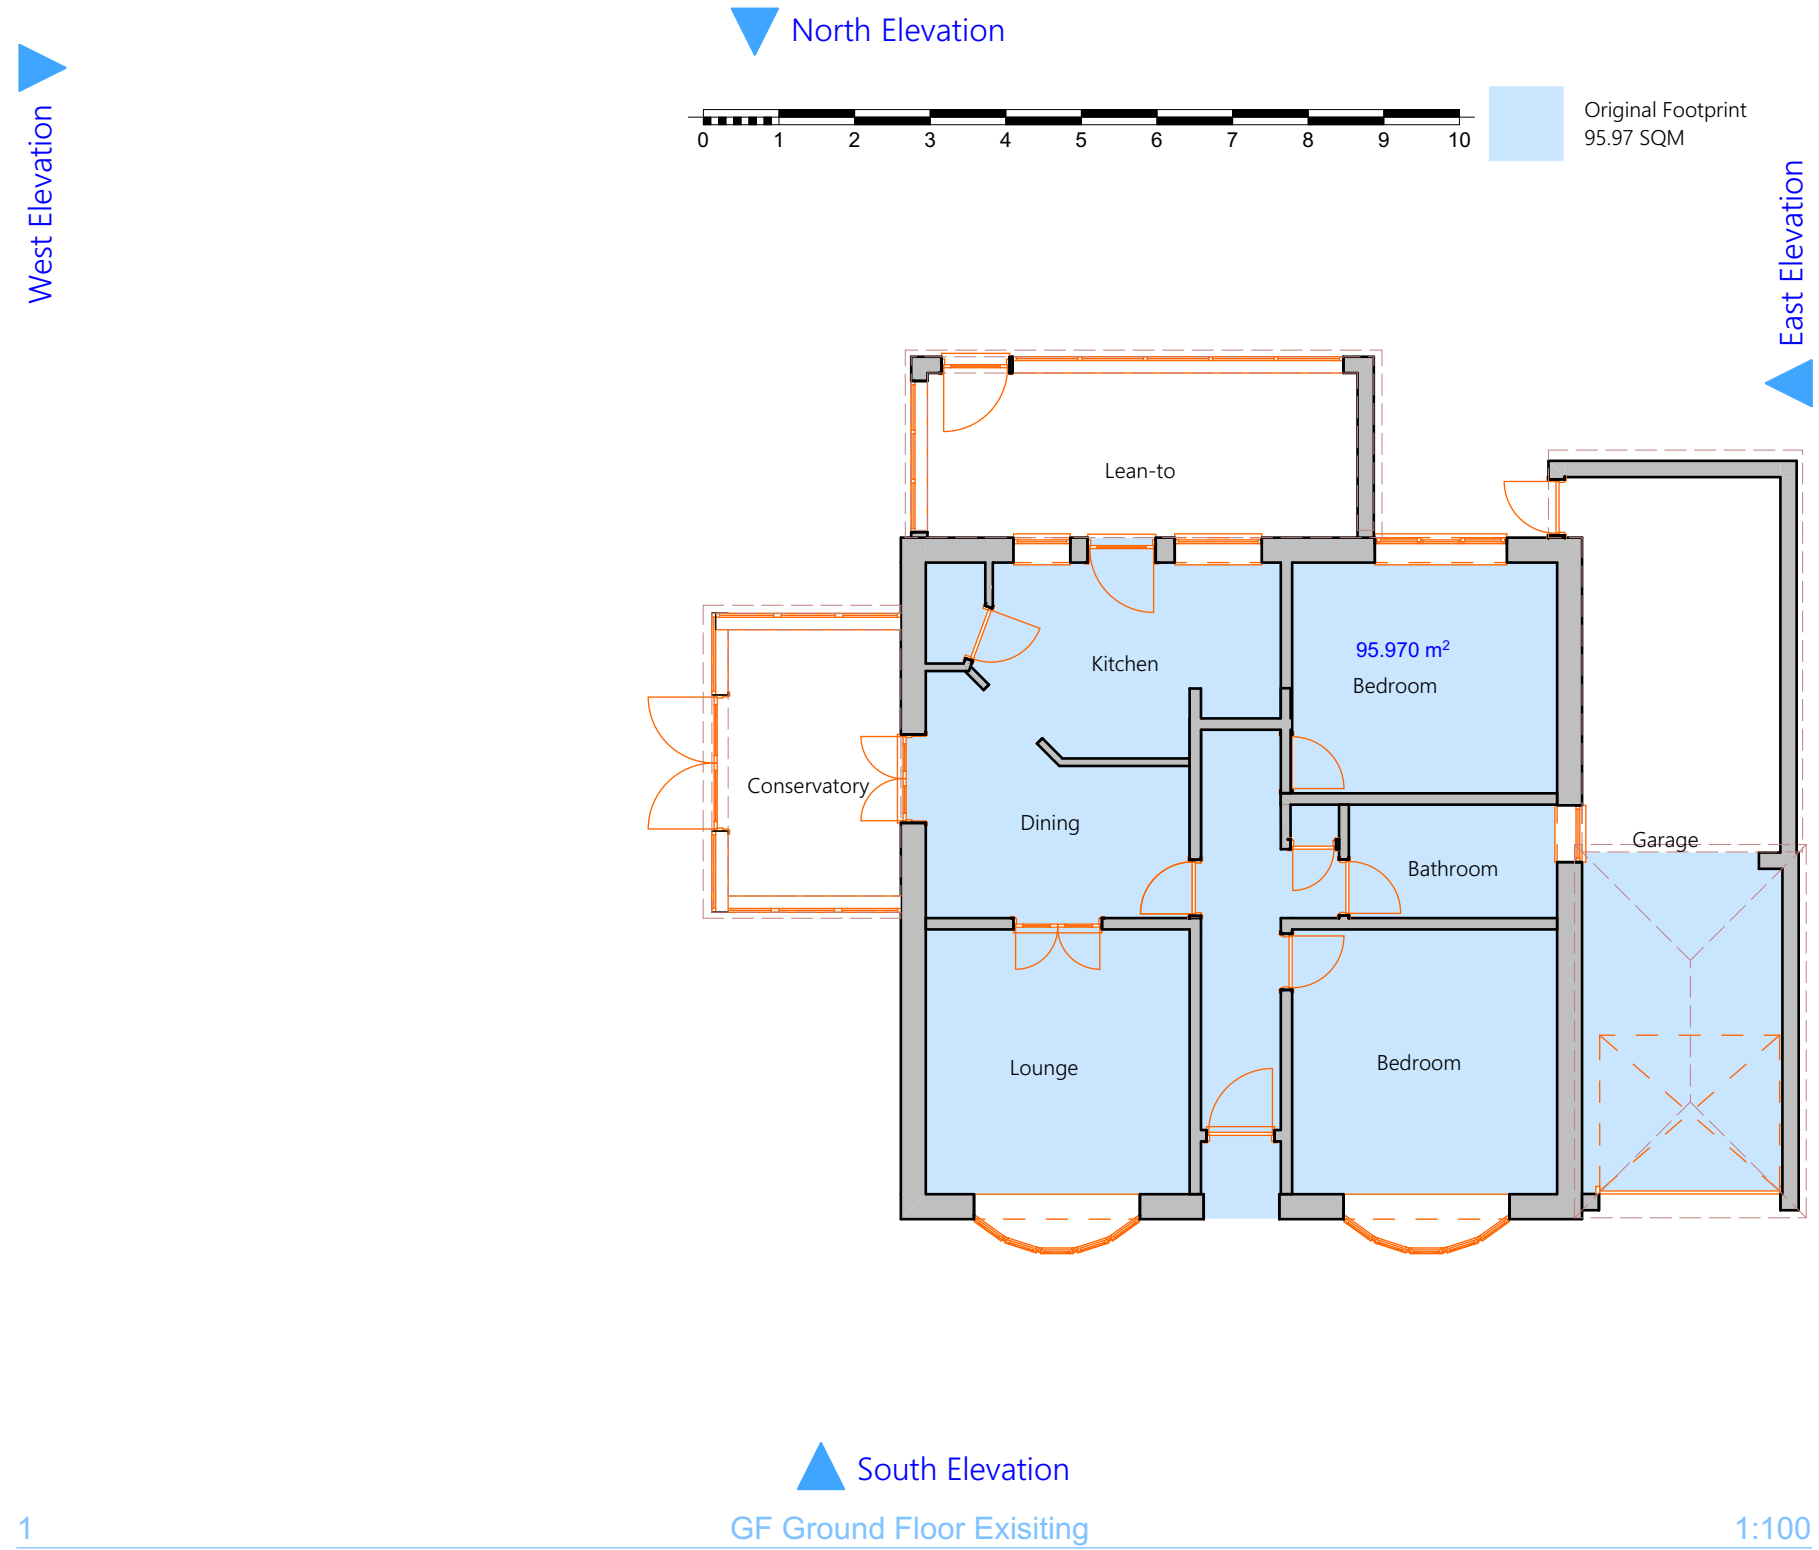

ARCHITECHNOLOGY.  
**DESIGN**

This document and its design content is copyright ©. It shall be read in conjunction with all other associated project information including models, specifications, schedules and related consultants documents. Do not scale from documents. All dimensions to be checked on site. Immediately report any discrepancies, errors or omissions on this document to the Originator. If in doubt ASK.

|                                                         |                             |                            |
|---------------------------------------------------------|-----------------------------|----------------------------|
|                                                         | Scales @ A1<br><b>1:100</b> | Date<br>2026-01-08         |
| Client Approval                                         |                             |                            |
| A - Approved                                            |                             |                            |
| B - Approved with Comments                              |                             |                            |
| C - Do Not Use                                          |                             |                            |
| Layout Title                                            |                             |                            |
| <b>Plans - Floorplans</b>                               |                             |                            |
| Architechnology.design                                  |                             | www.architechnology.design |
| 179 Edwin Road Rainham, Kent ME8 0AH                    |                             | Tel: 07957 350204          |
| info@architechnology.design                             |                             |                            |
| Project                                                 |                             |                            |
| <b>St. Margarets Hermitage Road ME3 7ND</b>             |                             |                            |
| status                                                  |                             |                            |
| <b>Planning Application V2</b>                          |                             |                            |
| Site Address                                            |                             |                            |
| <b>St. Margarets Hermitage Road Higham Kent ME3 7ND</b> |                             |                            |
| Drawing Number                                          |                             |                            |
| project                                                 | originator                  | zone                       |
| level                                                   | type                        | role                       |
| number                                                  | rev                         |                            |
| Layout ID 02.1                                          |                             |                            |