
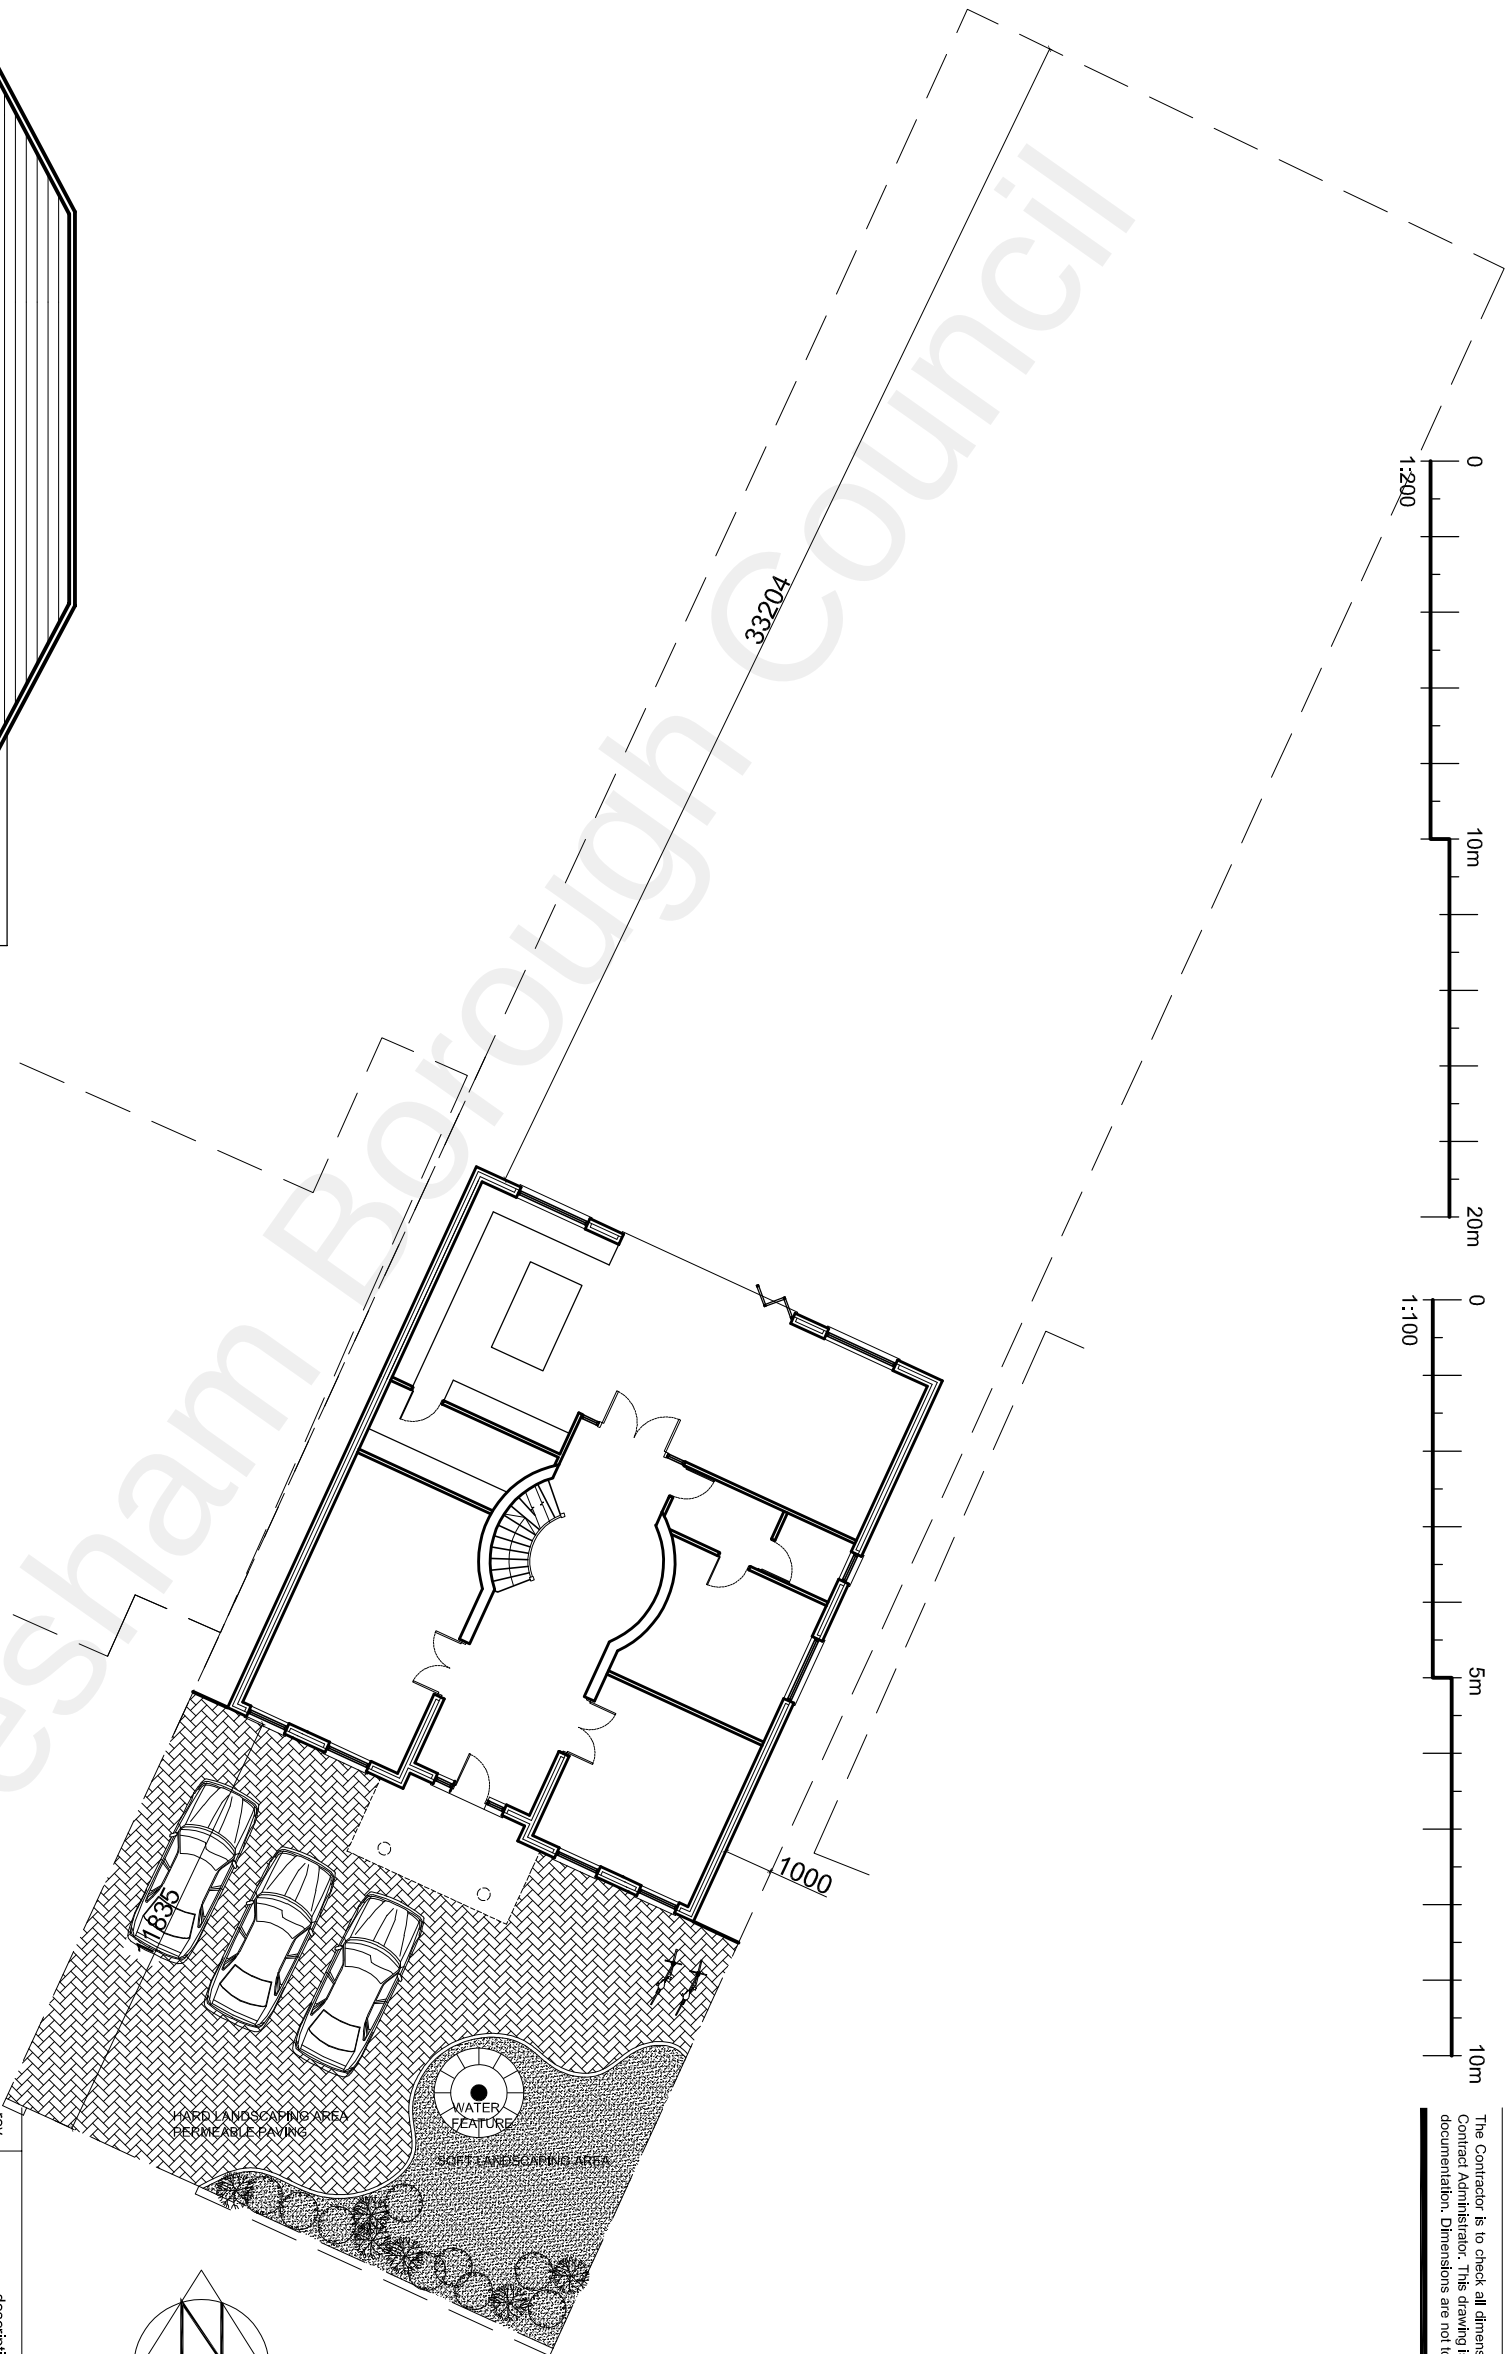


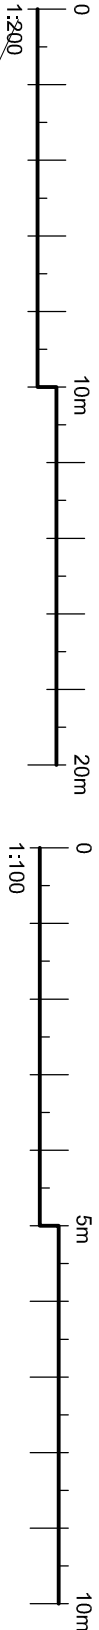

BLOCK PLAN - SCALE 1:200

rev.	description	date	chkd.
------	-------------	------	-------

10 Wimborne Avenue
Chislehurst BR7 6RQ

020 3004 9238
07931 931 035

s.nagpal@dapconsultants.co.uk
www.dapconsultants.co.uk



project : **Santona
Gravesend**

drawing title :

Proposed Elevation and Block Plan

drawn:	SN	chkd :	SS	date:	16.06.21
status:	Planning		scale: 1:100@A3		
proj no :	1740	drw no:	07	rev no:	

PROPOSED SIDE ELEVATION