


The Contractor is to check all dimensions on site and report any discrepancies to the Contract Administrator. This drawing is to be read in conjunction with all other standard documentation. Dimensions are not to be scaled from this drawing.

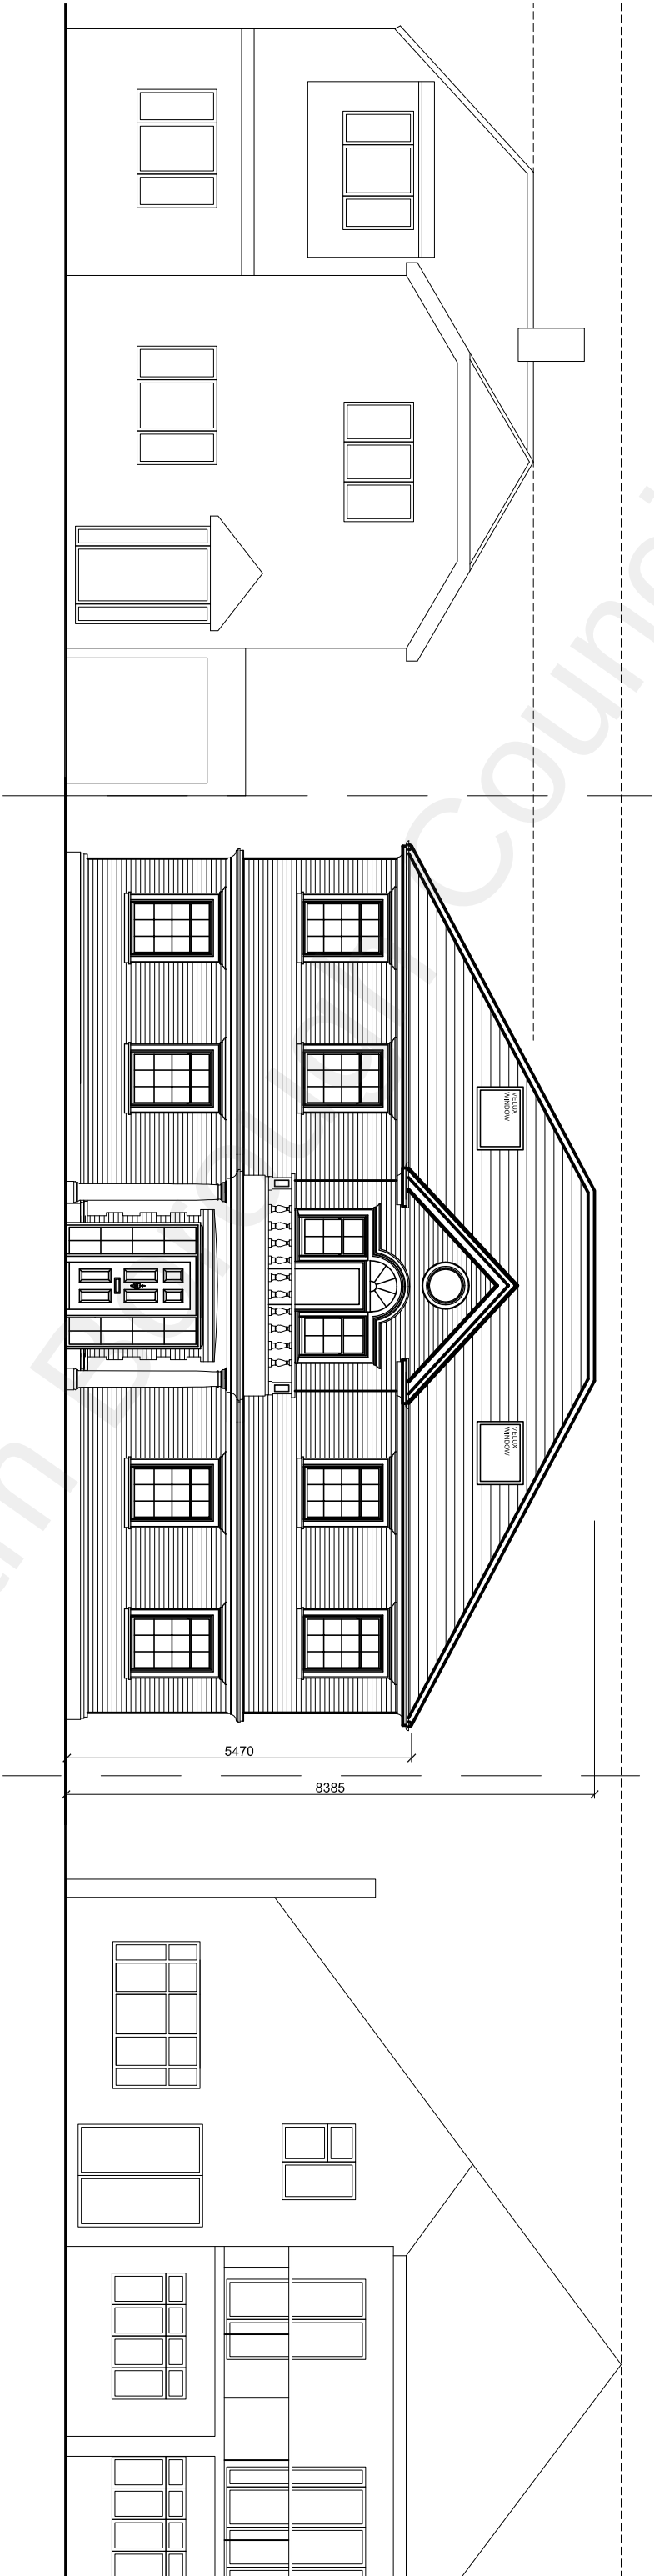

PROPOSED STREET SCENE - SCALE 1:100

rev.	description		date	chkd.
	 Design And Plan CONSULTANTS		10 Wimborne Avenue Chislehurst BR7 6RQ 020 3004 9238 07931 931 035	s.nappal@dapconsultants.co.uk www.dapconsultants.co.uk

project : **Santona**
Gravesend

drawing title :

Proposed Street Scene

drawn:	SN	chkd : SS	date: 16.06.21
status:	Planning		scale: 1:100@A3
proj no :	1740	drg no: 09	rev no: