



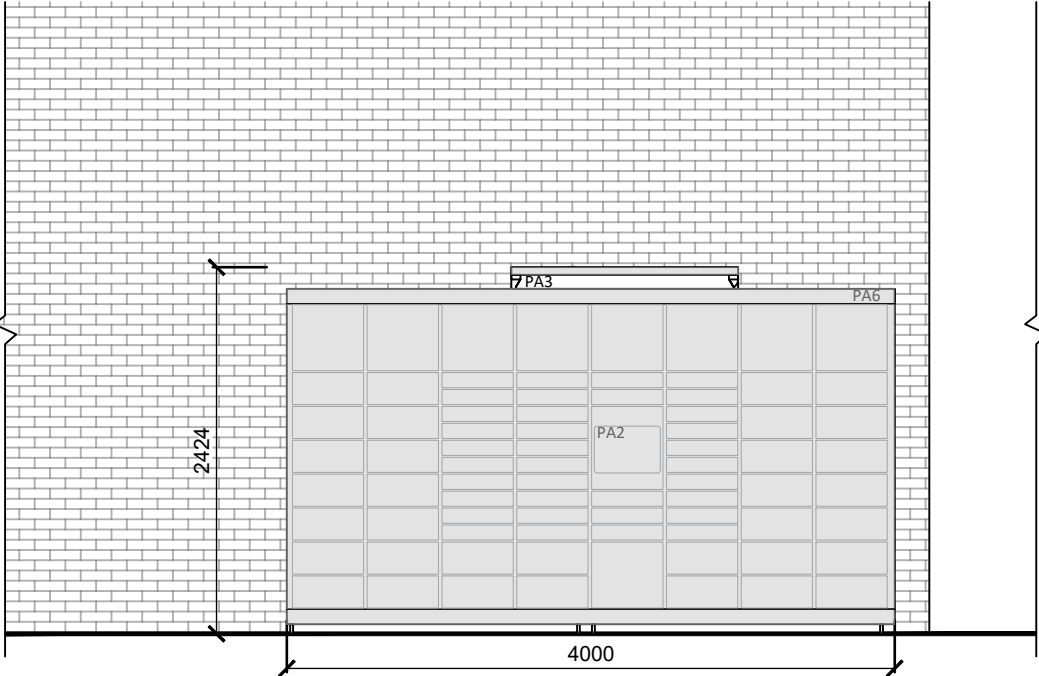

ELEVATION A
SCALE 1:50

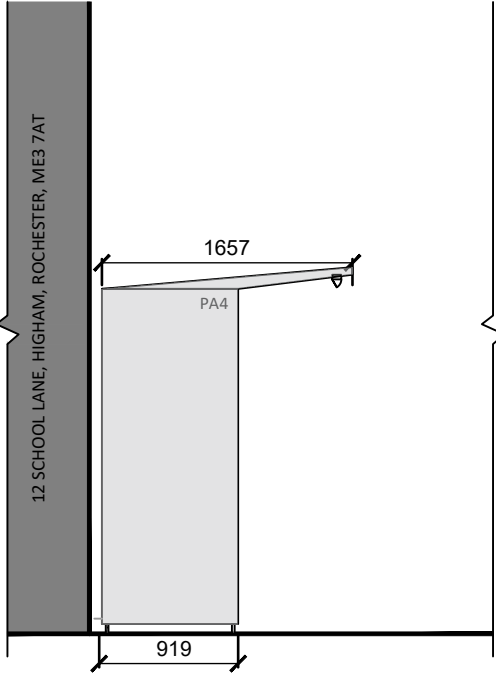


ELEVATION B
SCALE 1:50



FINISHES KEY

Please read proposed drawings and notes in conjunction with the full application package.

- PA1 Polymer Concrete Base
Colour: Black
- PA2 Vertical Touch Screen
Colour: Black
- PA3 Metal Canopy with Integrated Security Camera
Colour: White
- PA4 Metal Cladding vinyl wrapped with ORAGUARD 215 Polymeric PVC film
Colour: White
- PA5 Metal Face Drawers vinyl wrapped with ORAGUARD 215 Polymeric PVC film
Colour: White
- PA6 Metal Clad Downlights
Colour: Dark Grey
- PA7 Metal Rear Vent
Colour: Silver

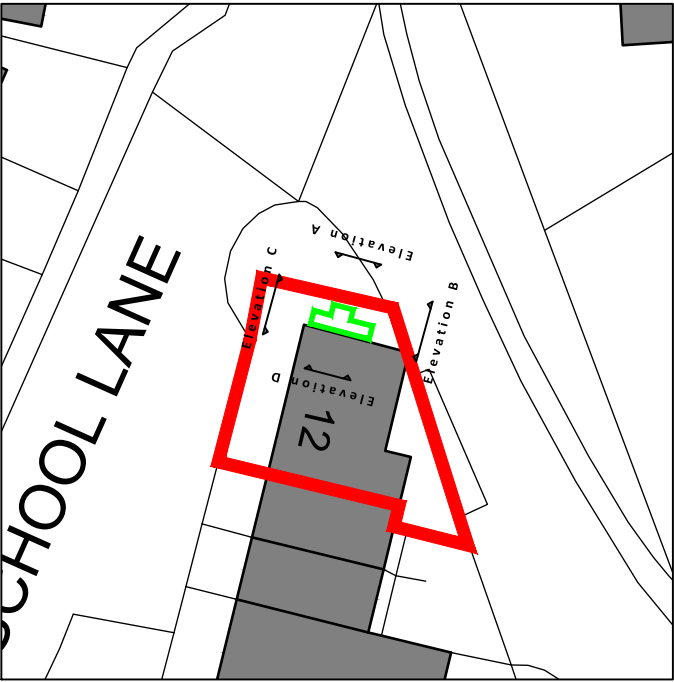


KEY PLAN
SCALE 1:500

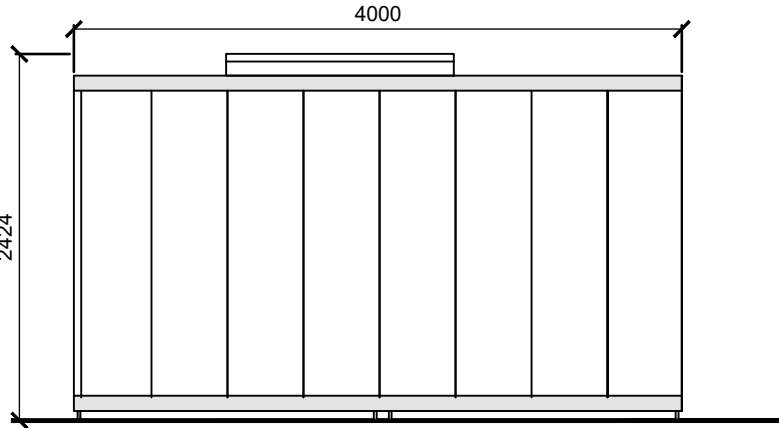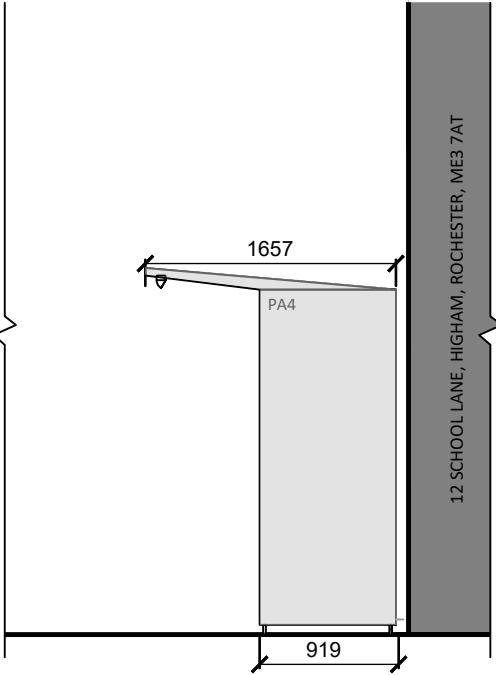

ELEVATION C
SCALE 1:50

ELEVATION D
SCALE 1:50

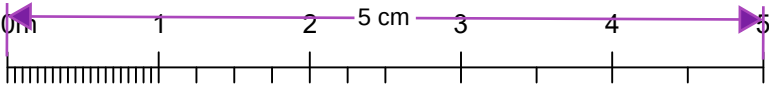

Scale - 1:50



PROPOSED LOCKER

P1	Planning Issue	JD	HD	15/11/2024
Rev	Description	By	Chk	Date
Project No: 2815-0322		Scale @ A3 1:50		Date: 15/11/2024
Drawn: JD		Checked: HD		Status: PLANNING
Drawing No: L(02)101		Revision:		P1