
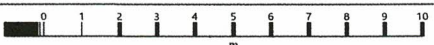
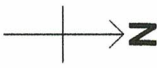
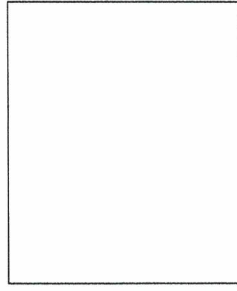


Expanding Block Plan 10 Westwood, Garswood Hall Tex

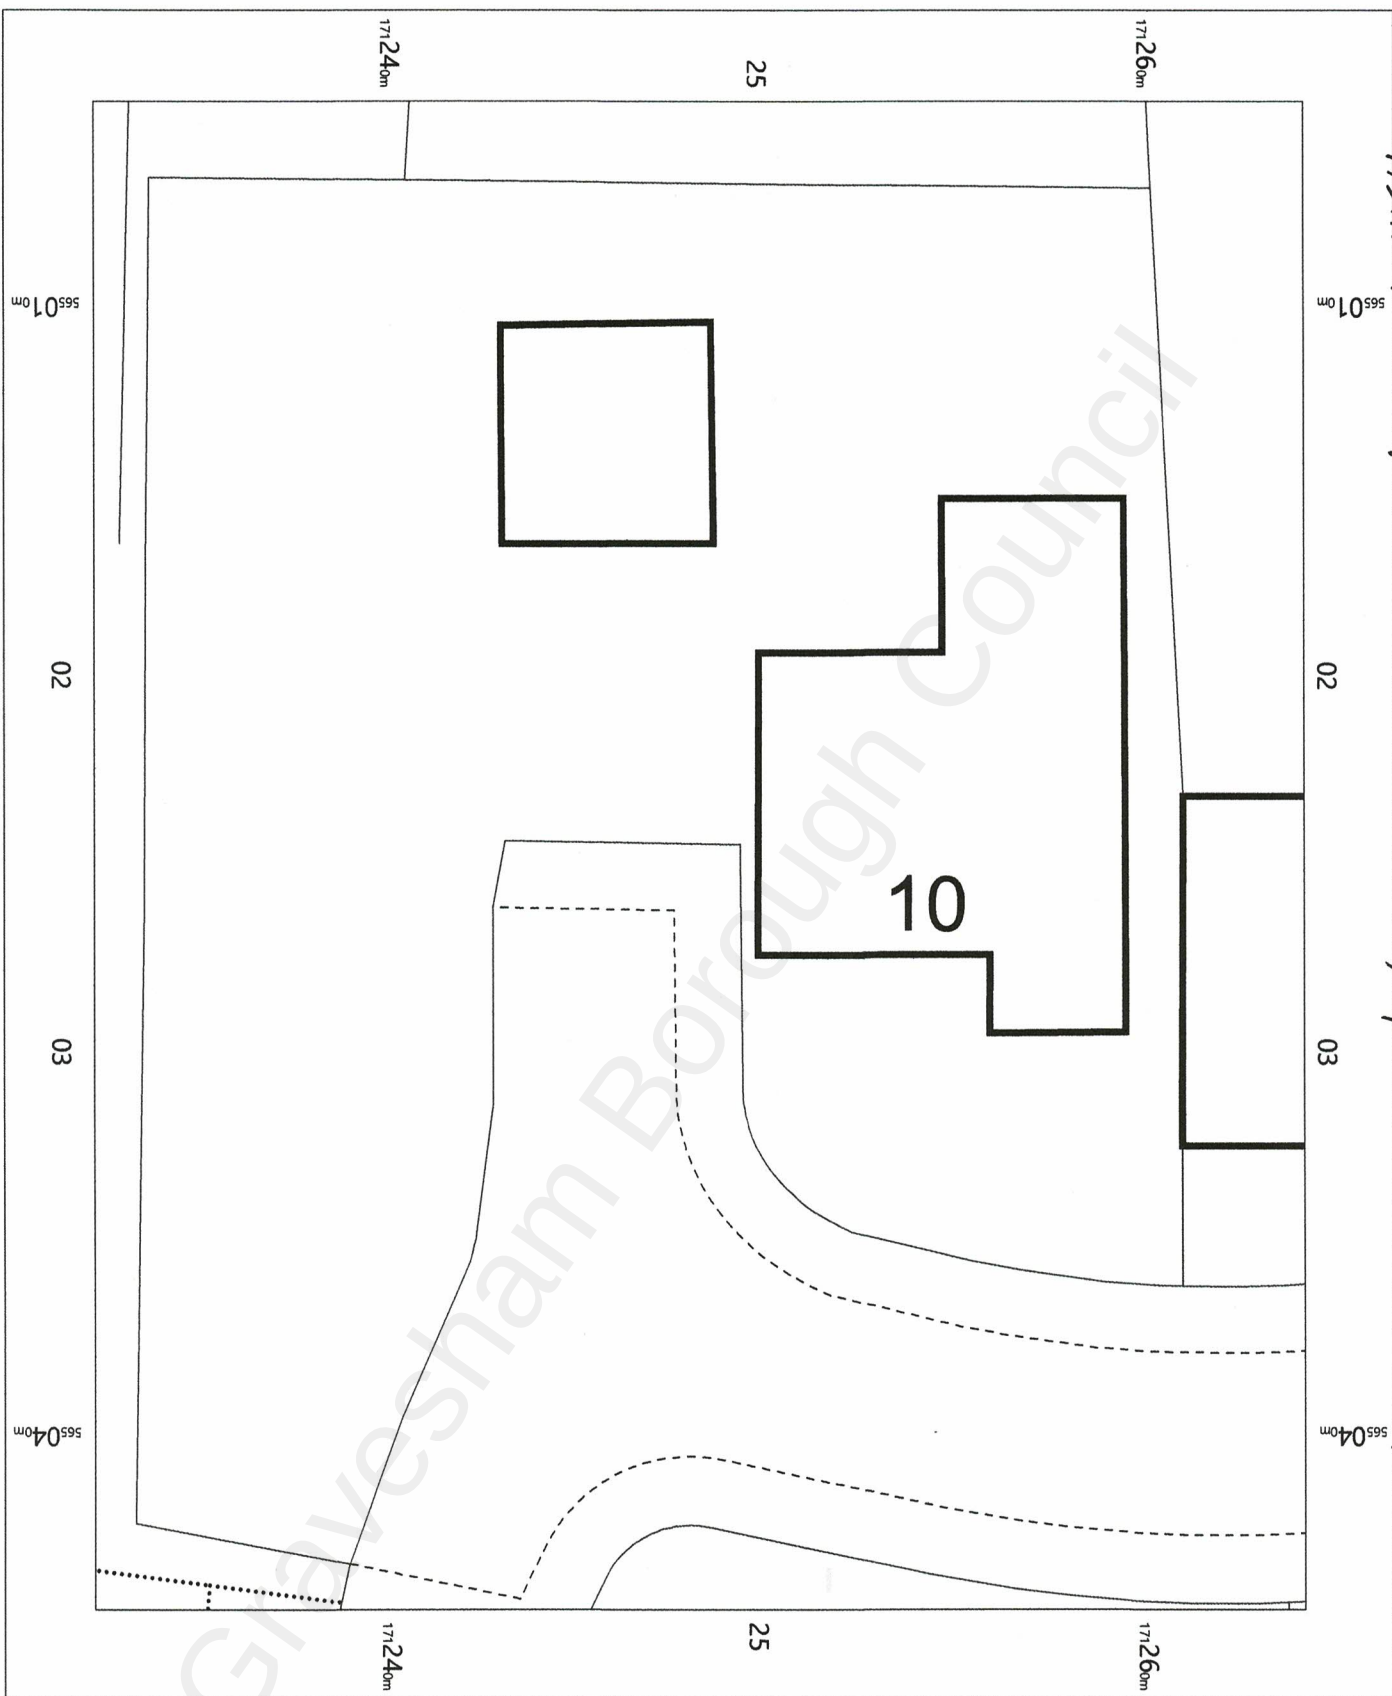





OS MasterMap 1250/2500/10000
scale
Thursday, July 21, 2022, 10:00
CM-01051556
www.centremapslive.co.uk

1:200 scale print at A4, Centre:
565025 E, 1771248 N

©Crown Copyright Ordnance
Survey, Licence no. AC0000849896



Revised Buck Plan 10 corrected, GAVIN'S DAI 745

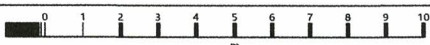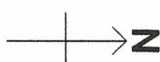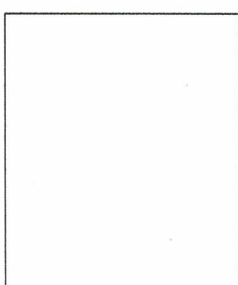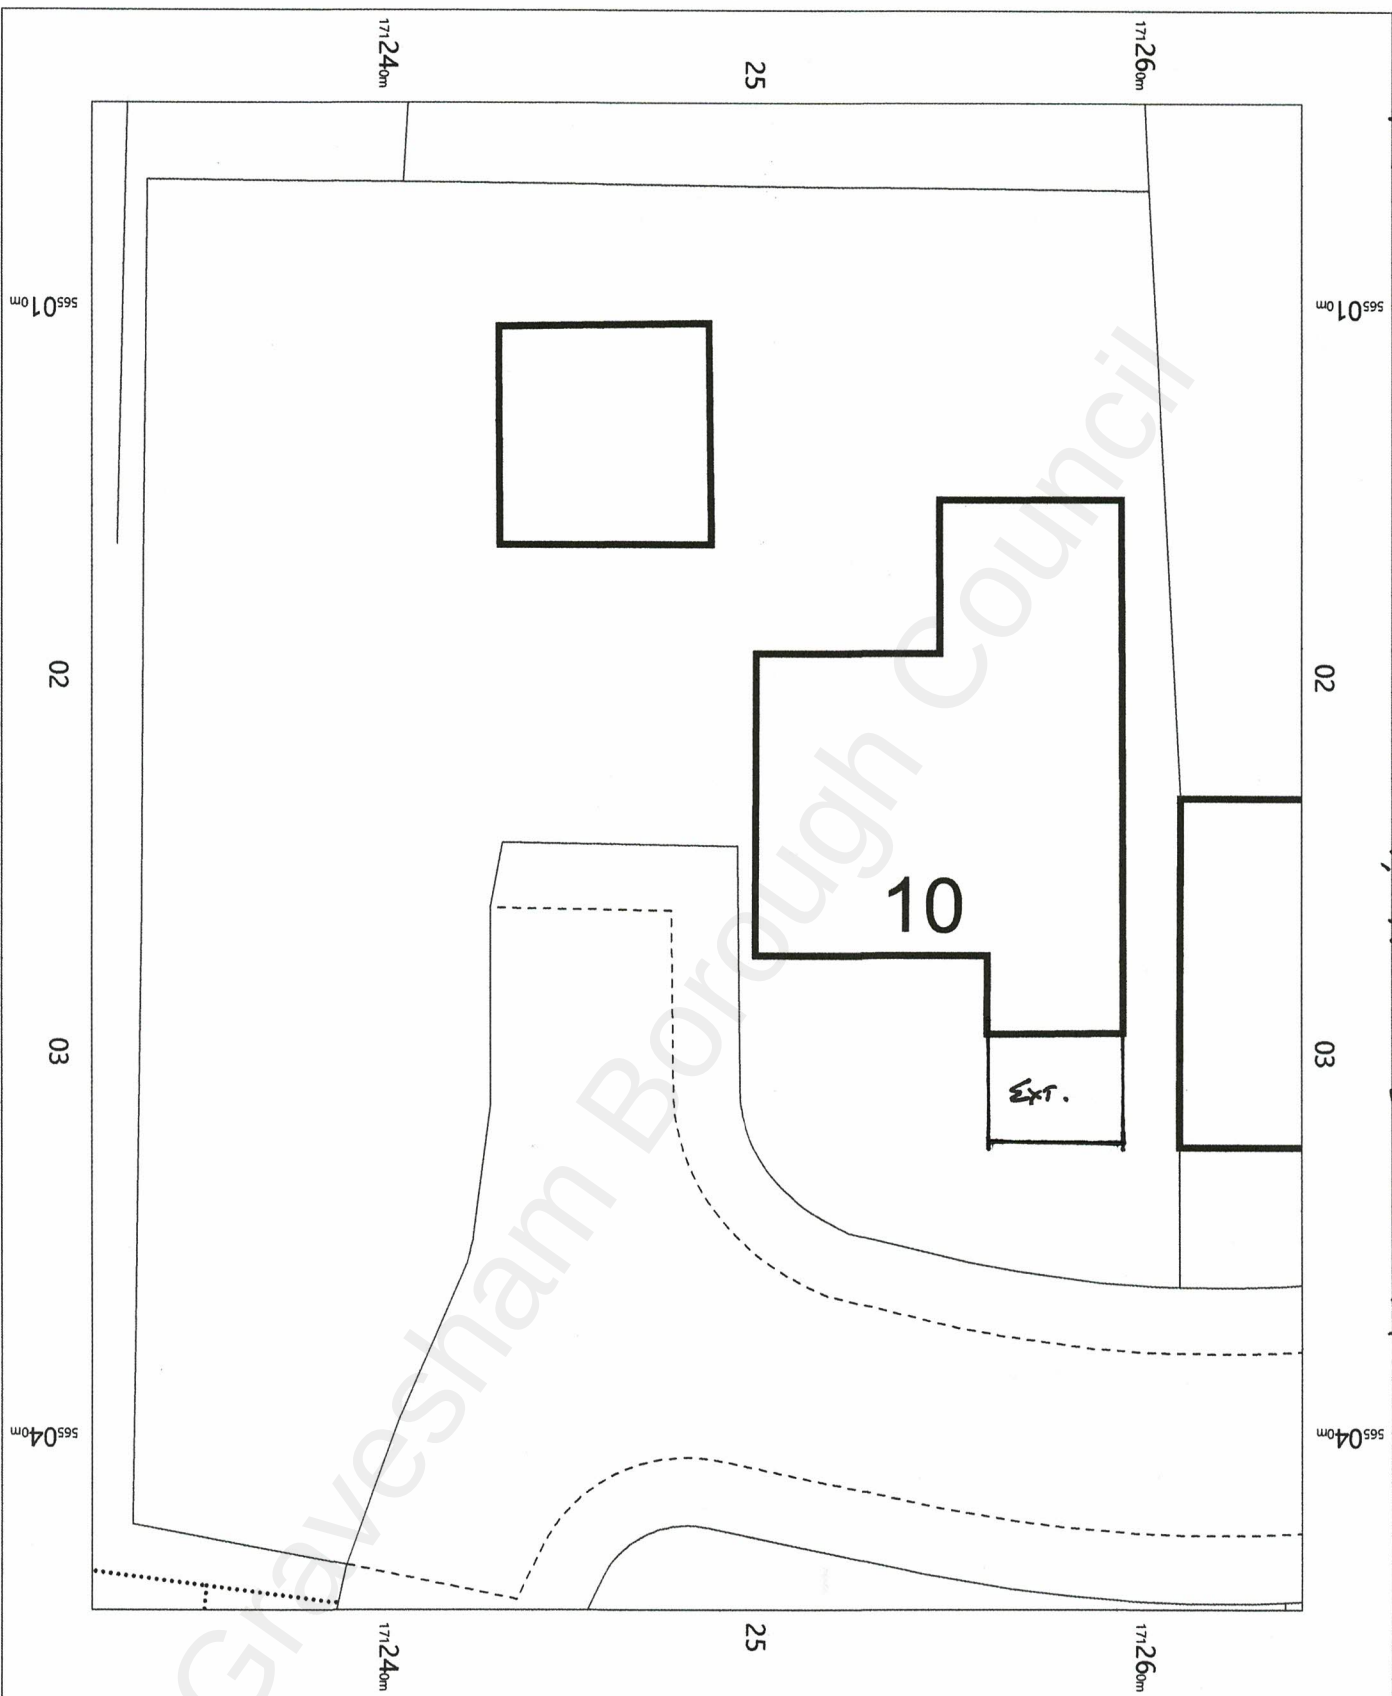

OS MasterMap 1250/2500/10000
scale
Thursday, July 21, 2022, 10:00
CM-01051556
www.centremapslive.co.uk

1:200 scale print at A4, Centre:
565025 E, 171248 N

©Crown Copyright Ordnance
Survey, Licence no. AC0000849896



FOR A BETTER POINT OF VIEW