


563700m

563800m

563900m

174400m

174400m

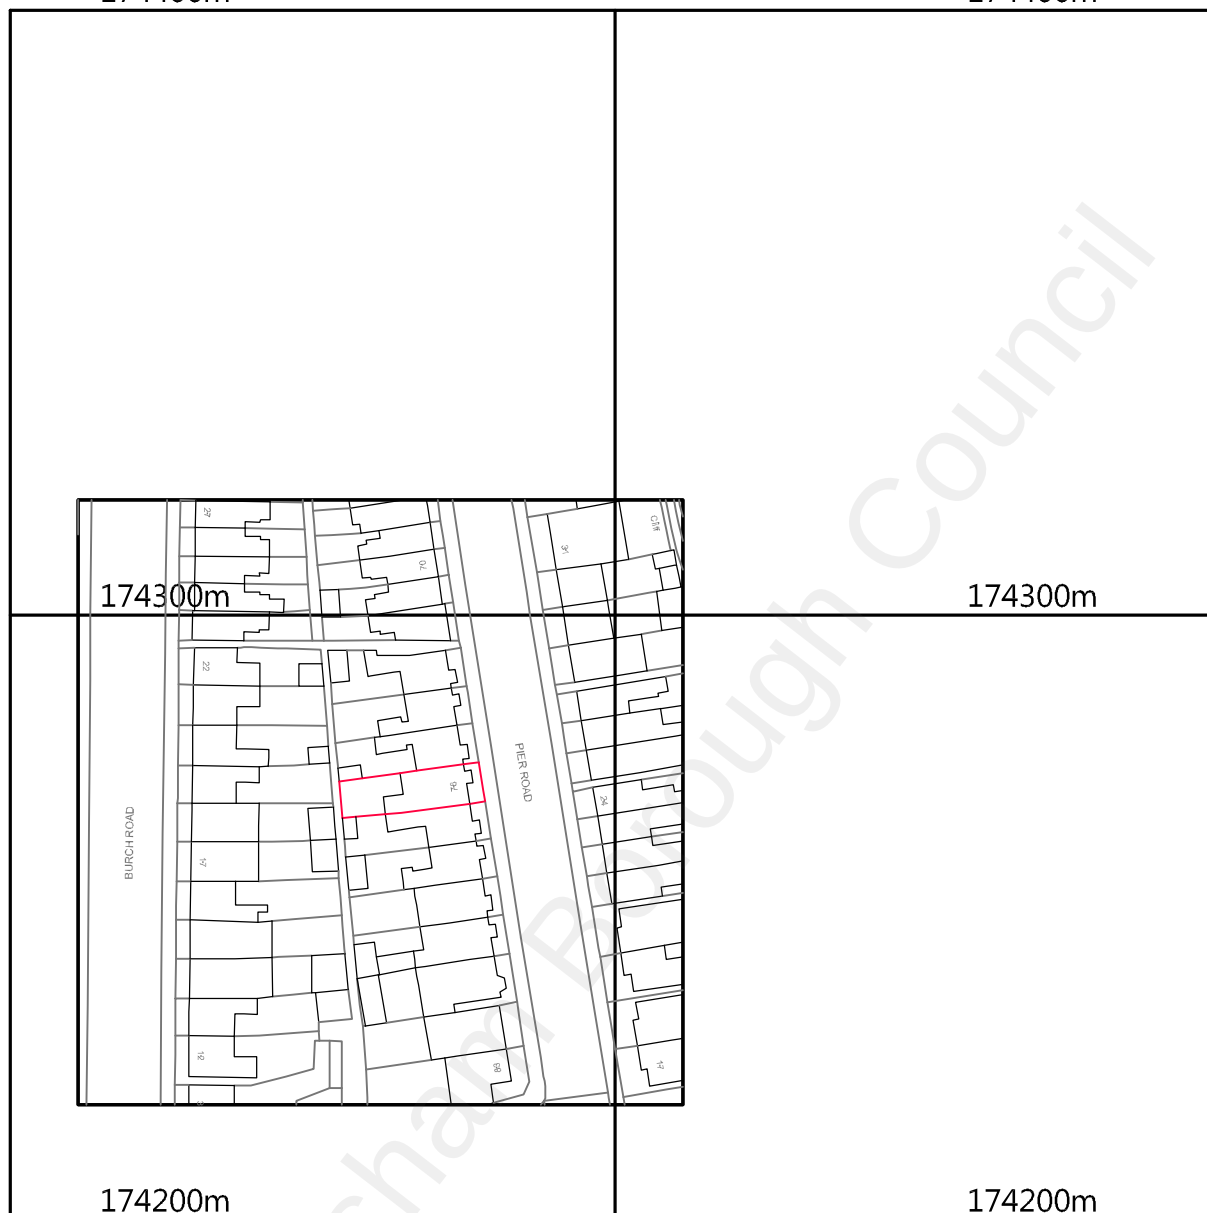

563700m

563800m

563900m

OS MAP AS EXISTING. Scale 1:1250

©Crown Copyright and database rights 2022 OS Licence no. AC0000849896



NORTH



SCALE 1:1250 (METRES)

C⁴ Design Ltd

TRINITY HOUSE, BULLANCE LANE,
DARTFORD KENT DA1 1BB

Tel: 0203 673 6284 E Mail: designbyc4@outlook.com

PROPERTY: 76 PIER ROAD GRAVESEND KENT DA11 9NA

PROJECT: PROPOSED SINGLE STOREY REAR EXTENSION

TITLE: OS MAP AS EXISTING

SCALE: 1:1250 @ A4

DRG No: 1082-05-EX