


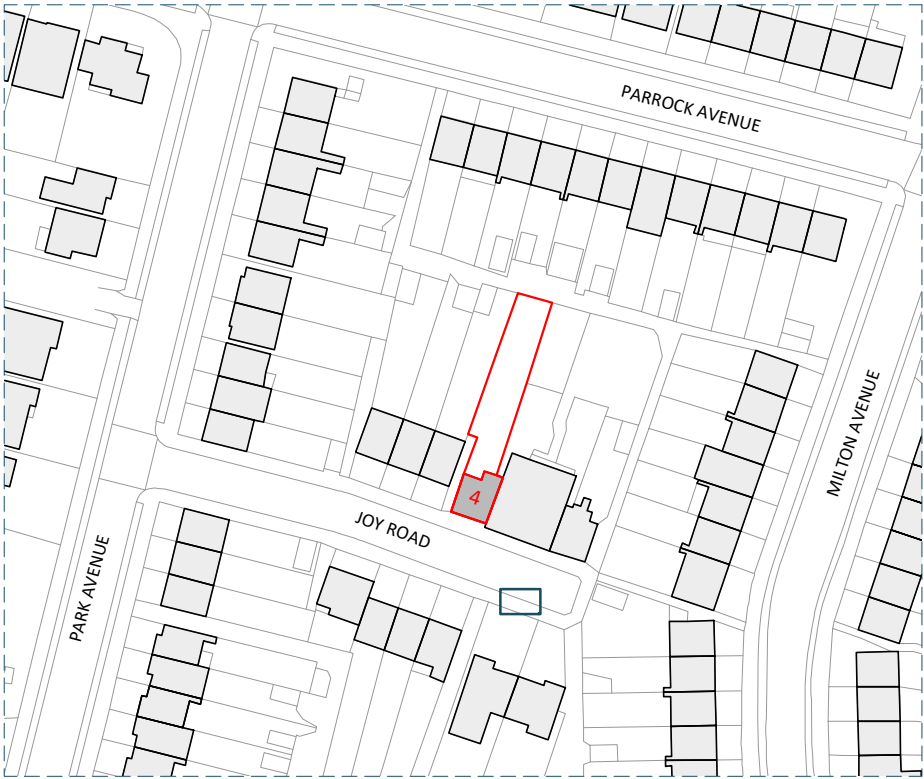


1

JR_P-A.00

LOCATION PLAN

SCALE 1:1250

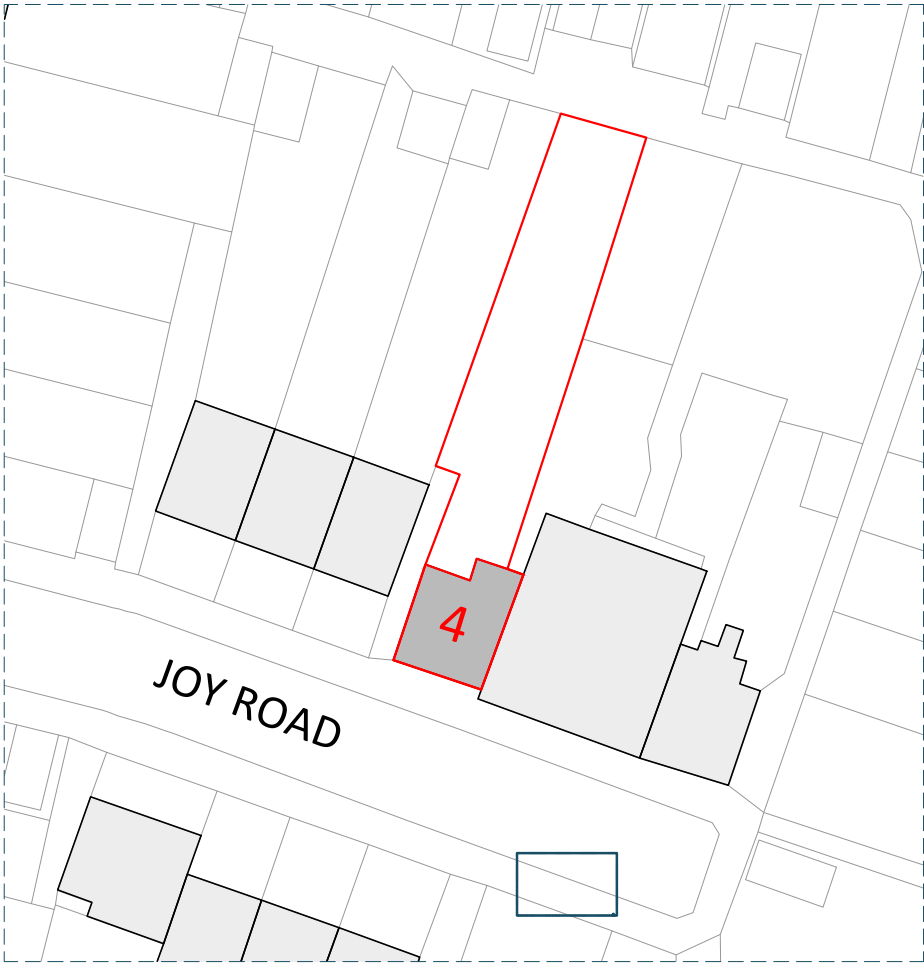

2

JR_P-A.00

EXISTING & PROPOSED BLOCK PLAN (NO CHANGE)

SCALE 1:500



EXISTINGPROPOSEDDEMOLITION

SCALE BAR:

1:500 @A3

0m 10m 20m 40m 60m

EMR ARCHITECTURE TAKE NO RESPONSIBILITY FOR ANY DIMENSIONS THAT ARE OBTAINED BY SCALING THIS DRAWING. IF NO DIMENSION IS GIVEN, IT IS DEEMED TO BE THE RESPONSIBILITY OF THE CONTRACTOR TO ASCERTAIN THE DIMENSION FROM MEASUREMENTS BEFORE ANY FABRICATION TAKES PLACE.

COMMENTS:



SCALE:
@A3

DATE:
11/07/2022

CONTACT INFORMATION:
EMR ARCHITECTURE LTD

DRAWING TITLE:
PLANNING ISSUE:
EXISTING AND PROPOSED
LOCATION AND BLOCK PLANS

DRAWING NO.:
JR_P-A.00

DRAWN BY:
AP

REV:
A

AUTH BY:
EM

UNIT 36, MATRIX STUDIOS, 91 Peterborough Rd, Fulham, London, SW6 3BU
emrarchitecture.com emilie@emrarchitecture.com +44 207 384 6455